
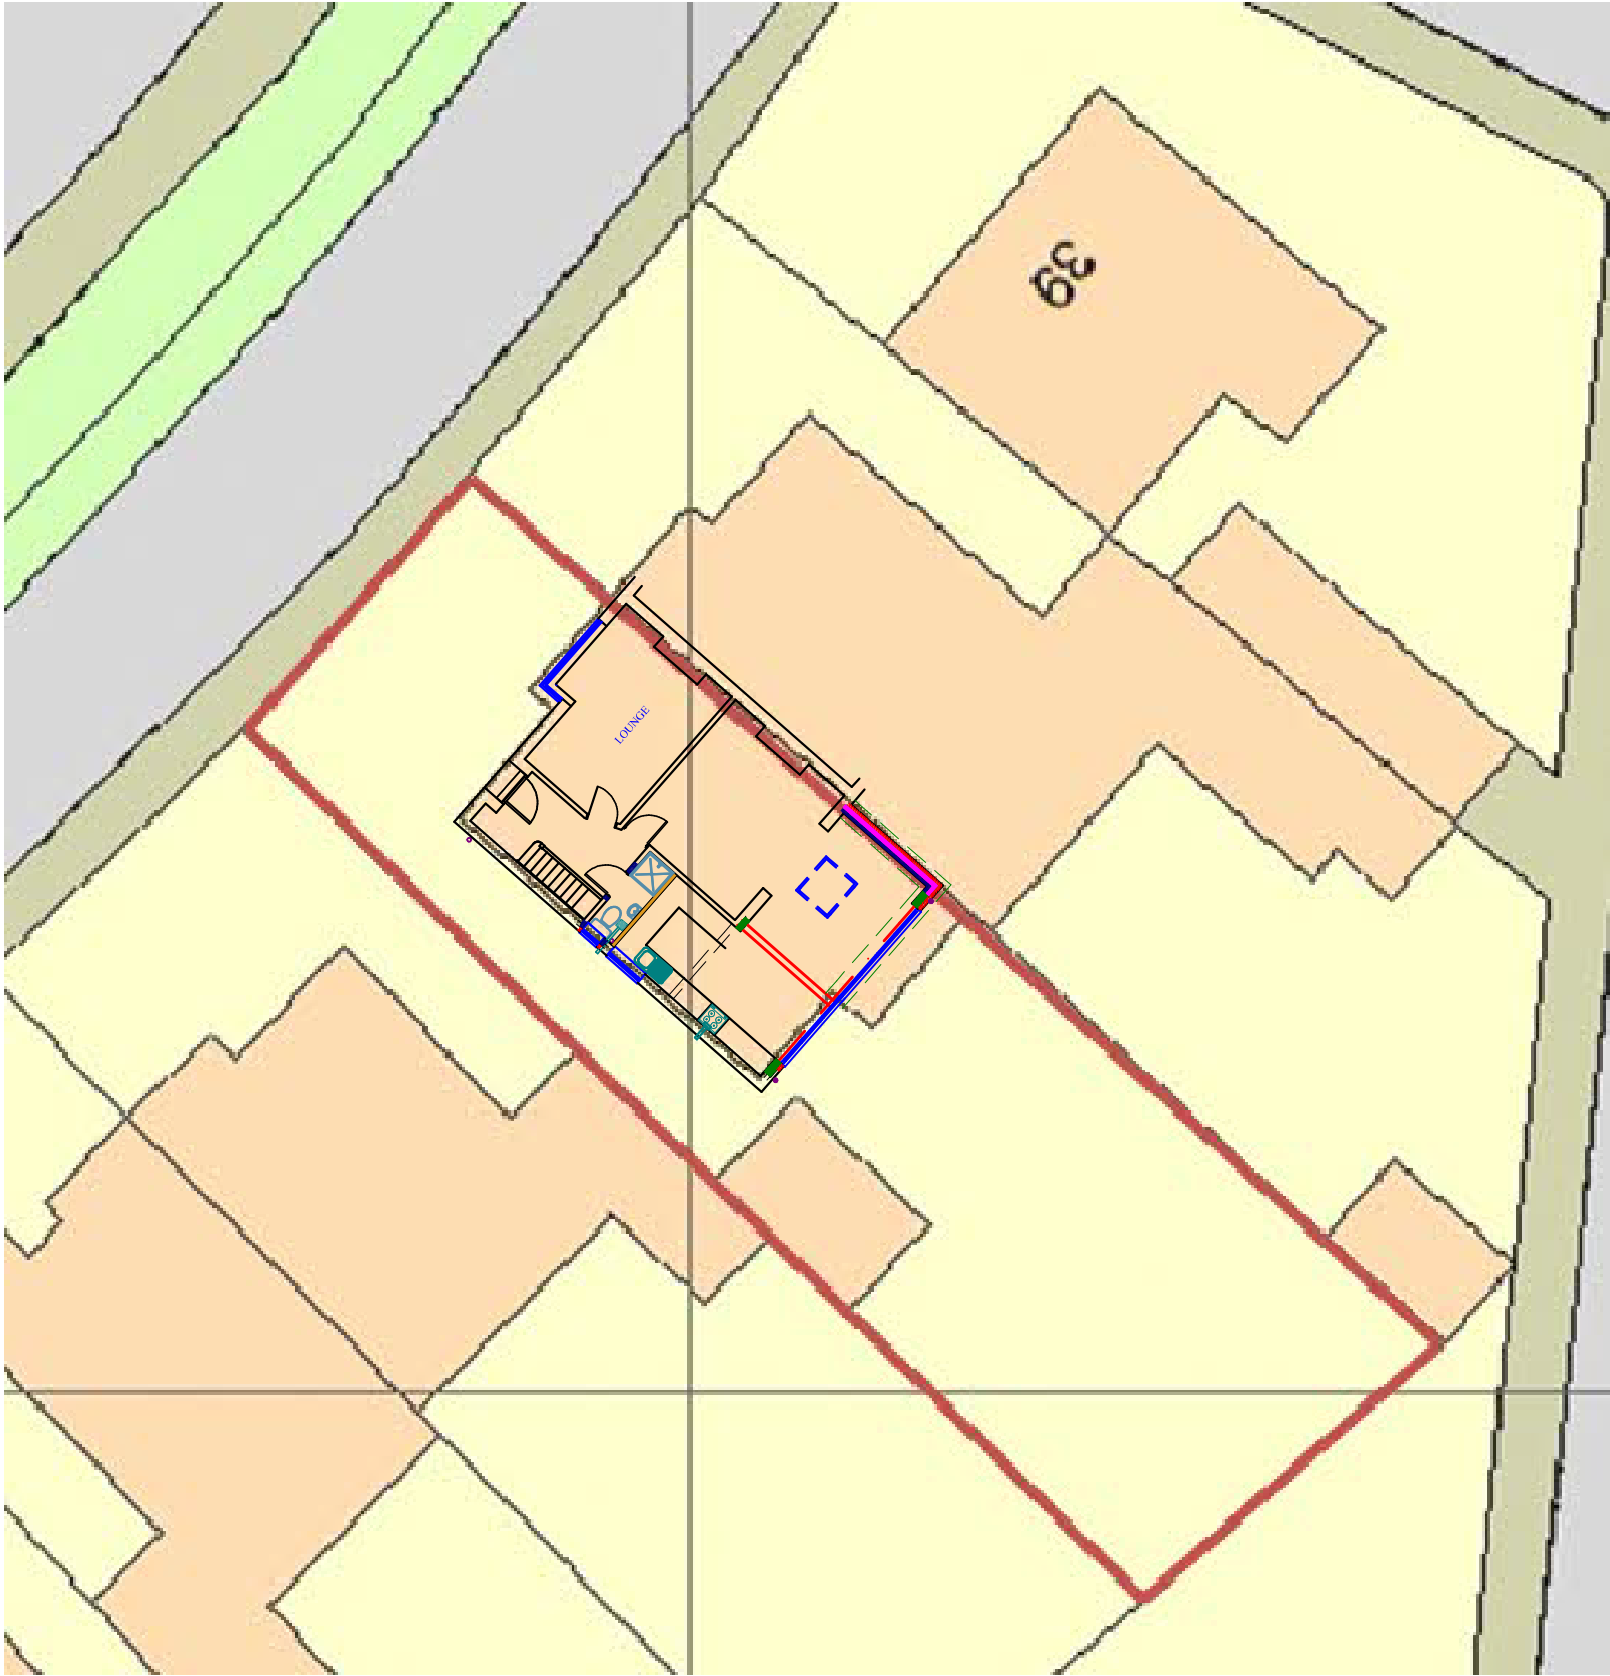


SITE PLAN 1 : 200

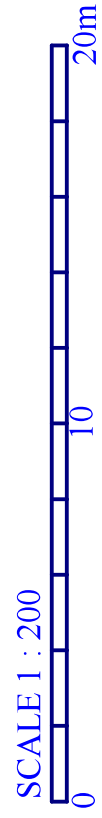

PROPOSED SINGLE STOREY  
REAR EXTENSION AT :  
43 ELMLEIGH ROAD  
HAVANT PO9 2AB  
for Mrs P Gibbs

**A.J.GLADMAN**

43 Portchester Road  
Fareham  
Hampshire  
PO16 8AL

Tel 01329 232796  
Mob 07704 563002  
Fax 08707 069393  
email [tony@plan4.me.uk](mailto:tony@plan4.me.uk)