


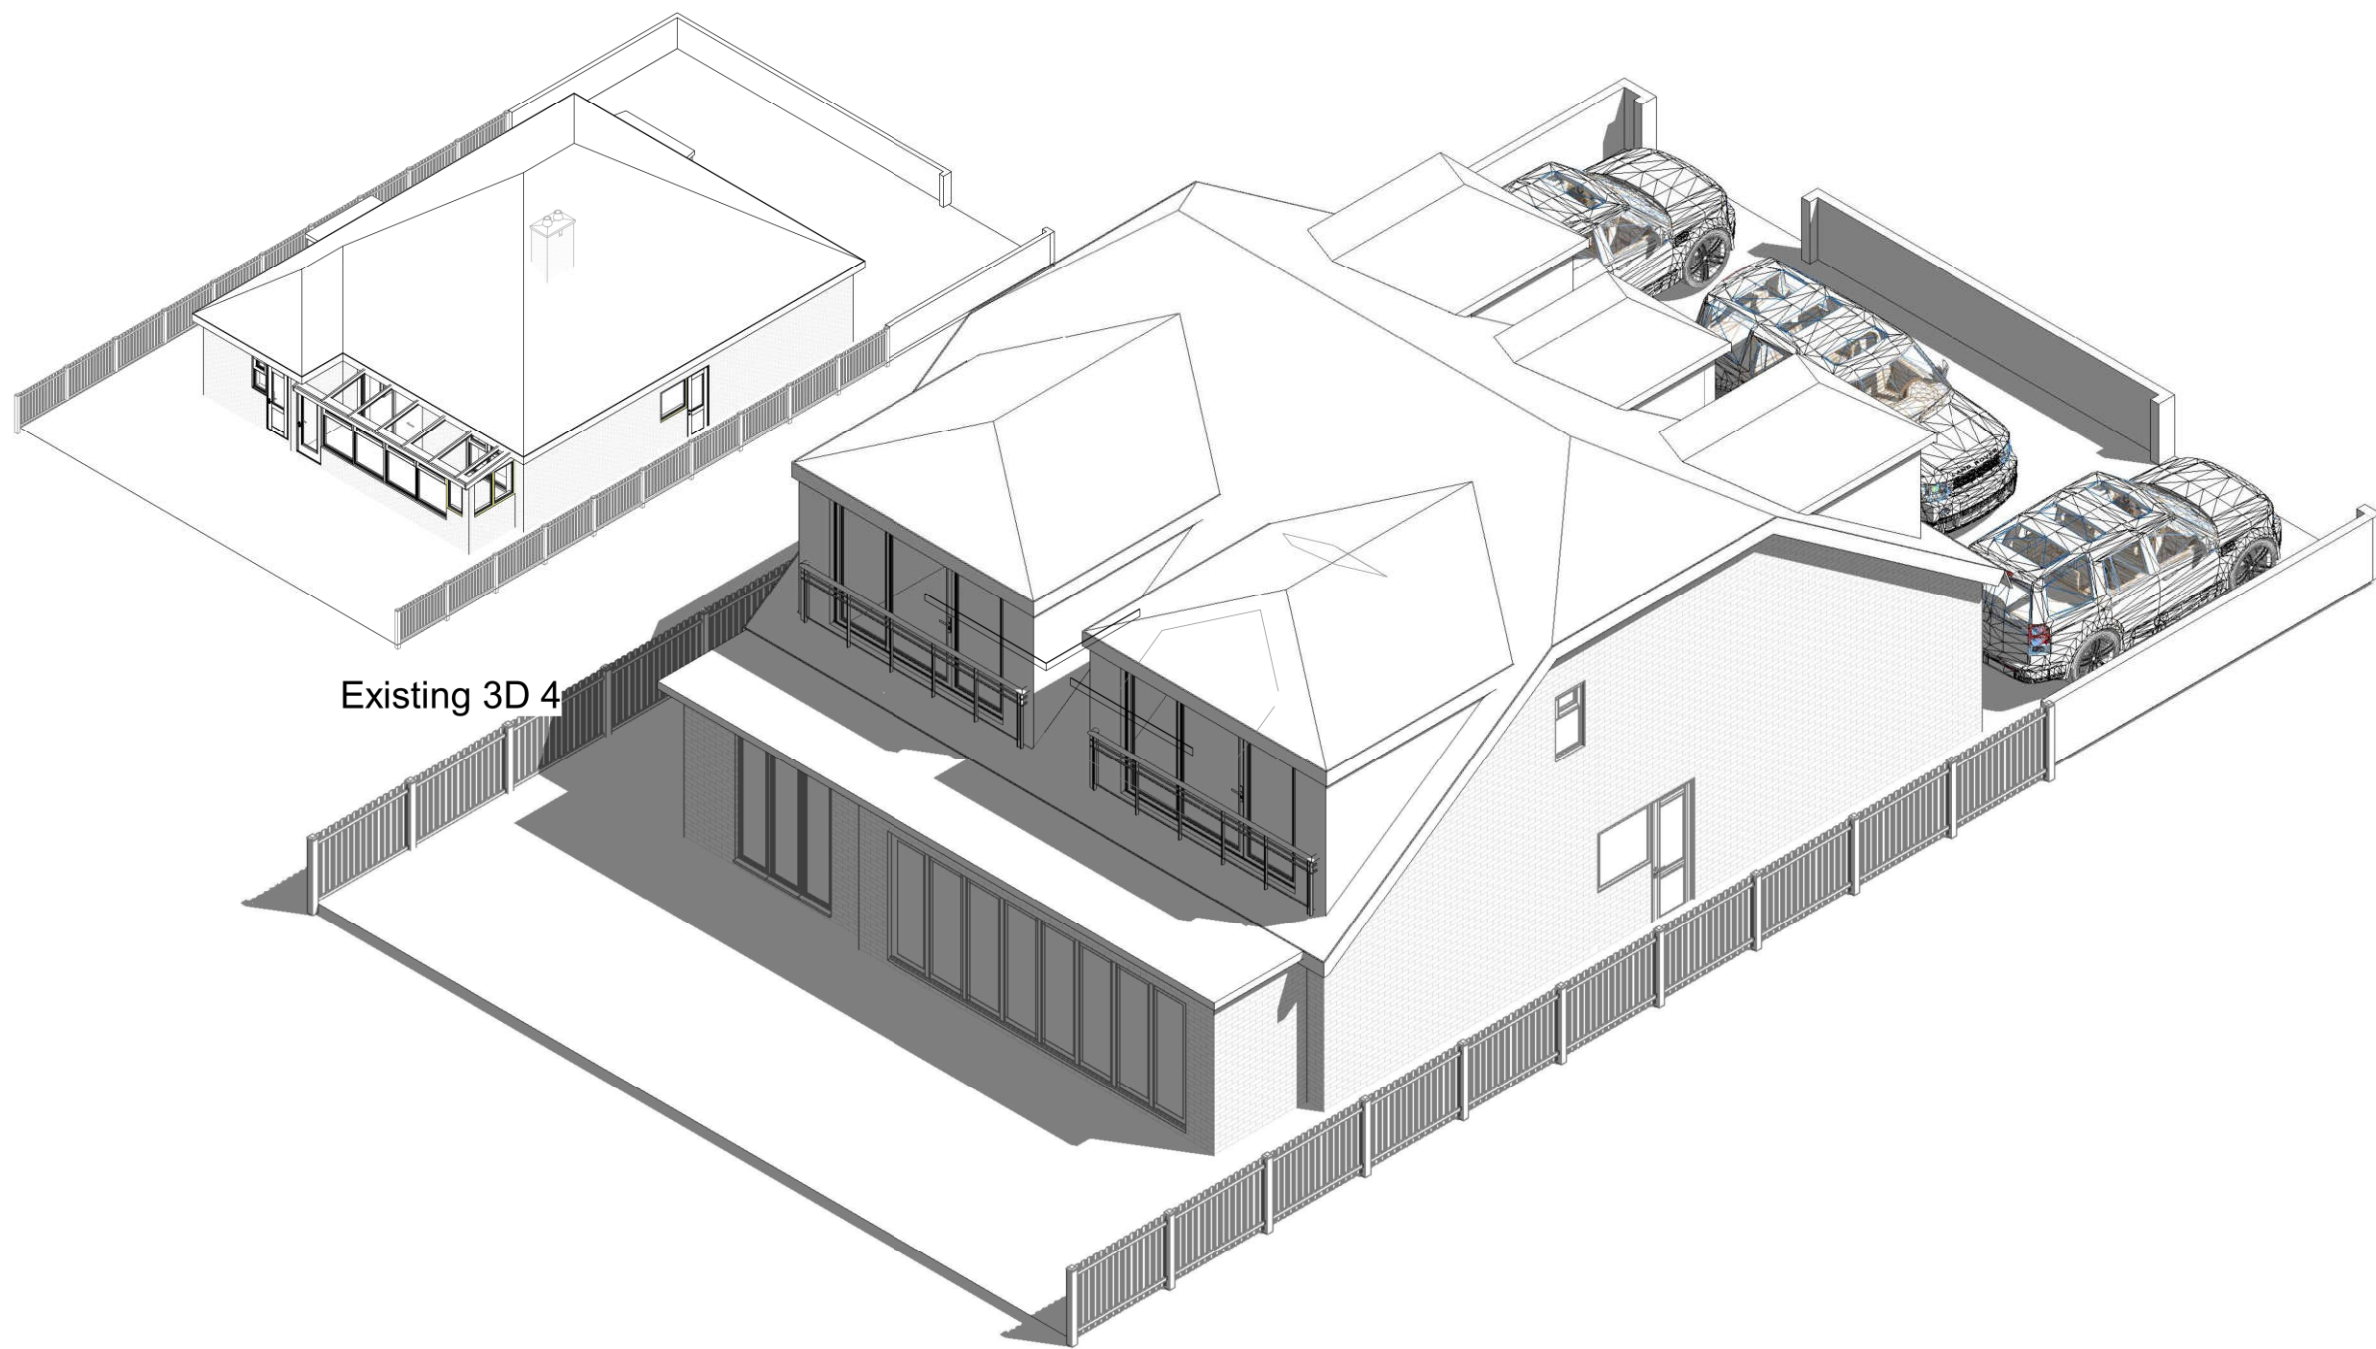

Existing 3D 4

Proposed 3D 4

1:500		50
1:200		20
1:100		10
1:50		5