


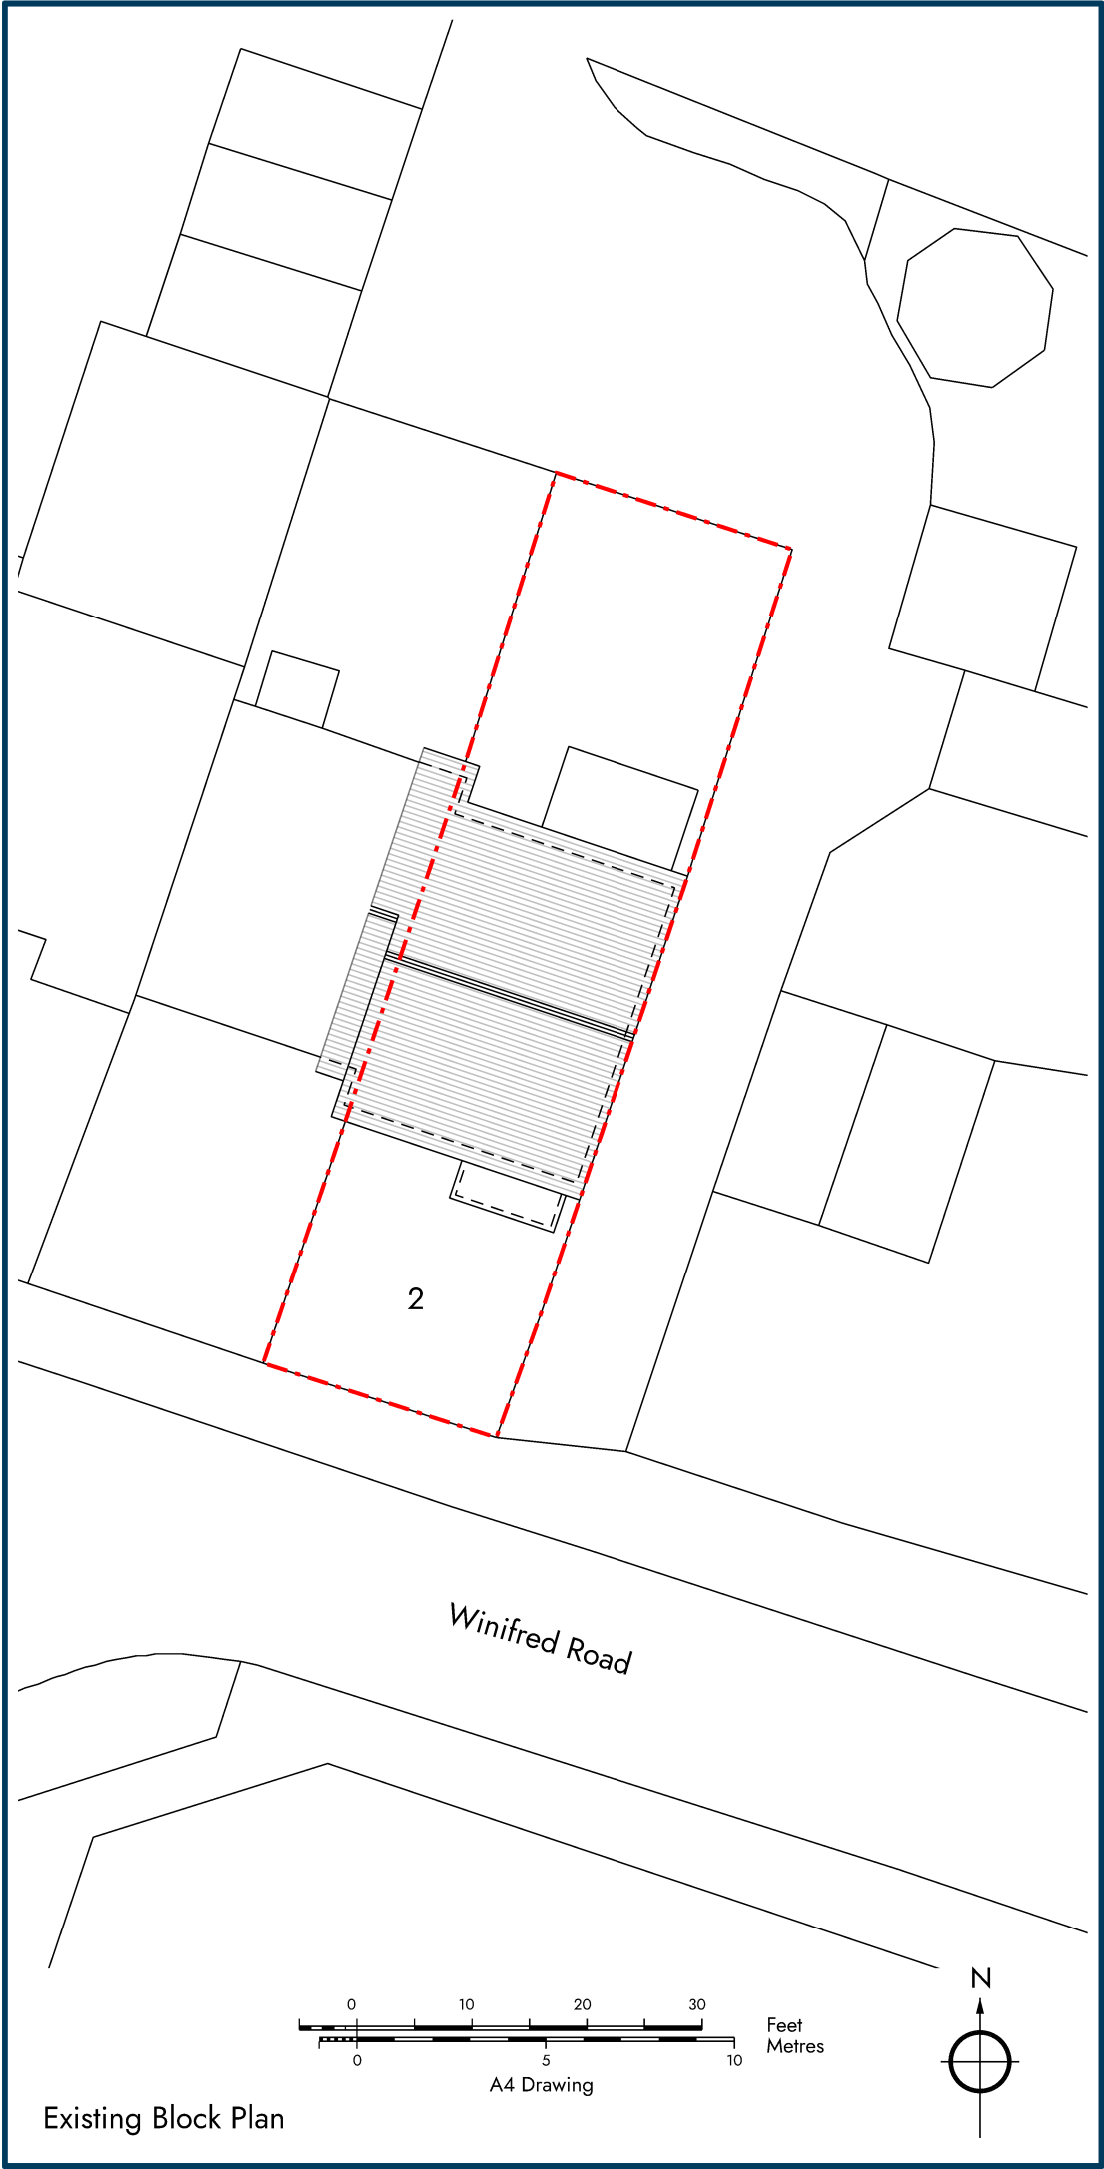

Notes

This drawing is subject to Copyright. All dimensions must be checked on site and not scaled from this drawing. Any discrepancies are to be reported to the Architect before work commences. If in doubt, ask.

Revisions

Revision	Date	Notes
A	?????????	Notes

OWEN & LOYD
ARCHITECTS

74 South Street, Dorking, Surrey, RH4 2HD
www.olarchitects.co.uk info@olarchitects.co.uk
Robert Owen 07827 965 671 David Loyd 07584 299 497

Project
2 Mark Court, Winifred Road,
Waterlooville, PO7 7TG

Client
Rob & Theresa Boggs

Drawing Title
Existing Block Plan

Drawing Number
A19053 A(S1)02

Scale
1:200
Issue Date
March 2022
Issue
Planning Application

Original at
A4
Drawn by
RO
Revision