


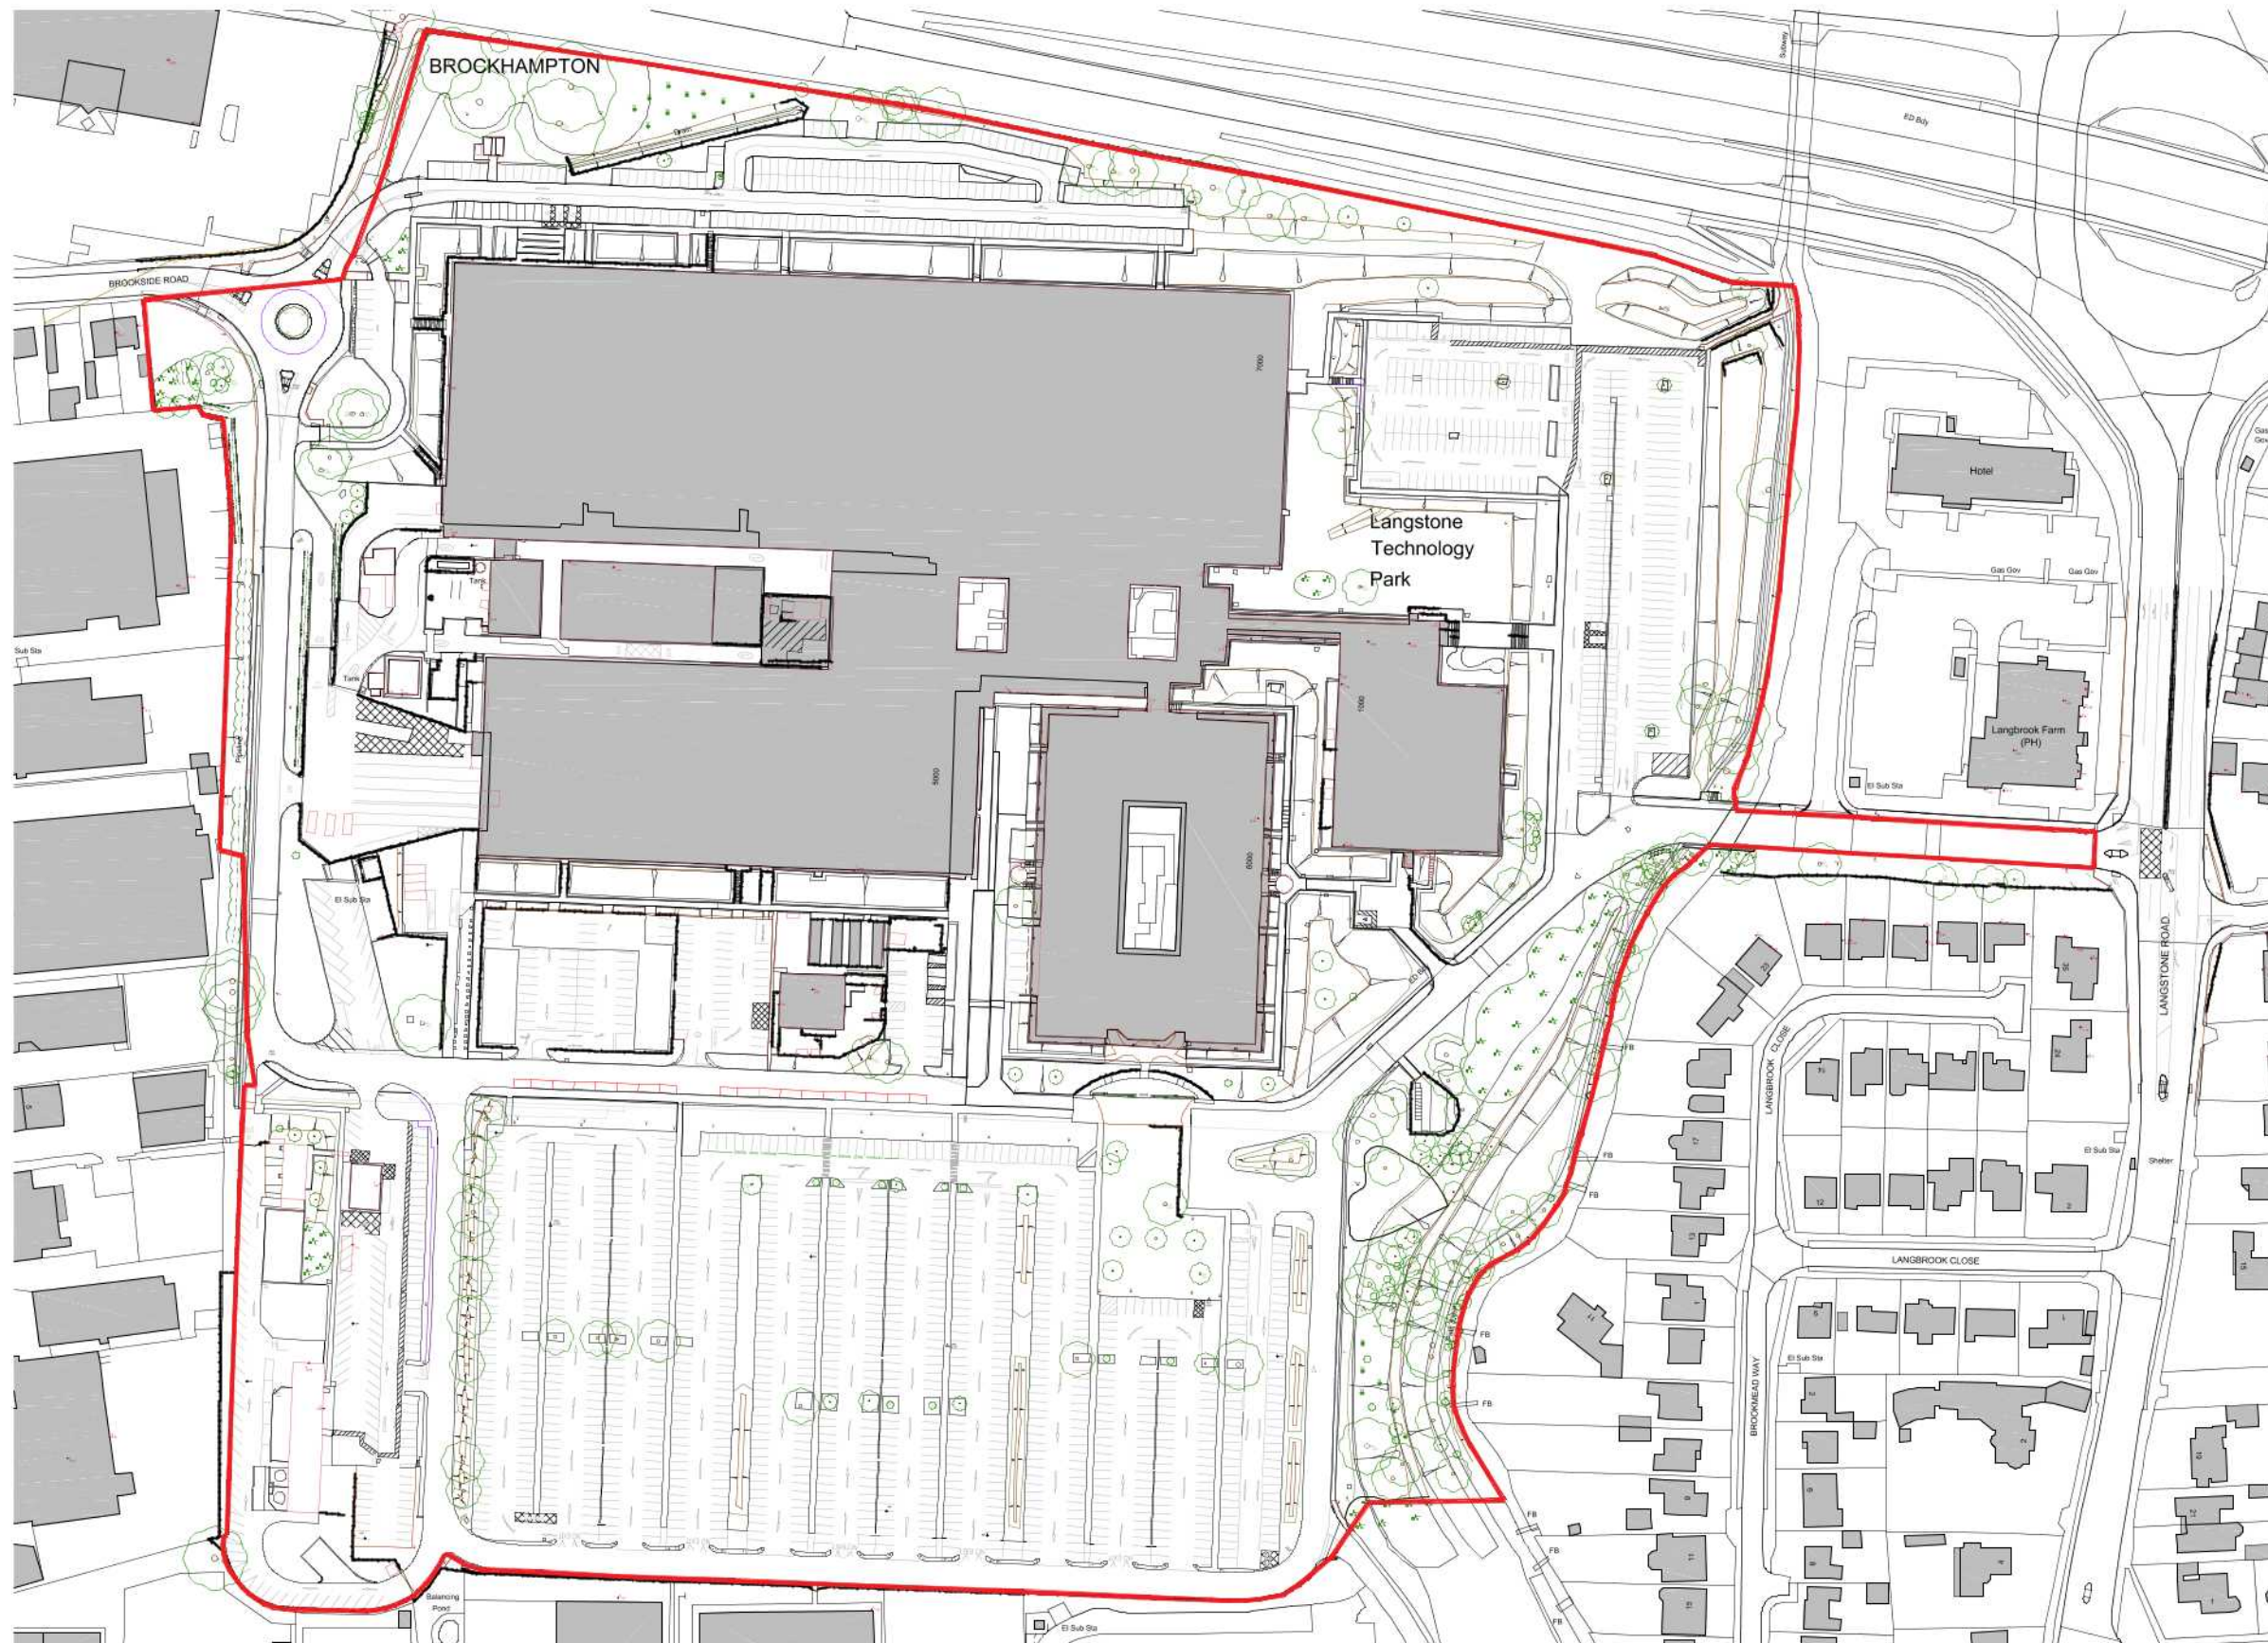

Offices
 Woking
 London
 Milton Keynes
 Warsaw

Architecture
 Planning
 Master Planning
 Urban Design
 Interiors
 Landscape

12 Warren Yard,
 Warren Park,
 Milton Keynes,
 MK12 5NW
 01908 305 246

info@prc-group.com
 www.prc-group.com

Revisions:

Drawn/Chkd: Date:

Figured dimensions only are to be used. All dimensions to be checked onsite. Differences between drawings and between drawings and specification or bills of quantities to be reported to the PRC Group. The copyright of the drawings and designs contained therein remains vested in the PRC Group.

Client:
 XLB PROPERTY LTD & AIMCO

Project:
 LANGSTONE TECHNOLOGY PARK, HAVANT

Drawing Title:
 SITE LOCATION PLAN

Scale @ A3: 1:2500
 Checked by: ME
 Date: MAR 21

Job No: 11319
 Stage: PL
 Drawing No: 001
 Rev: *

Construction ☐ Preliminary ☐ Information ☐
 Approval ☐ Tender ☐

PRC Architecture & Planning

PRC