





LOCATION PLAN
SCALE 1:1250

Ordnance Survey © Crown Copyright 2021. All rights reserved.
Licence Number 100022432

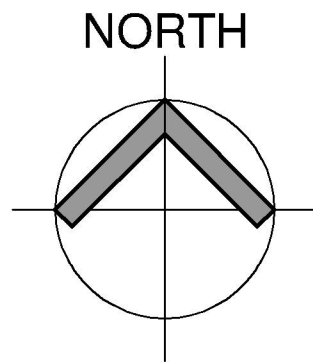


PROPOSED BLOCK PLAN
SCALE 1:500

SCALE BAR 1:500

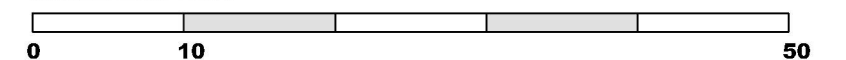

SCALE BAR 1:1250

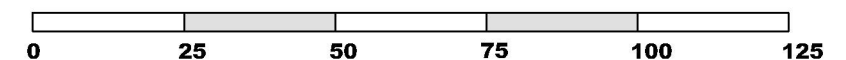

Note:
Do not Scale from this Drawing (except for planning approval).
All dimensions are in millimetres and to be checked on site.
All Dimensions relating to subcontractors or suppliers work
must be checked and agreed between the main contractor and
the sub-contractors and suppliers.

DRAWING TITLE -

PRIOR APPROVAL APPLICATION
LOCATION AND BLOCK PLAN

DATE -
Nov 2021

SCALE -
1:500&1:1250 @ A3

DRN -
gp

CHK -
-

DRAWING REF -
21188 PL302

Rev
-

Gavin Page BA(hons)
tel. 07747 011252
email. gavin.page77@gmail.com

grp architectural design