

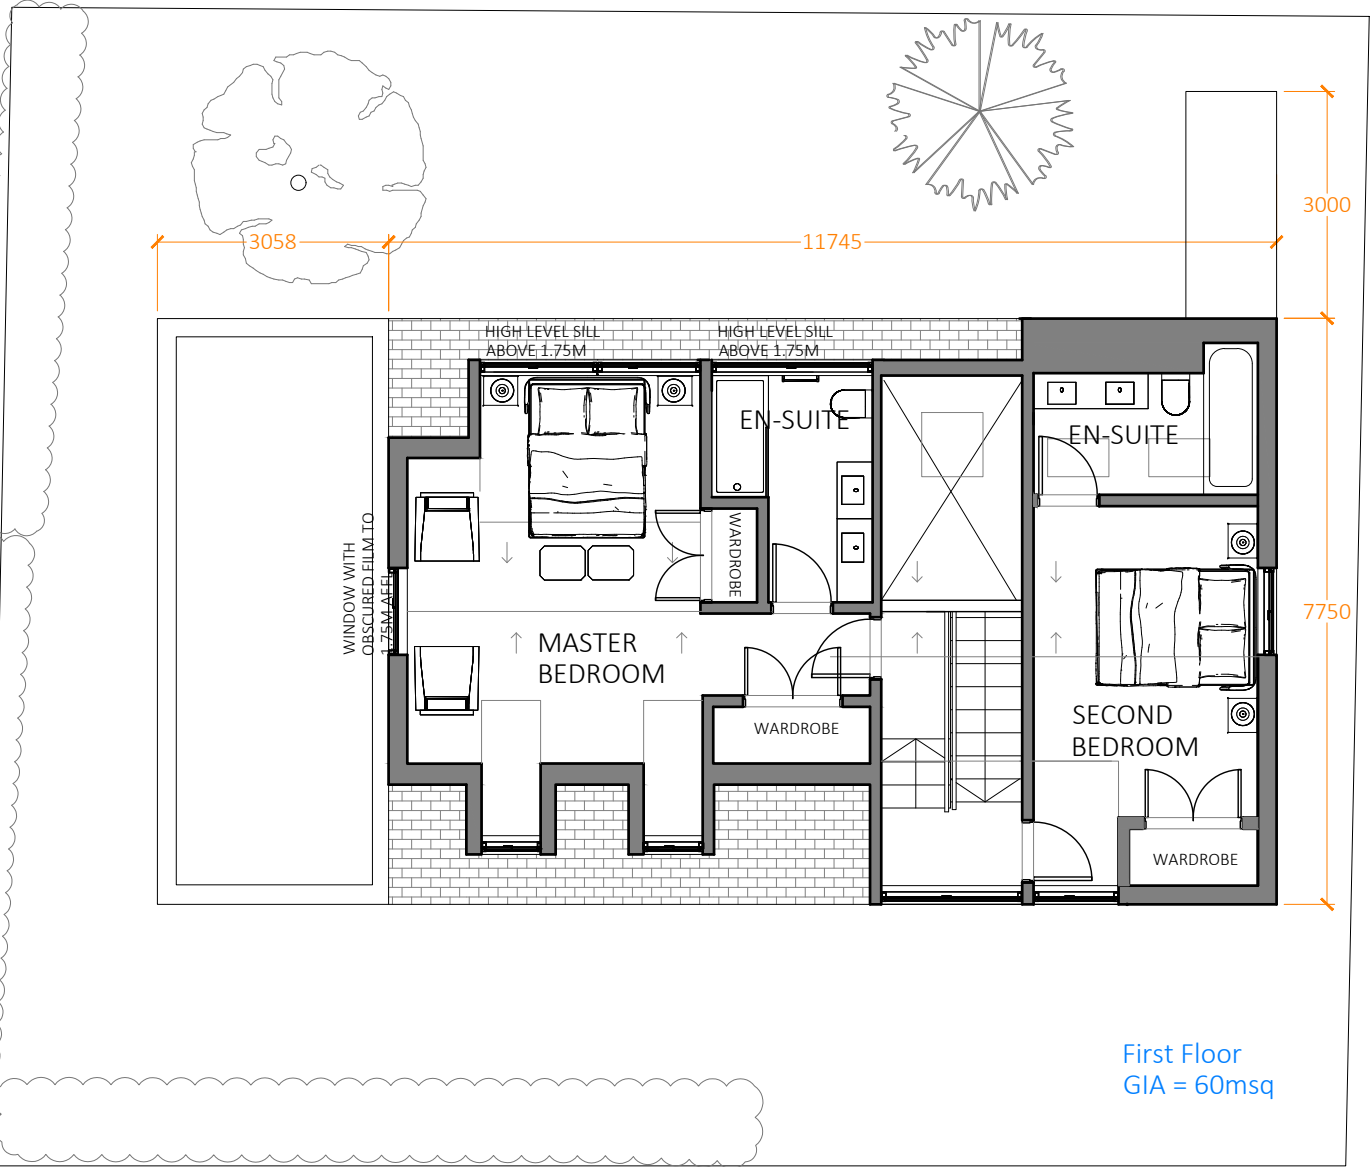
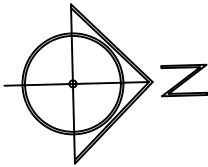


Approved and Proposed First Floor GA Plan

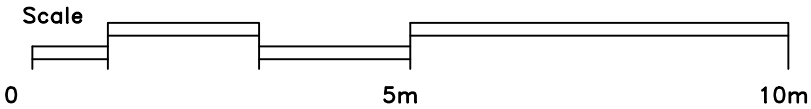

Existing Approved First Floor GA Plan

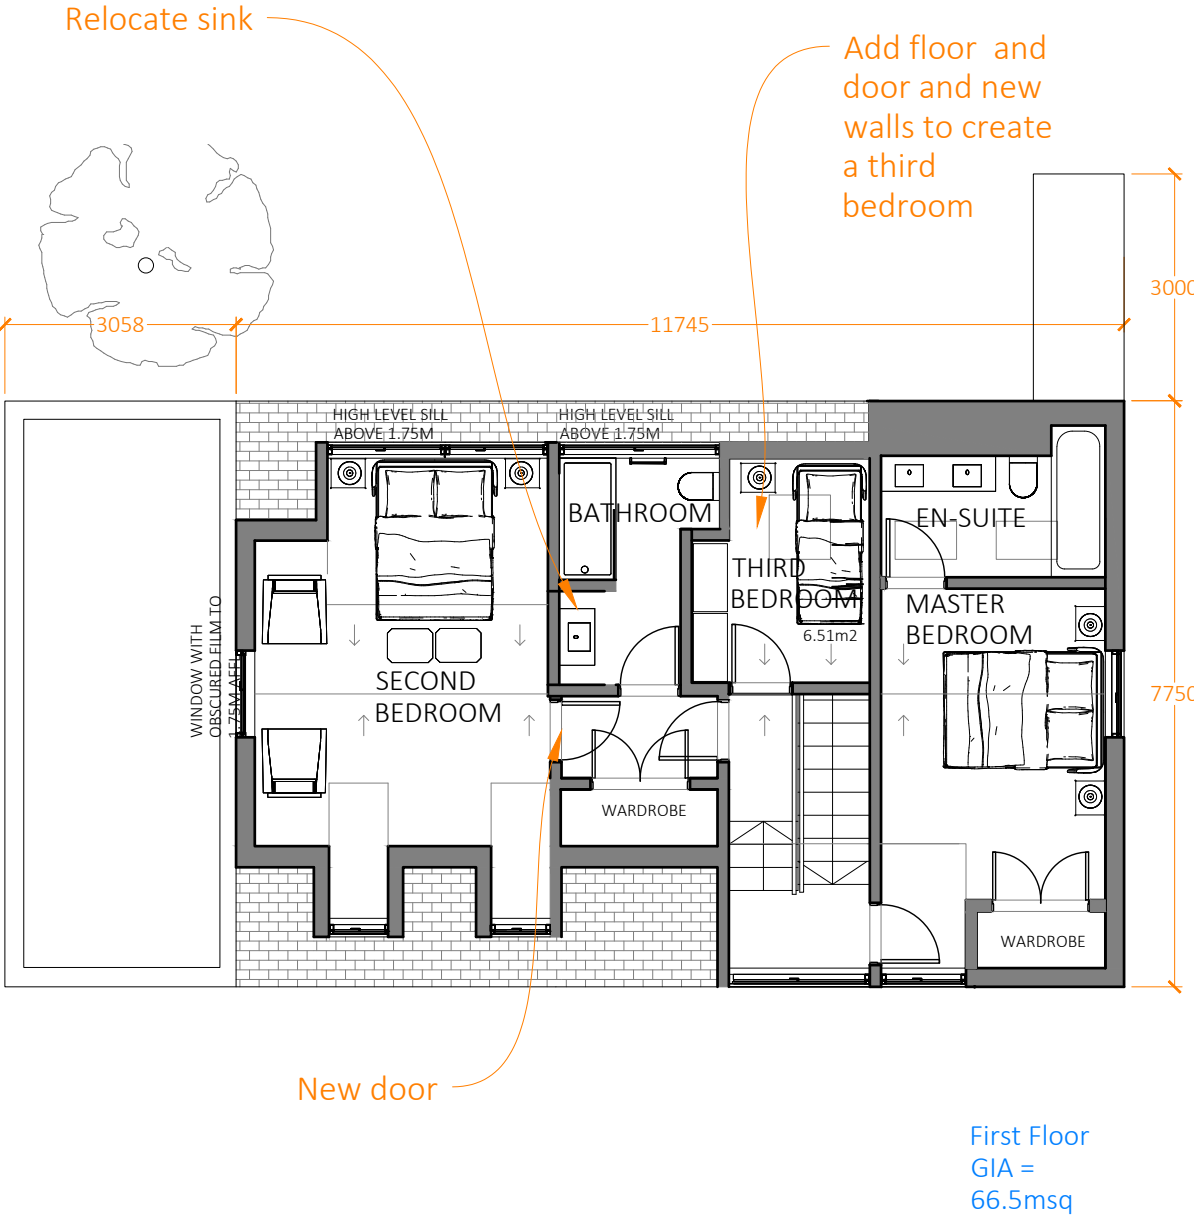

Proposed First Floor GA Plan

REV: A 04/02/2021 Amended proposal, moved forward 250mm reduced building to rear allowing 2m to boundary, amended rear roof to sloped and flat
REV: B 09/02/2021 Revised proposal added
REV: C 31/03/2022 Added bedroom and minor amendments

PLANNING

RS
ARCHITECTURE

CLIENT:

PROJECT:
3 Nutbourne

TITLE: Existing approved Proposed First Floor GA Plan

DRAWING NUMBER : 005.C

Scale : 1:100 @ A3

DATE: 31/03/2022
DRAWN BY: AS APPROVED BY: RS

194 Southwood Road, Hayling Island,
Hampshire, PO11 9QL
07887933281
rob@rs-architecture.co.uk
www.rs-architecture.co.uk