


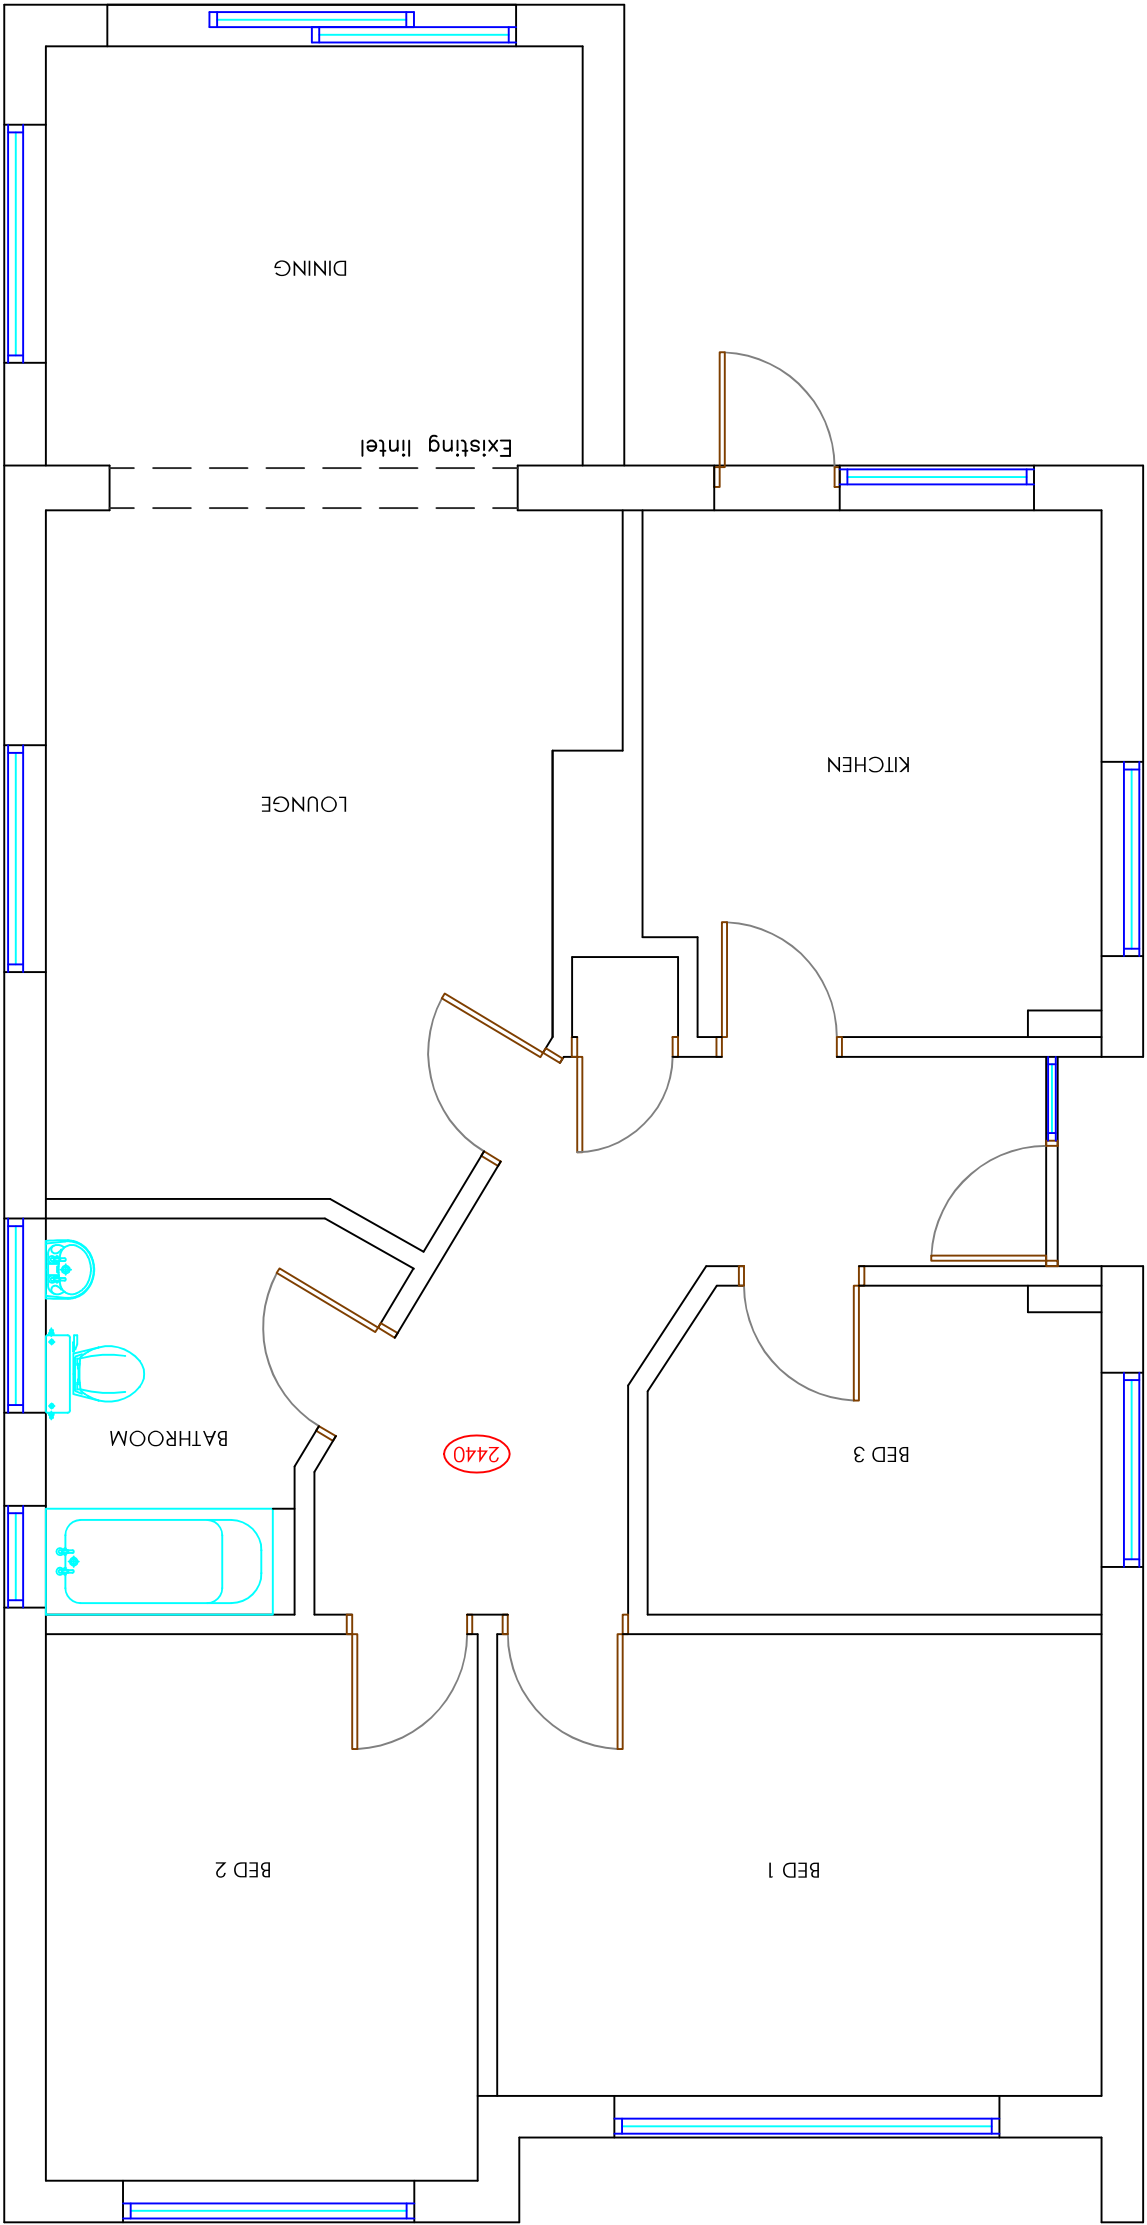

EXISTING GROUND FLOOR

Copyright is reserved by GBS Designs and is issued on the condition that it is not copied or disclosed by or to any unauthorised persons without prior consent in writing from GBS Designs.

All dimensions to be checked on site

All structural elements to be specified by a suitably qualified structural engineer.

REV	DESCRIPTION	DRAWN	DATE
-	Initial design	JLR	21.04.22

012345

012345

Scale Bar

Drawing Ref	Drawing Title
5 HA' PENNY 03	5 Ha'Penny Dell, Widley, Waterlooville, Hampshire, PO7 5RQ.

Scale at A1	Scale at A3	Date	Drawn by
1:50	1:100	21 APRIL 2022	GBS

CAD - ARCHITECTURE - DESIGN

6 Shillinglee Waterlooville Hampshire PO7 5RW
Tel 023 9225 8315
www.gbsimages.co.uk