
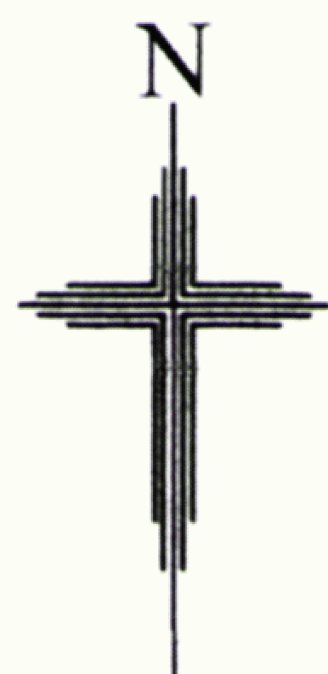


5, Willow close, Havant. PO9 2SX.

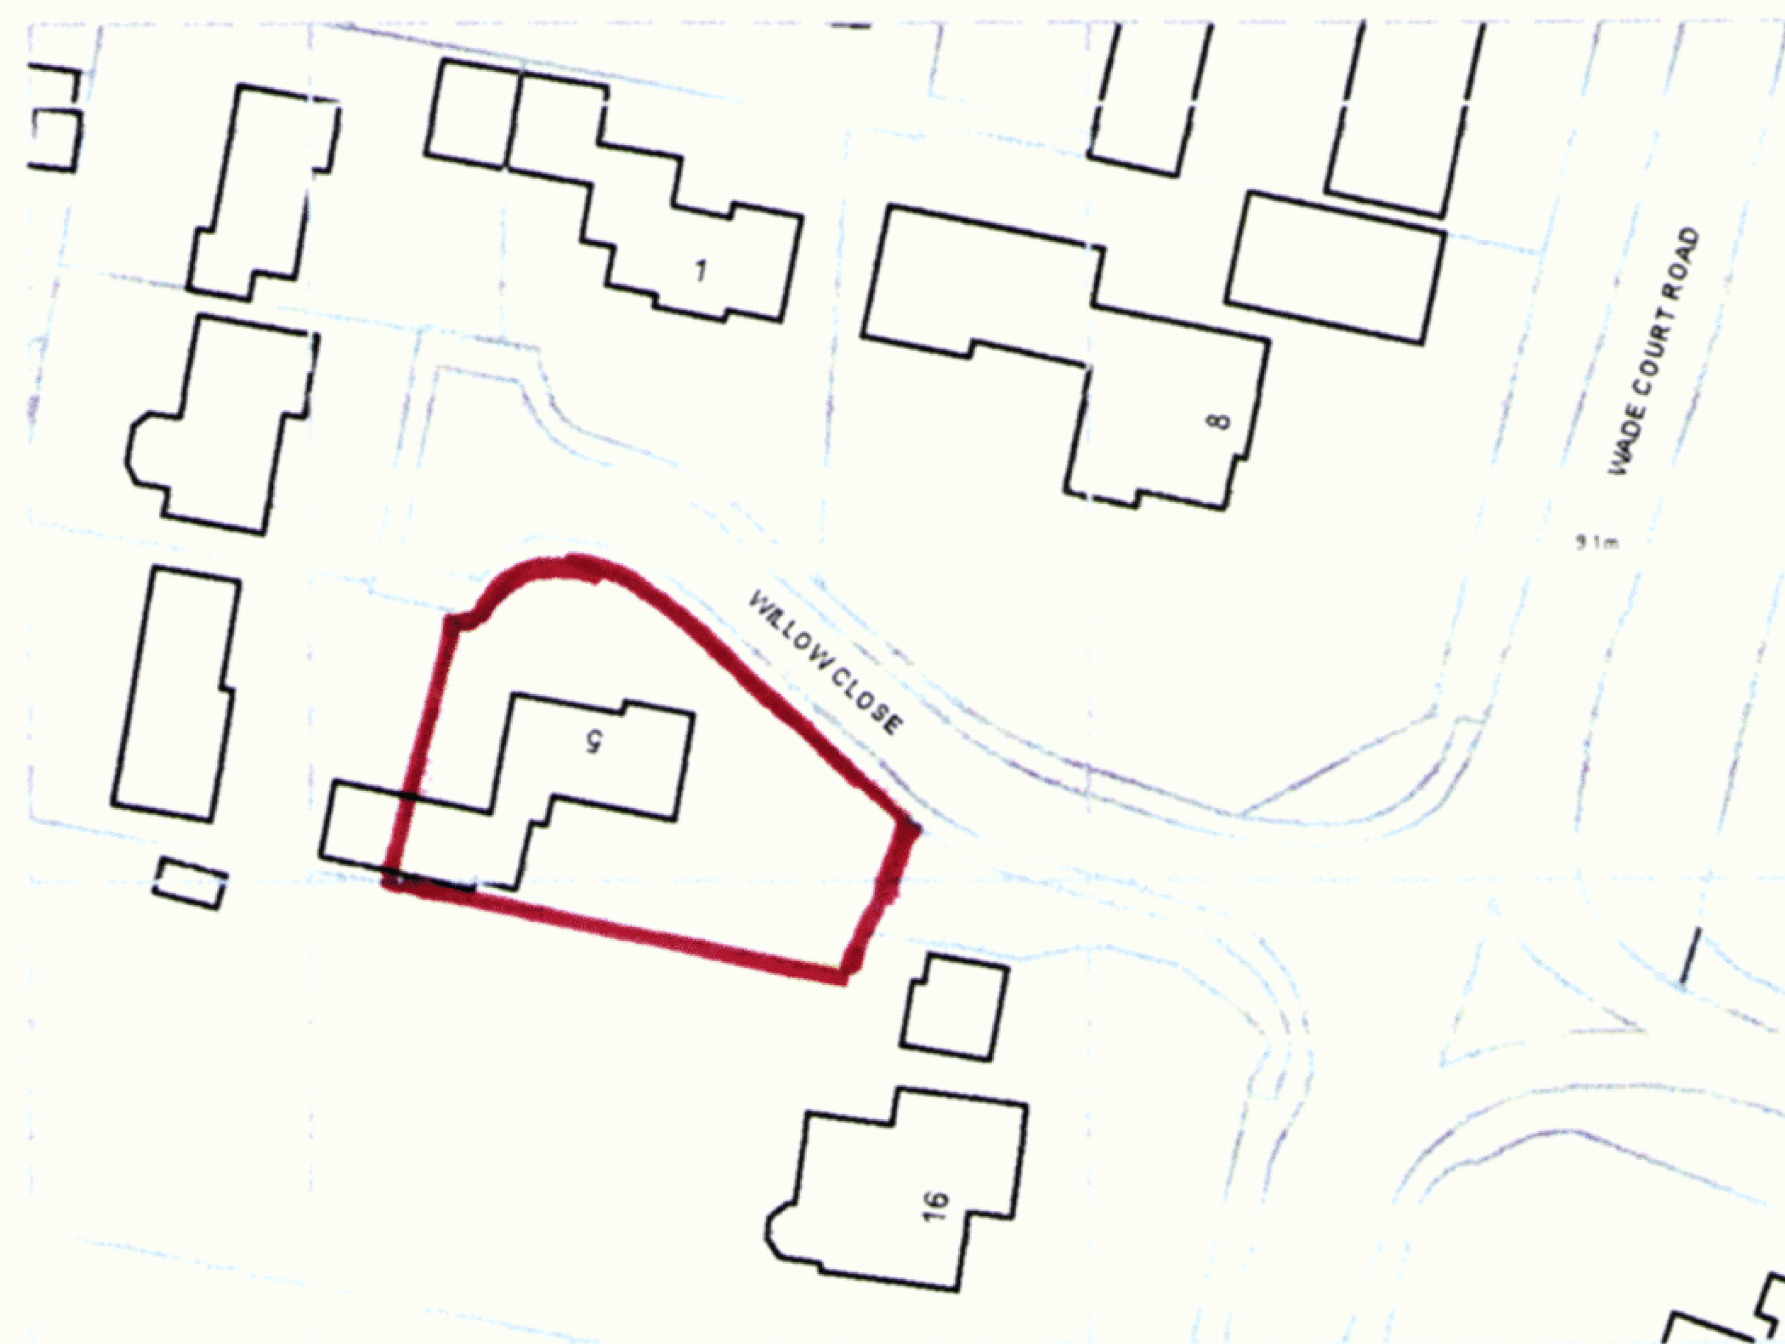

LOCATION PLAN 1:1250 @A4

Ordnance Survey Licence number 100062725 (c) Crown copyright 2021 .
All rights reserved.