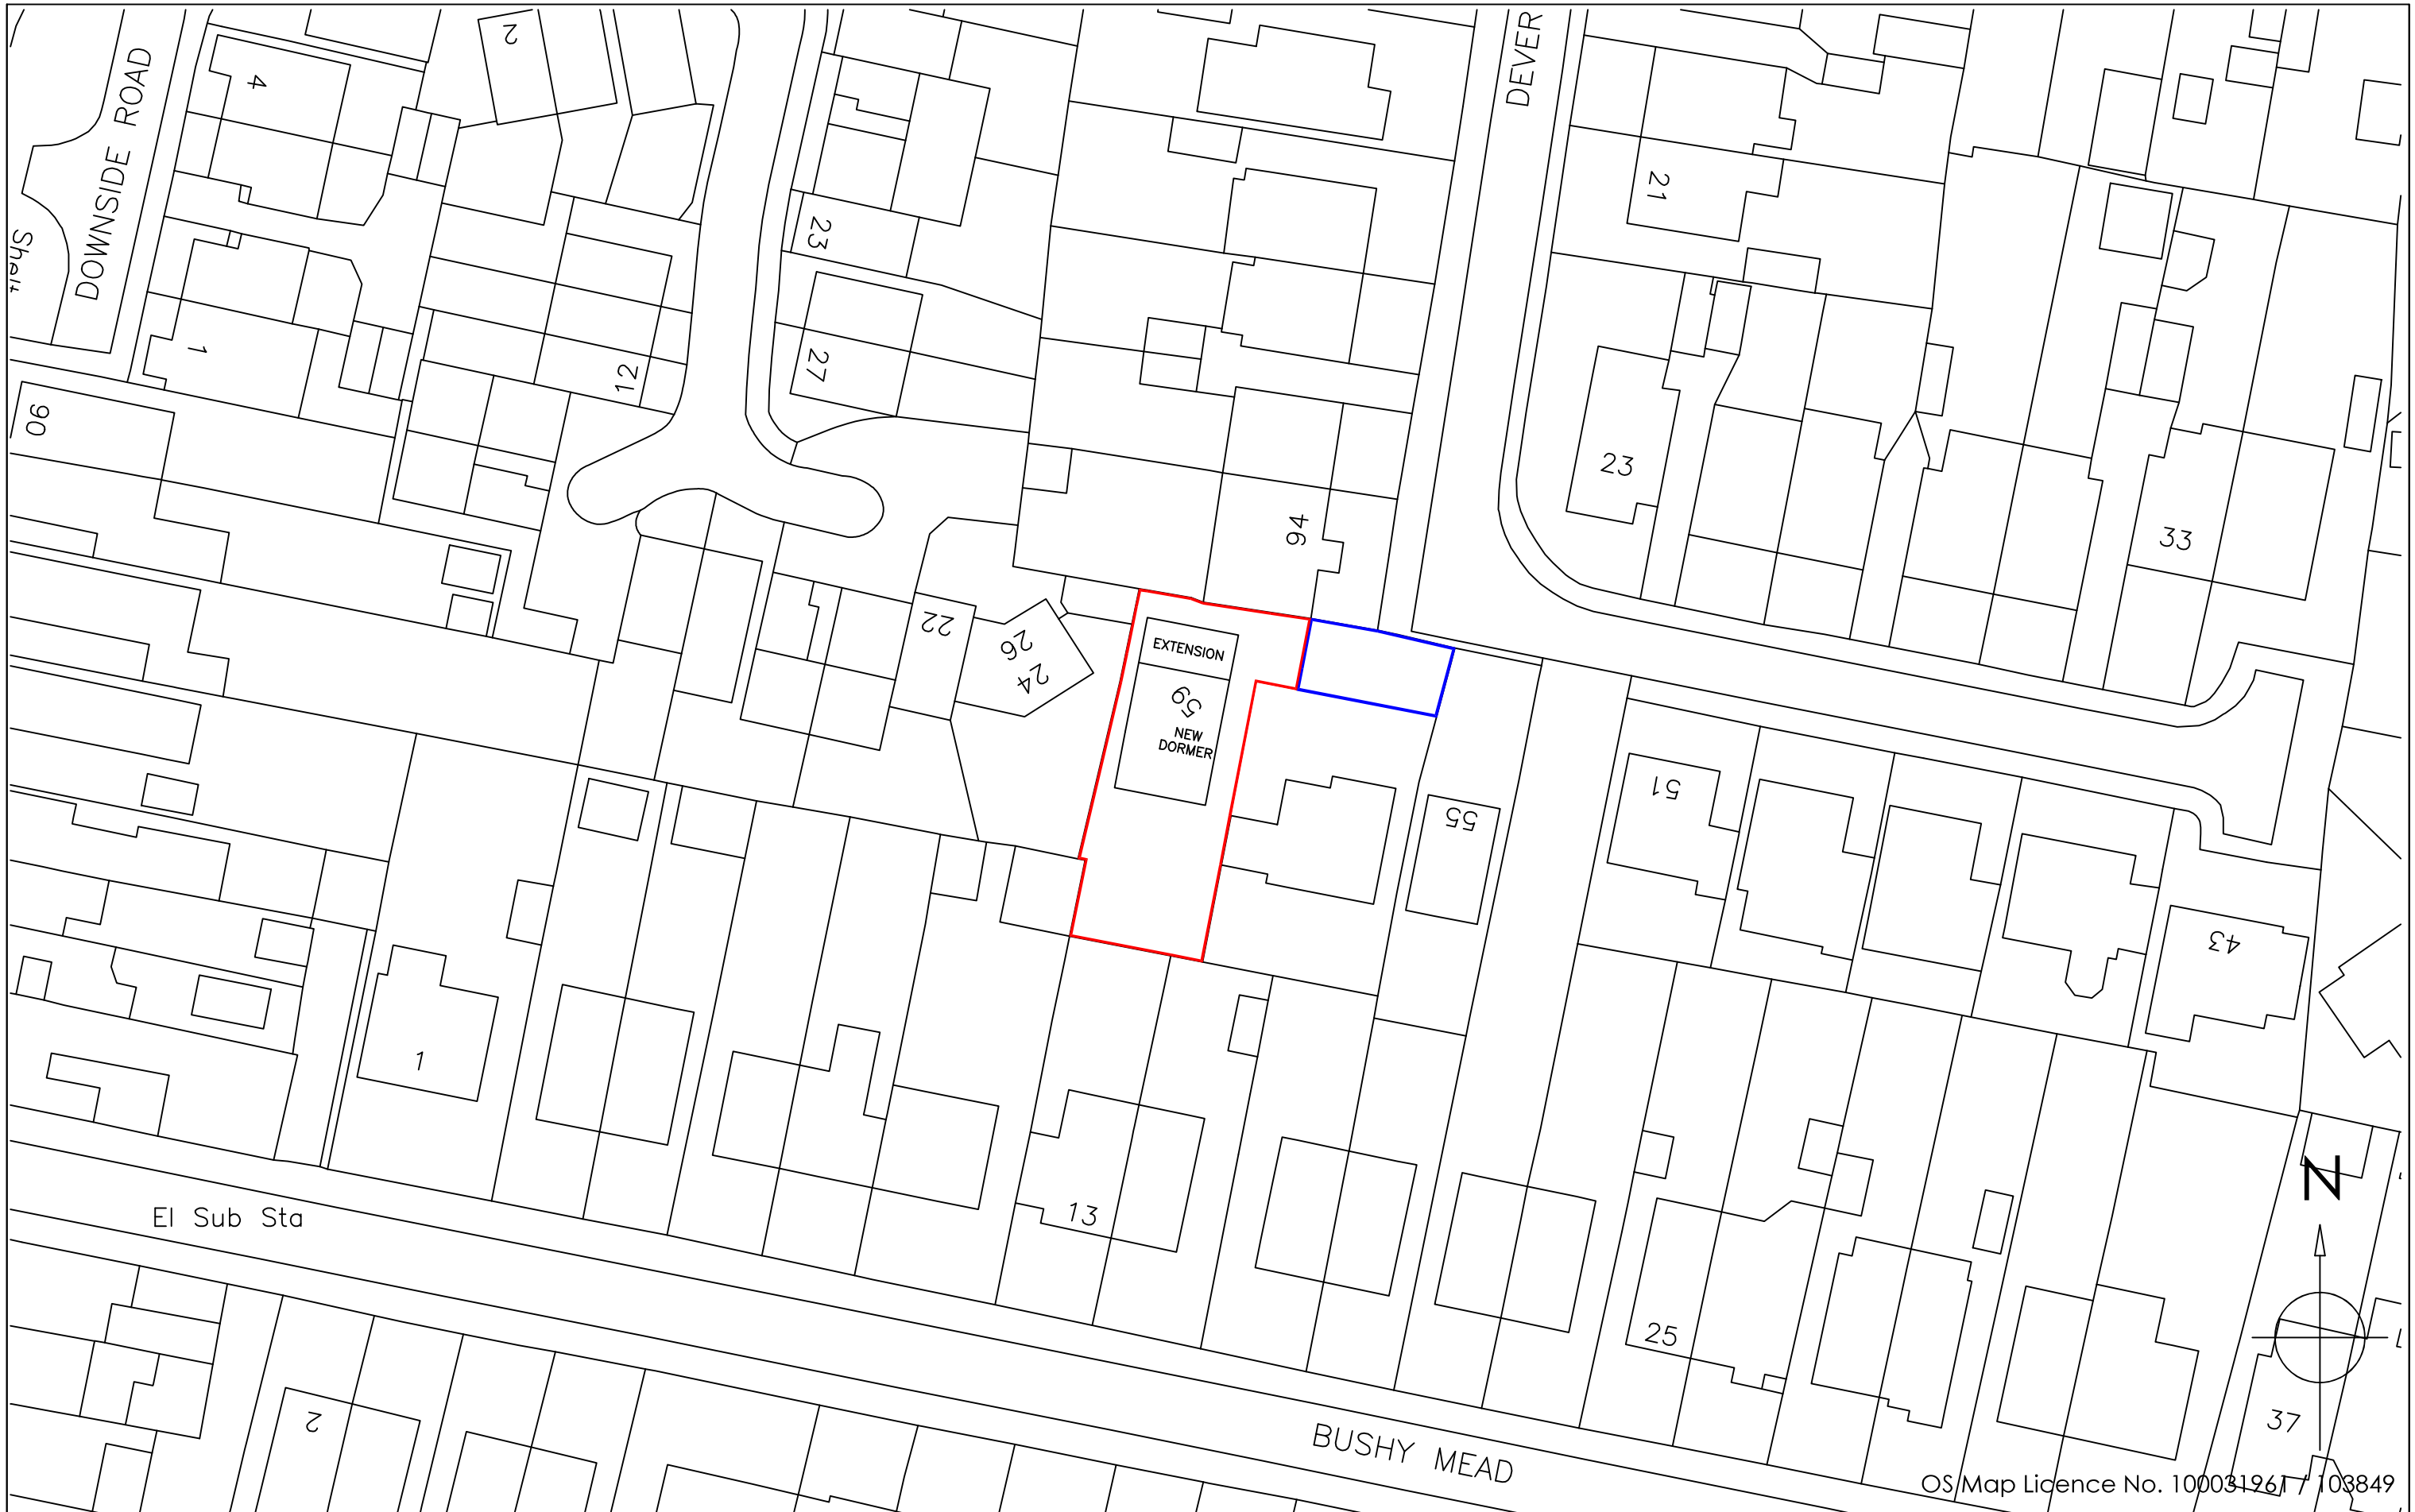


OS Map Licence No. 100031961 / 103849

Copyright is reserved by GBS Designs and is issued on the condition that it is not copied or disclosed by or to any unauthorised persons without prior consent in writing from GBS Designs.

All dimensions to be checked on site

All structural elements to be specified by a suitably qualified structural engineer.

REV	DESCRIPTION	DRAWN	DATE
-	Initial design	GBS	16.11.21
A	Internal and external changes to ground floor	GBS	09.12.21

Scale Bar

0 5 10 15 20 25

Drawing Ref: 59 DEVERELL 13

Scale at A1: N/A

Scale at A3: 1:500

Date: 16 NOV 2021

Drawn by: GBS

Drawing Title: 59 Deverell Place, Widley, Waterlooville, Hampshire, PO7 5ED.

gbs designs
CAD - ARCHITECTURE - DESIGN
6 Shillinglee Waterlooville
Hampshire PO7 5RW
Tel 023 9225 8315
www.gbsimages.co.uk