


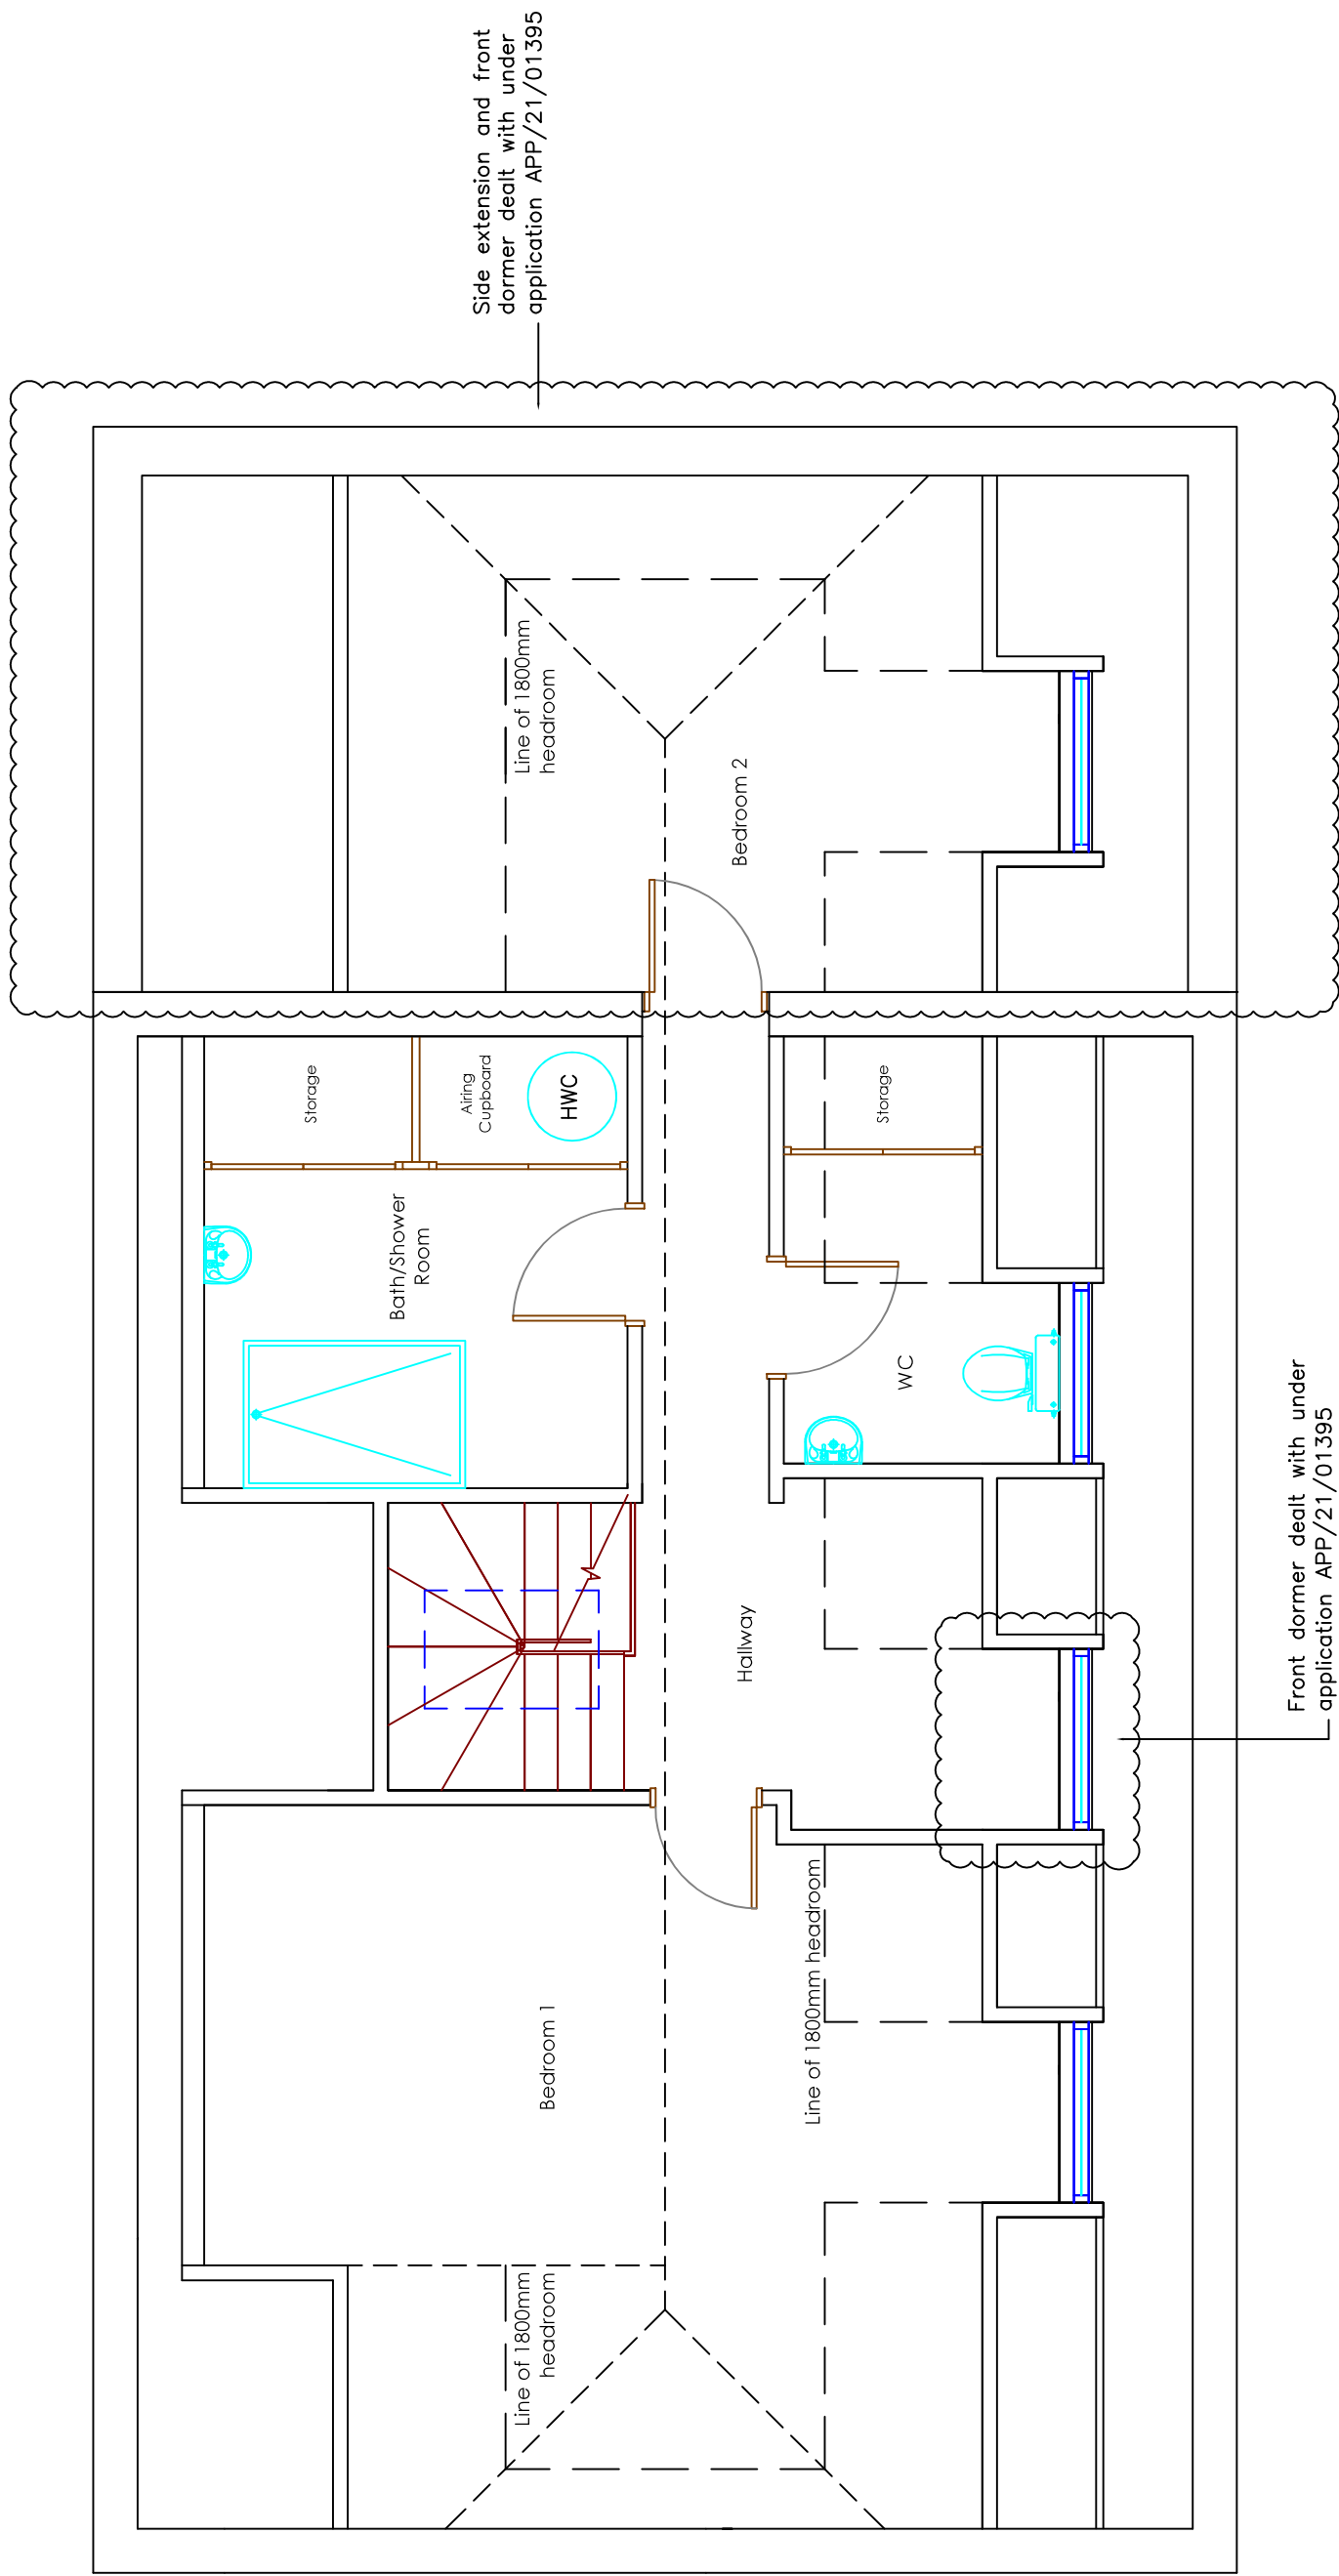

PROPOSED FIRST FLOOR

NOTE
Side extension and additional front dormer
dealt with under application APP/21/01395

Copyright is reserved by GBS Designs and is issued on the condition that it is not copied or disclosed by or to any unauthorised persons without prior consent in writing from GBS Designs.
All dimensions to be checked on site
All structural elements to be specified by a suitably qualified structural engineer.

REV	DESCRIPTION	DRAWN	DATE
-	Initial design	GBS	06.12.21
A	Internal and external changes to ground floor	GBS	09.12.21
B	Rear dormers removed	GBS	24.01.22
C	Rear dormers within permitted development added	GBS	24.01.22

Scale Bar			
0	1	2	3
4	5		

Drawing Ref	Drawing Title	
59 DEVERELL 07	59 Deverell Place, Widley, Waterlooville, Hampshire, PO7 5ED.	
Scale at A1	Scale at A3	
1:25	1:50	
Date	Drawn by	
06 DEC 2021	GBS	



CAD - ARCHITECTURE - DESIGN

6 Shillinglee Waterlooville
Hampshire PO7 5RW
Tel 023 9225 8315
www.gbsimages.co.uk