

NOTES

All dimensions are in mm.


All materials to match existing.

0


2

4


6m

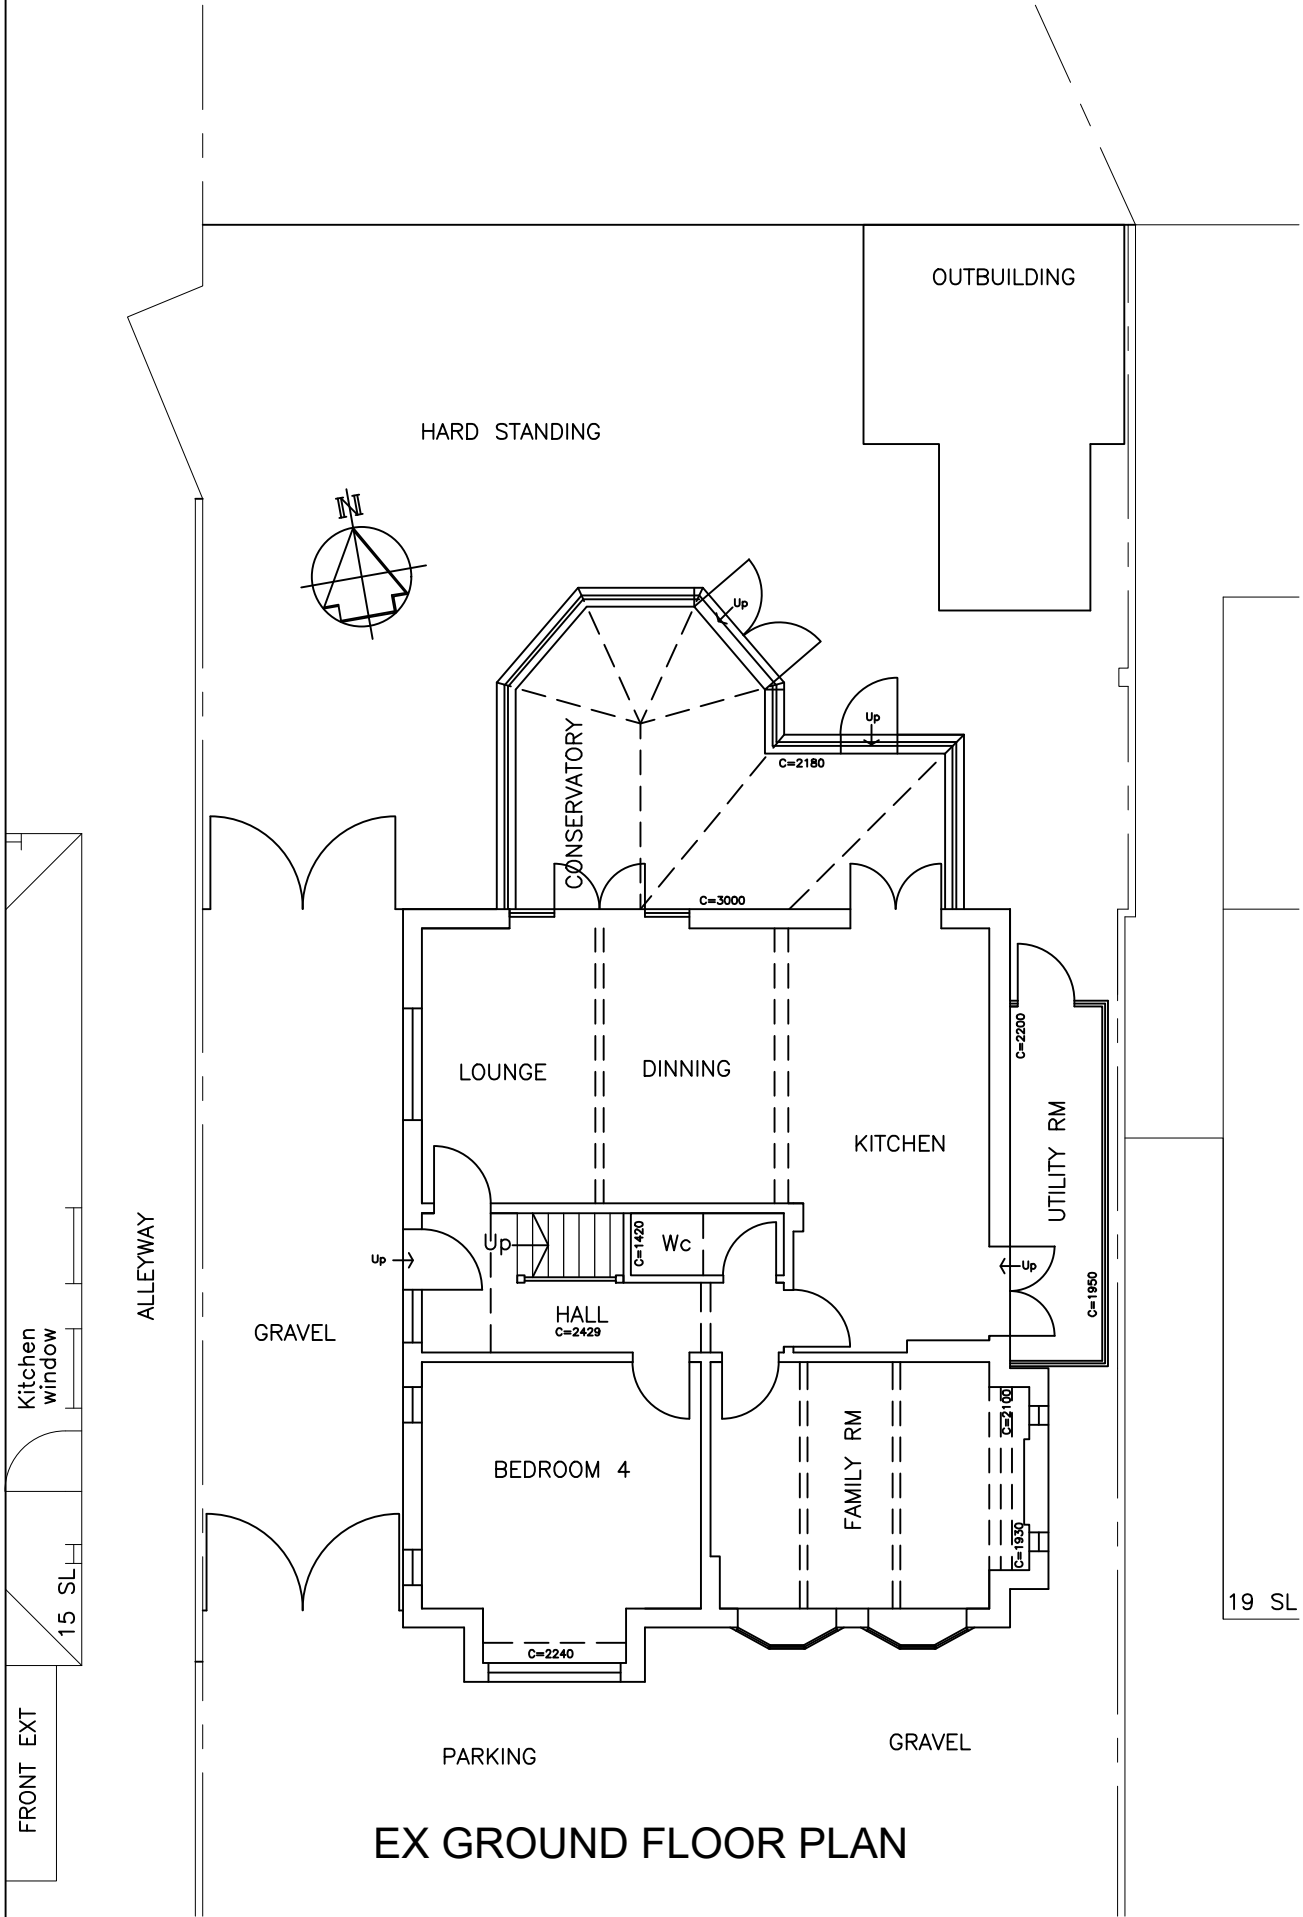

EX GROUND FLOOR PLAN

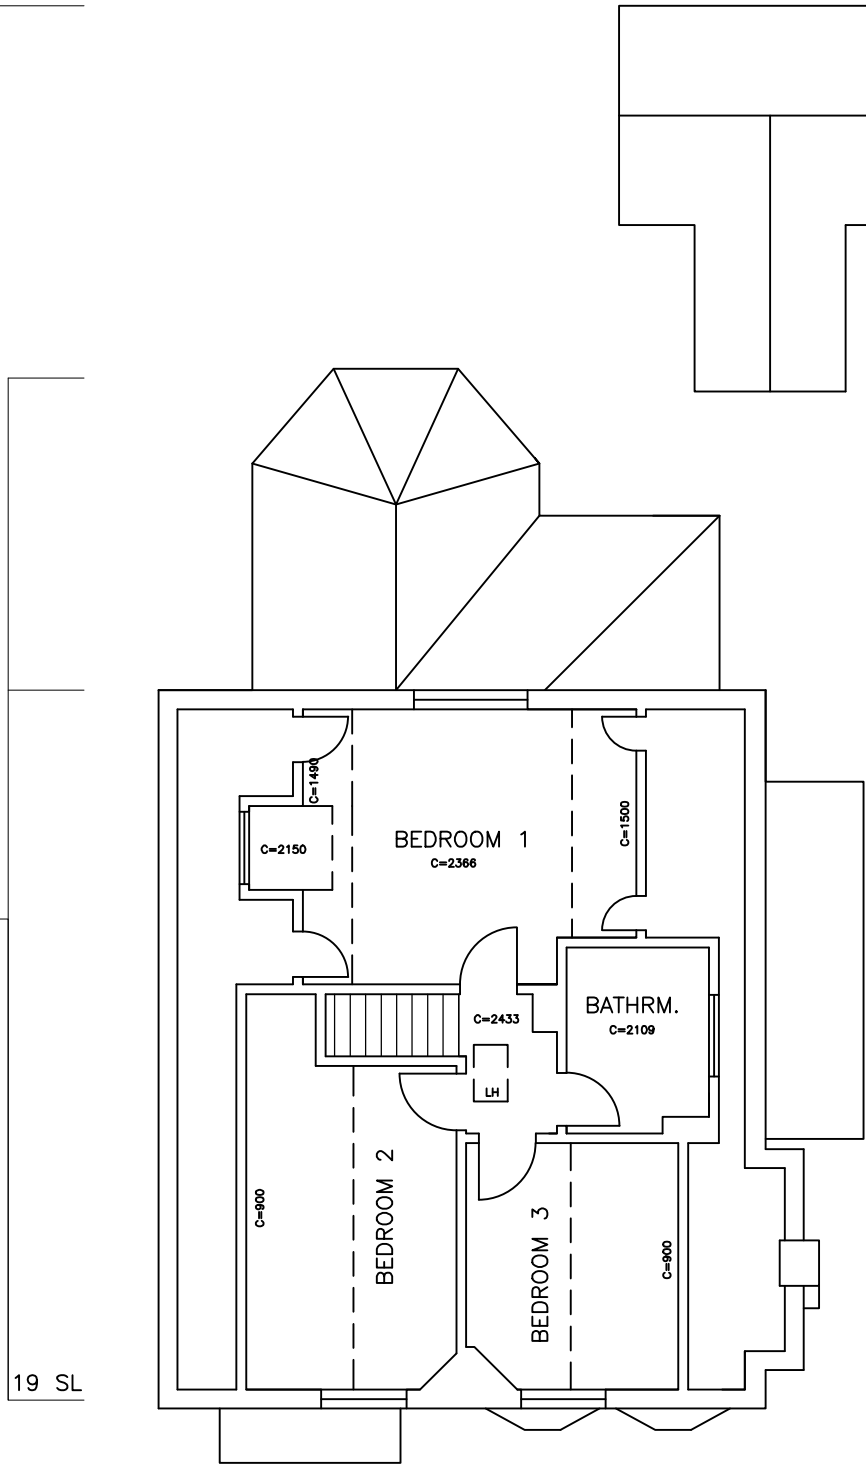

EX FIRST FLOOR PLAN

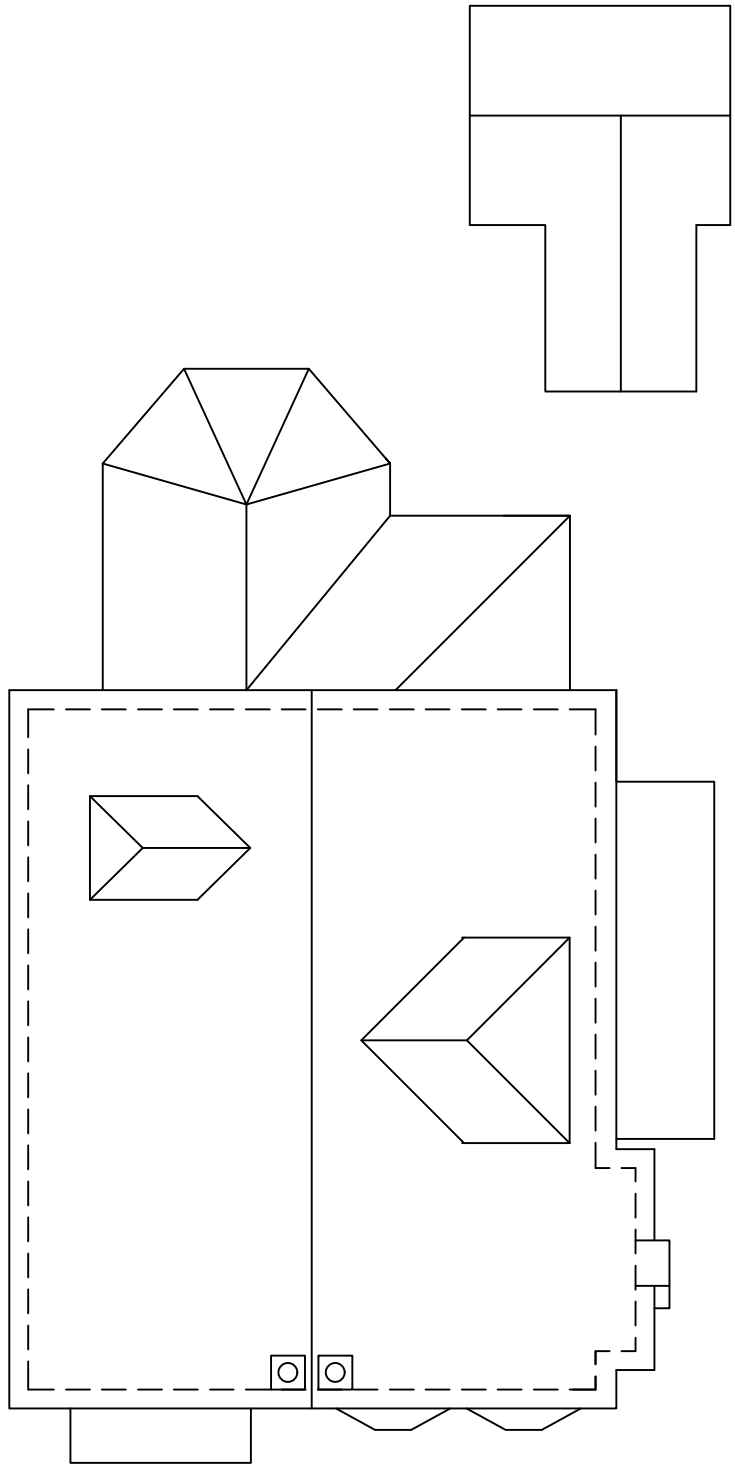

EX ROOF PLAN