


NOTES:


Dimensions to be checked on site before commencing work. Any discrepancies shall be reported to the architect immediately.

Do not scale from these drawings except for planning purposes. Use figured dimensions only.


Where applicable this drawing is to be read in conjunction with other consultants' drawings.

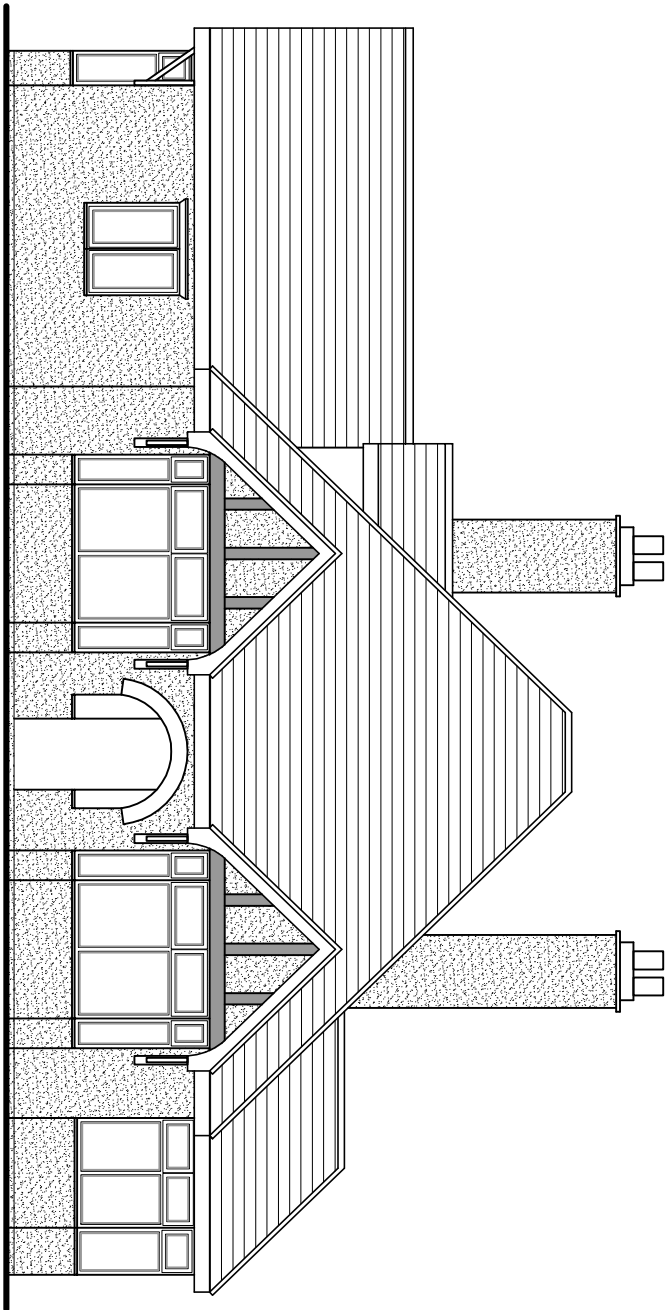


North (front) elevation

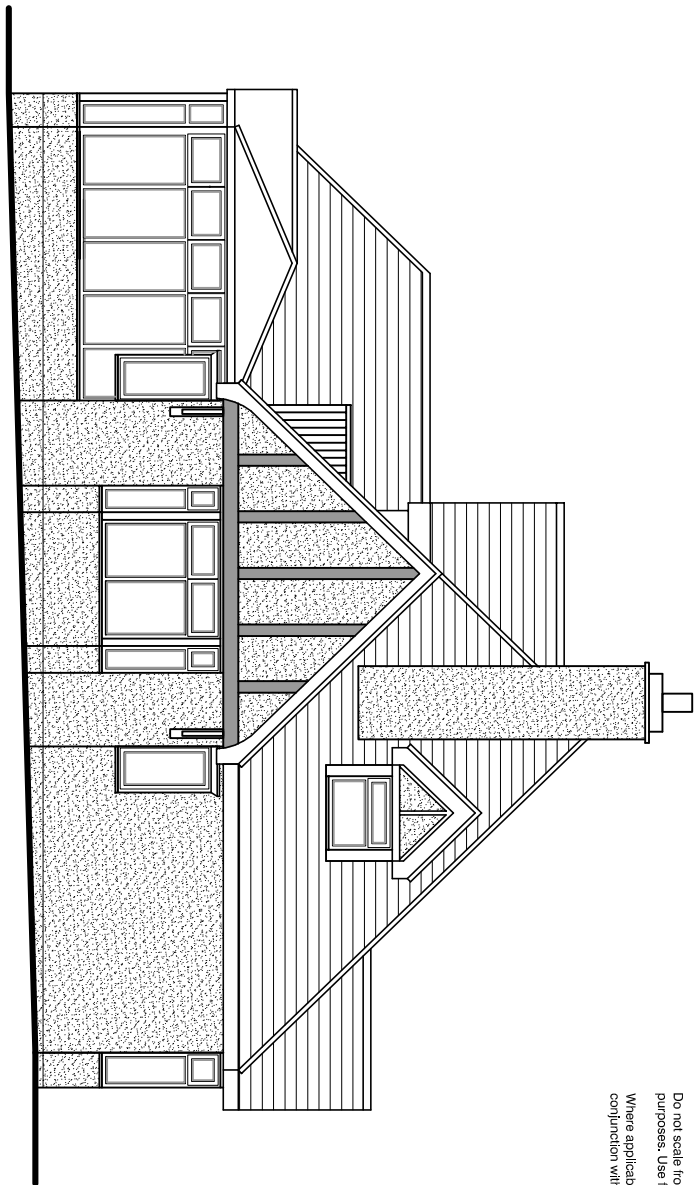

East (side) elevation

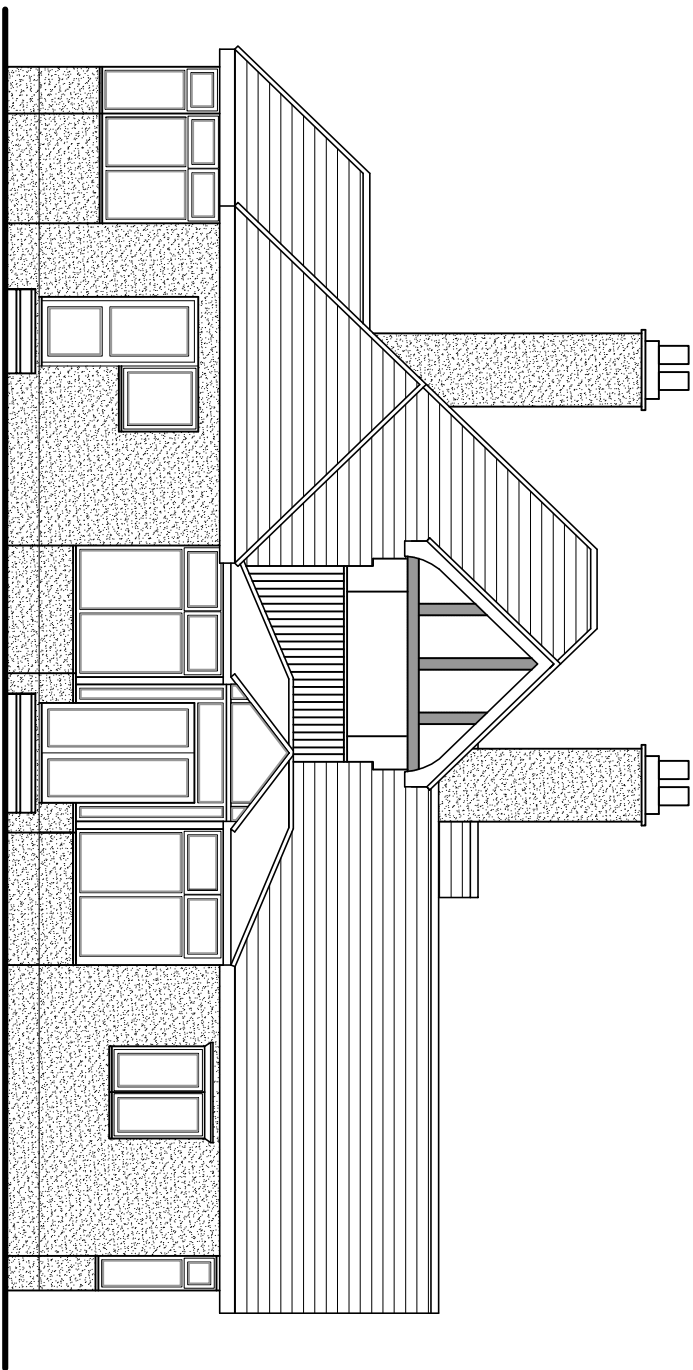


South (rear) elevation

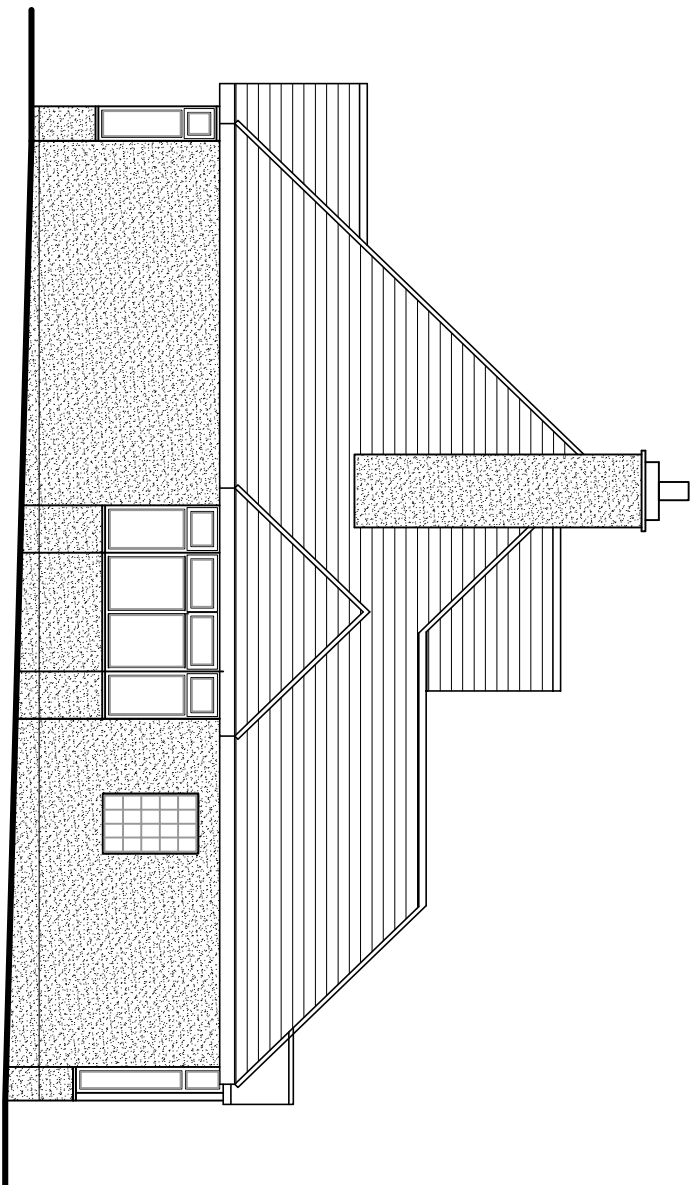

West (side) elevation

Existing elevations scale 1:100

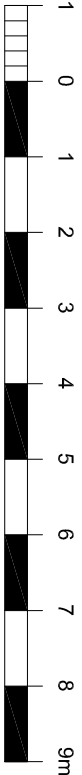

For MRS HUTT	Title EXISTING ELEVATIONS			Office Tel: 01243 933732
Project PROPOSED EXTENSION AT 25 LOVEDEAN LANE, WATERLOOVILLE, PO8 8HJ	Date AUG 2021	Drawn JB	Scale 1:100 @ A3	Email: admin@jb-architecturedesign.com
	Job Number PL-006-21		Drawing Number -03	Web: www.jb-architecturedesign.com
			Revision A	JB ARCHITECTURE