


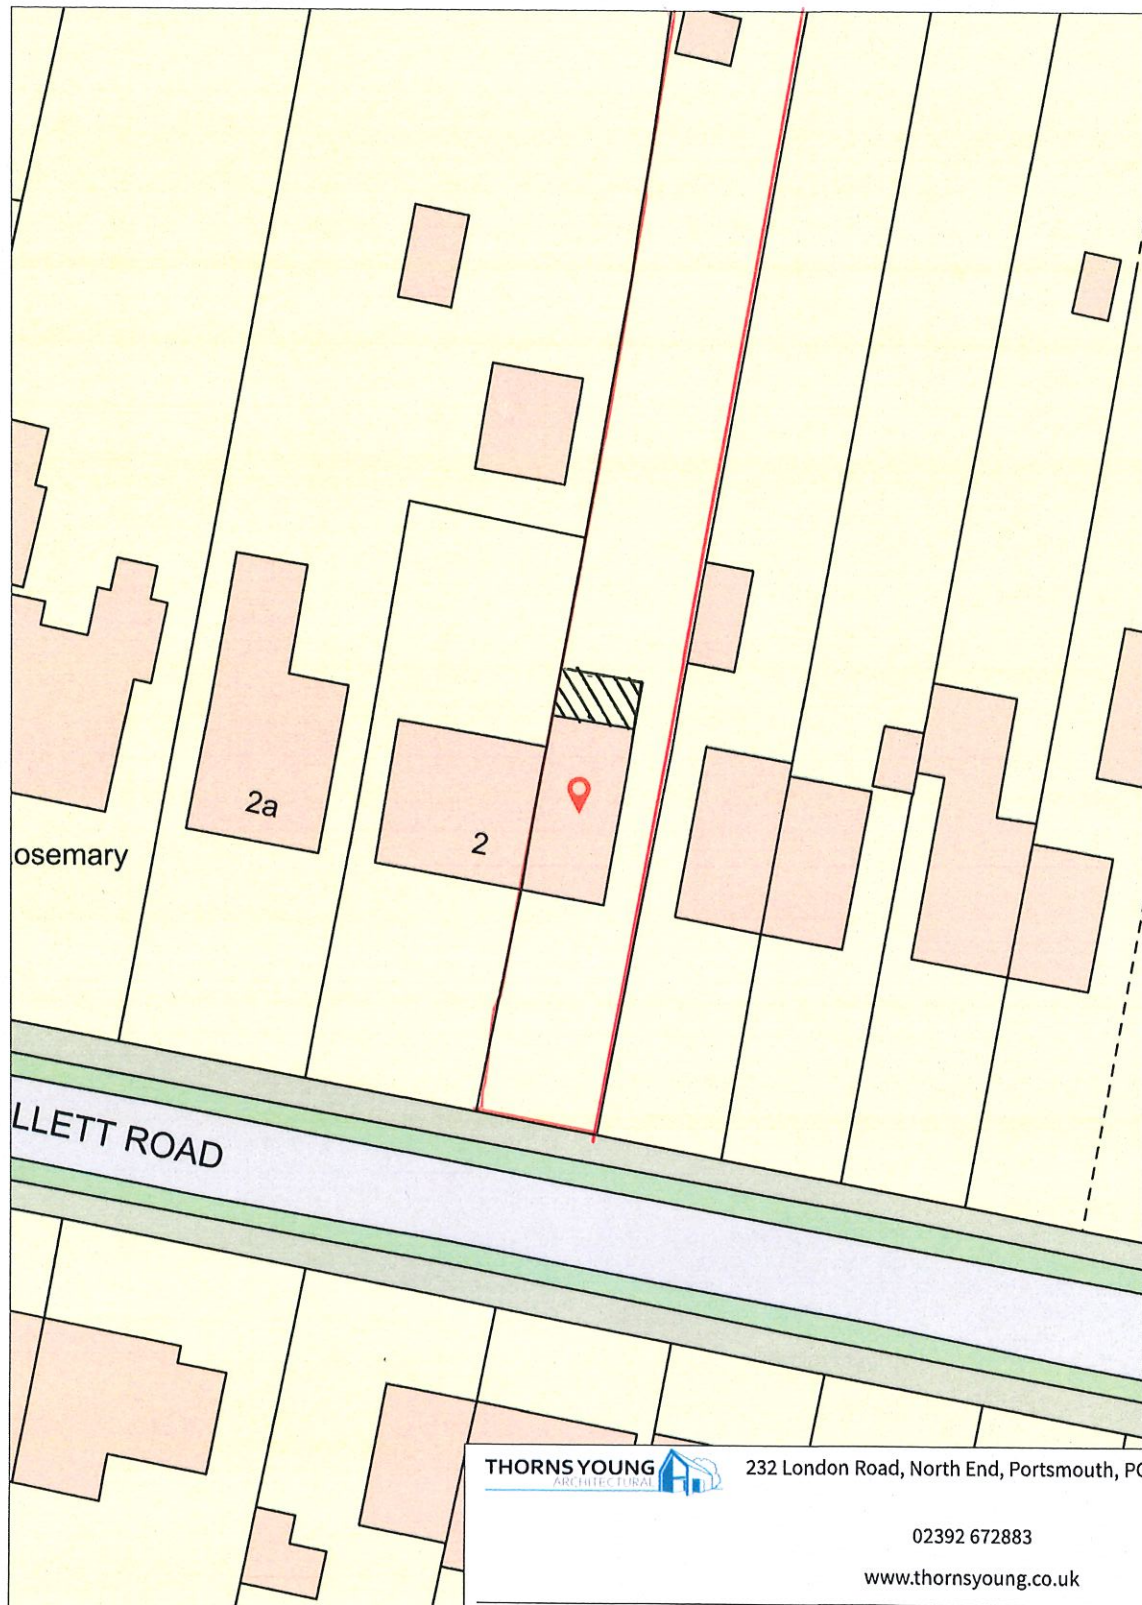

THORNS YOUNG
ARCHITECTURAL



232 London Road, North End, Portsmouth, PO2 9JQ

02392 672883

www.thornsyong.co.uk

Client: **Ms Mel Hall**
Project: **Rear Extension**

Title: **4 Hallet Road**

Scale: 1:500 @A4
Drawn By: CC

Date: 20 Oct 2021
Drawing No: 5179.21CC