



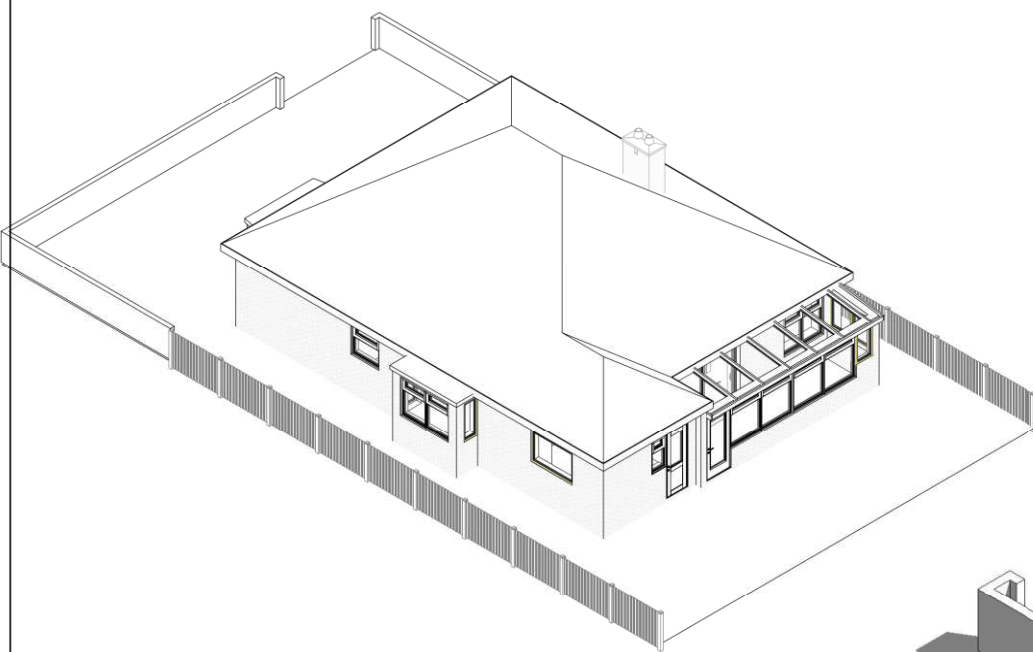

Existing 3D 3

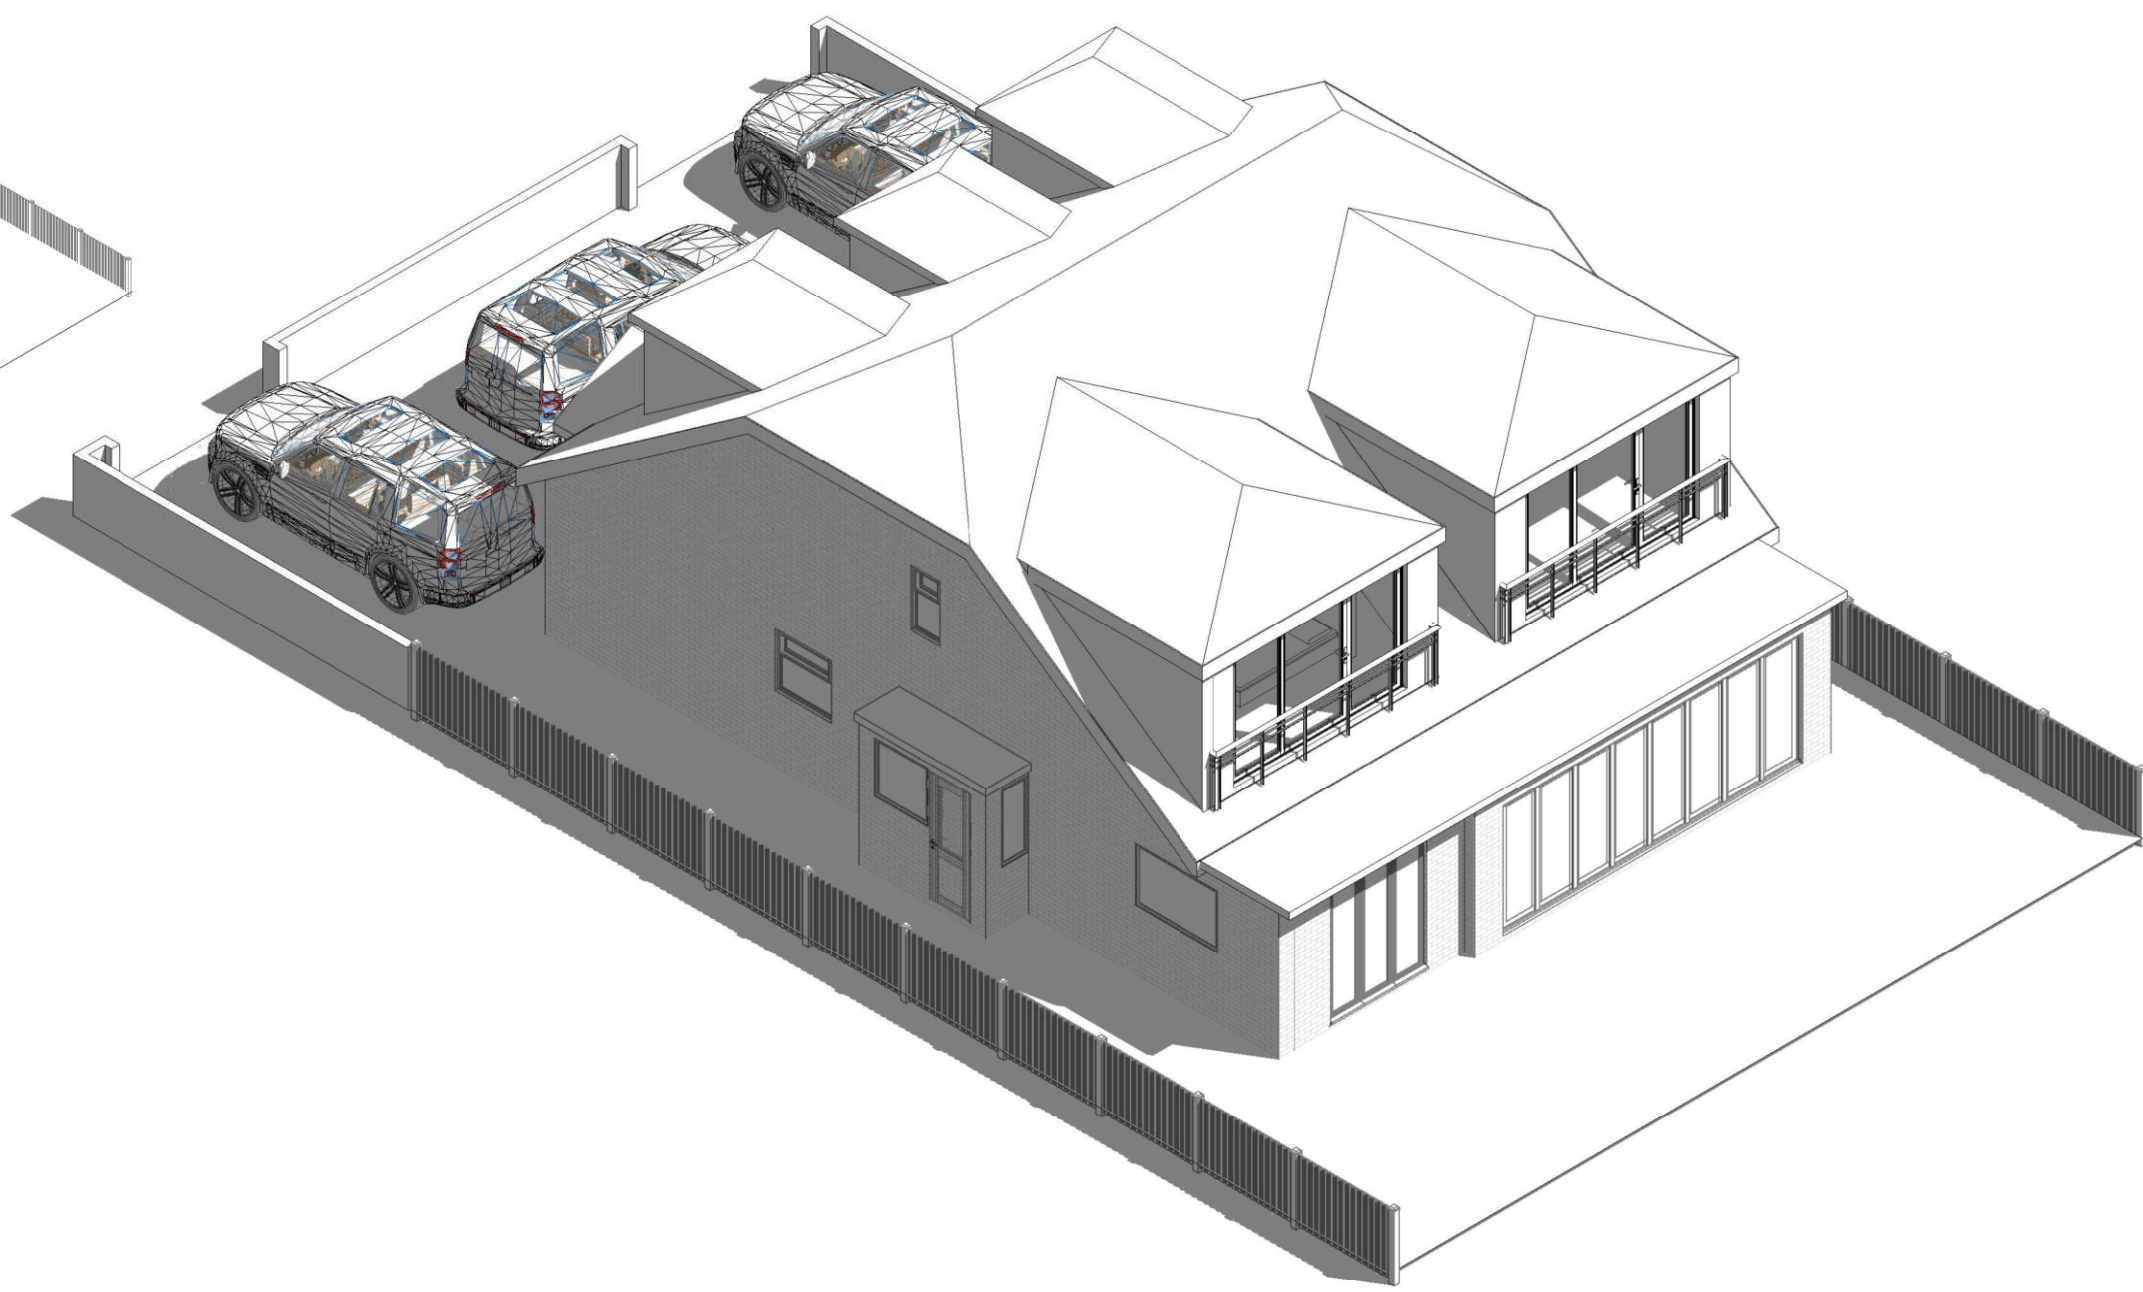

Proposed 3D 3





parkers

executive

design

All measurement to be checked on site prior to any commenment (C) Copyright of Parkers Design (Southern) Limited. Any reproduction of these drawings will require written authority from the copyright owner. Parkers Design Limited - The Studio @ 90, PO9 2PR www.pexd.co.uk - info@pexd.co.uk - 07776 008822	PROJECT	CLIENT			
	24 Warfield Crescent PO7 7JP	Bulter			
	SHEET	Date	Issue Date	Scale (@ A3)	
		Drawn by	SW	DRAWING NUMBER	
Checked by		SR	P 7 v3		
	3D 3				