




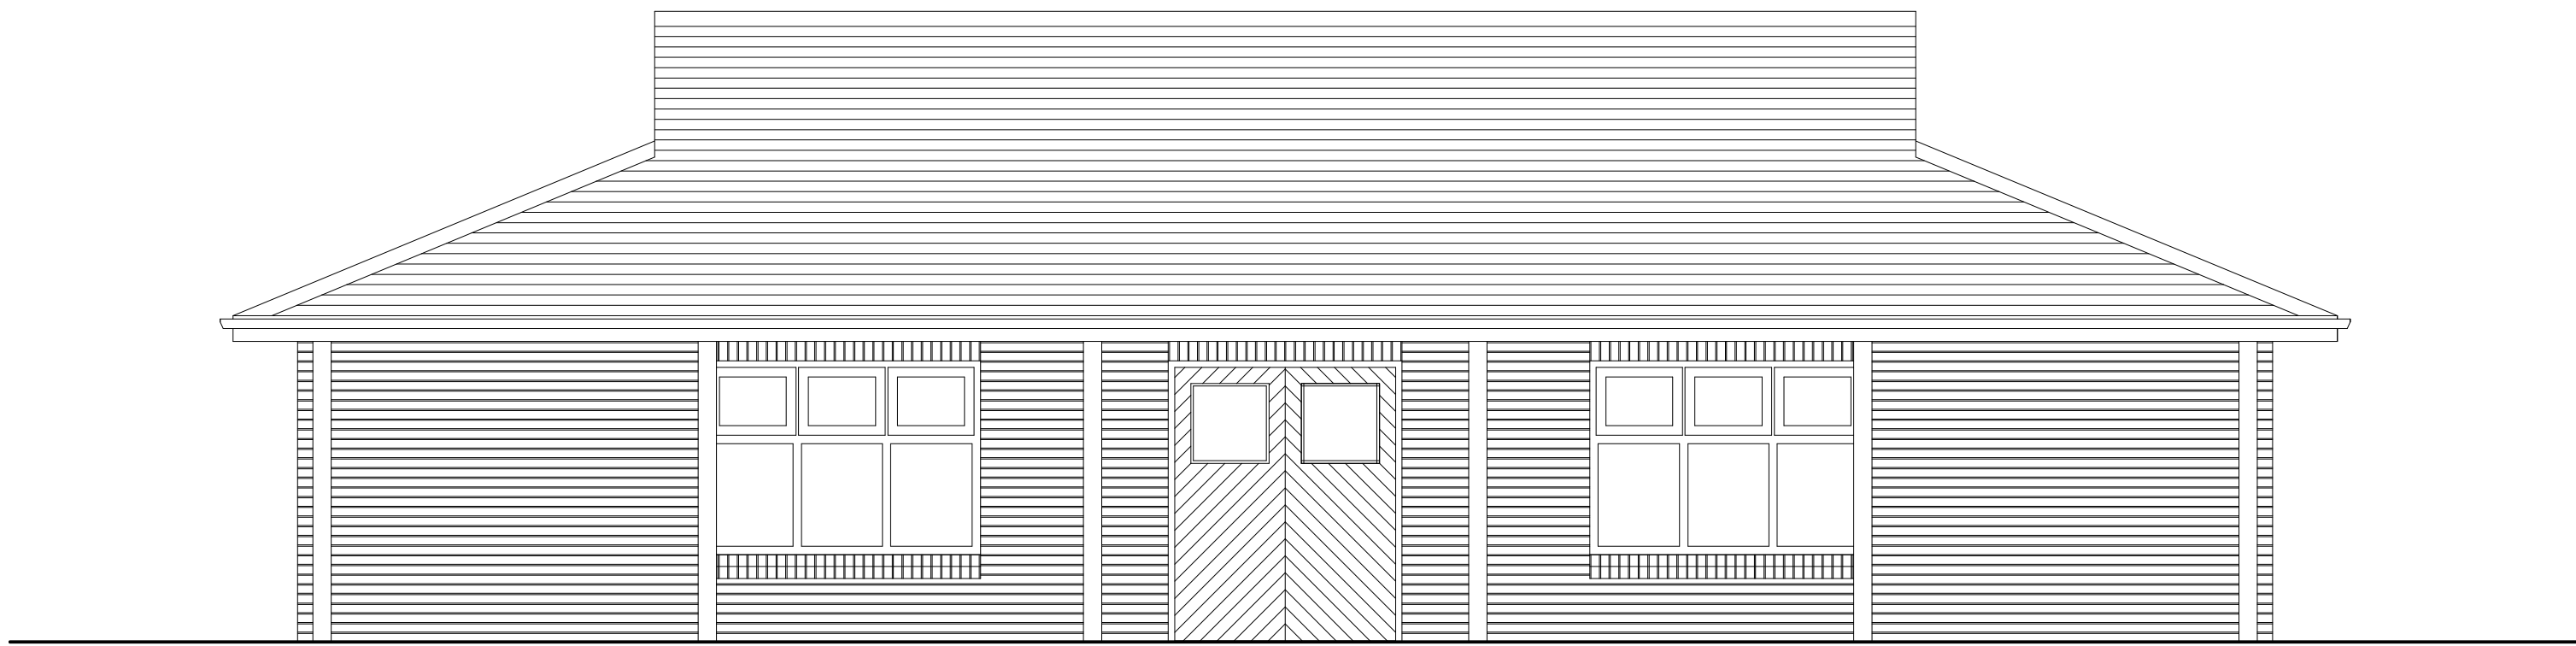


WEST ELEVATION

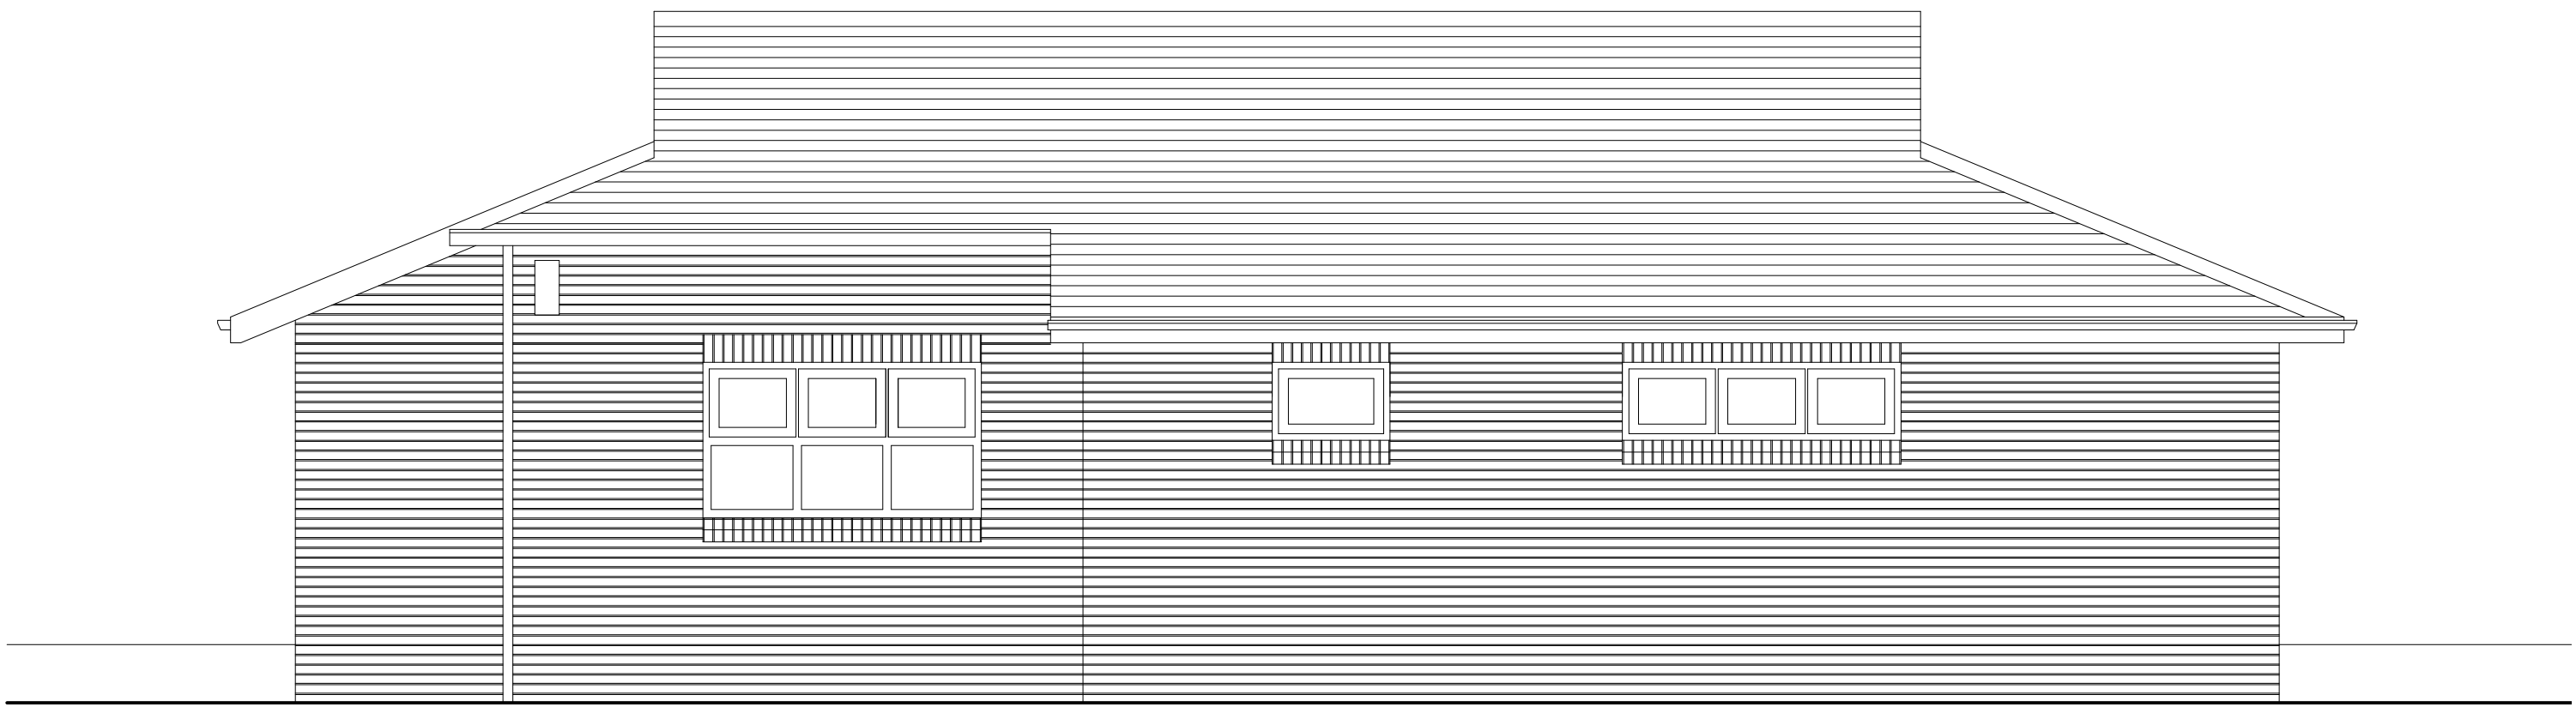


EAST ELEVATION

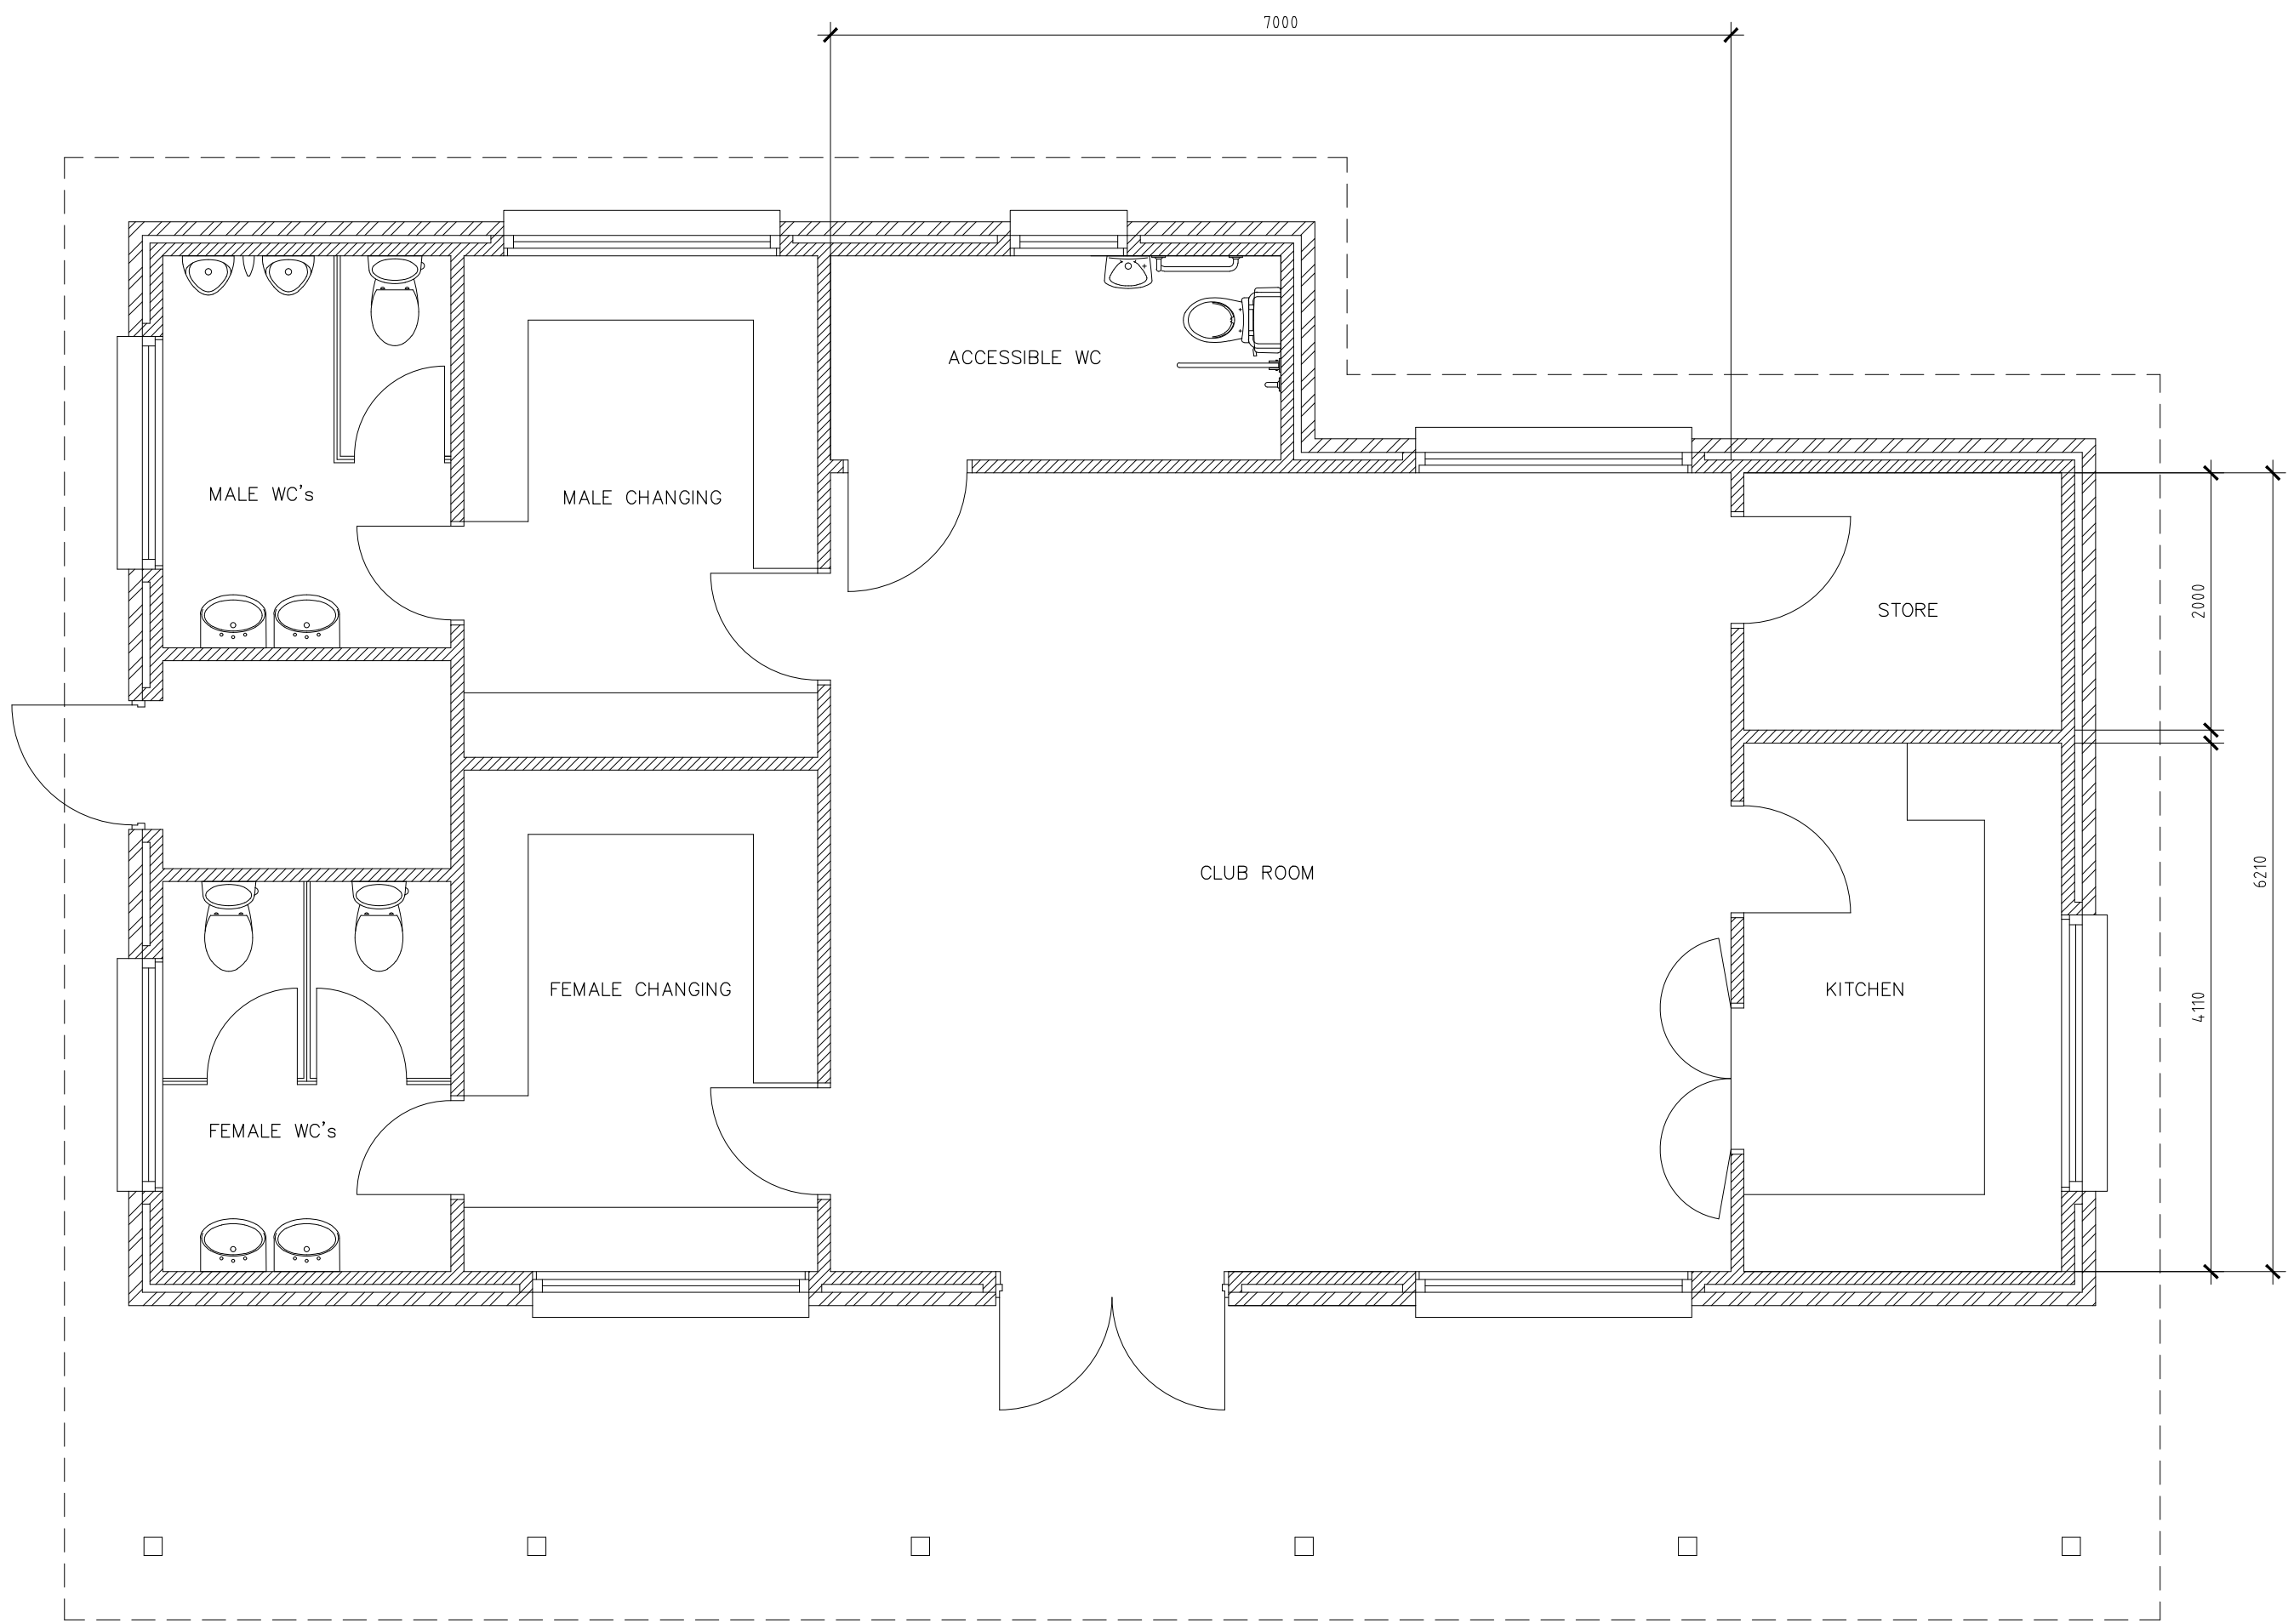

PLAN

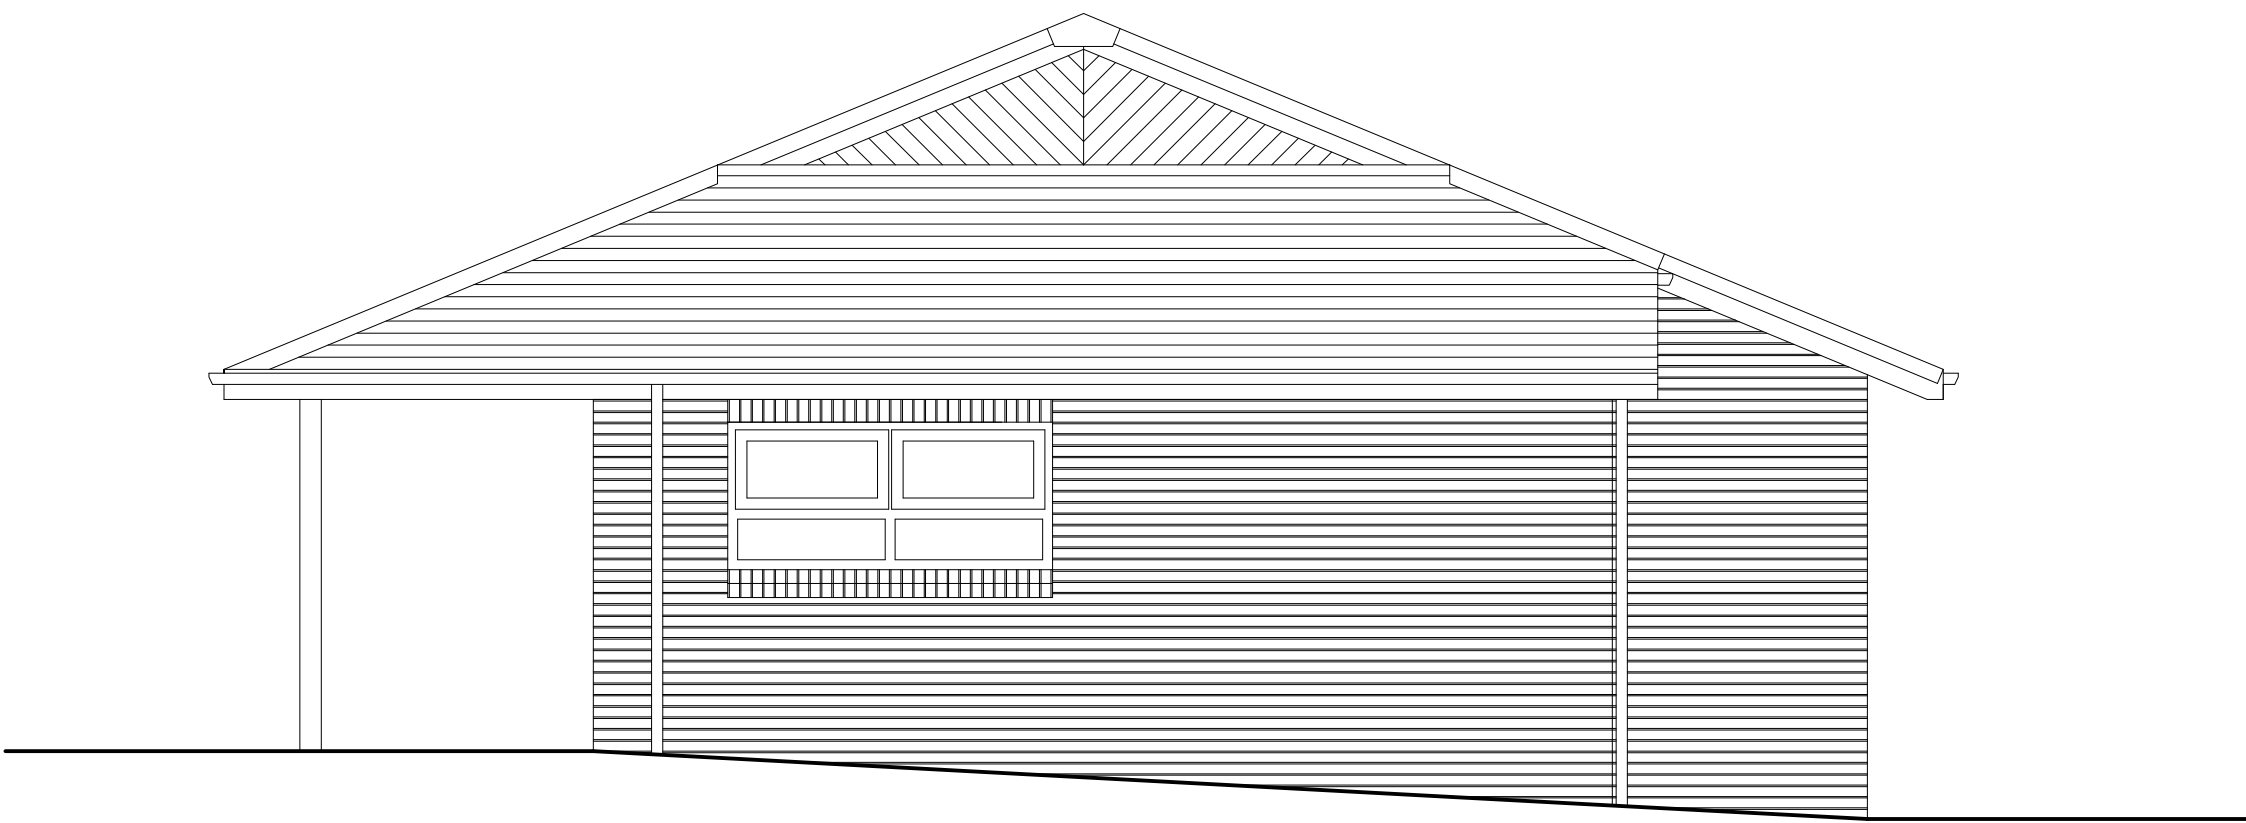

SOUTH ELEVATION

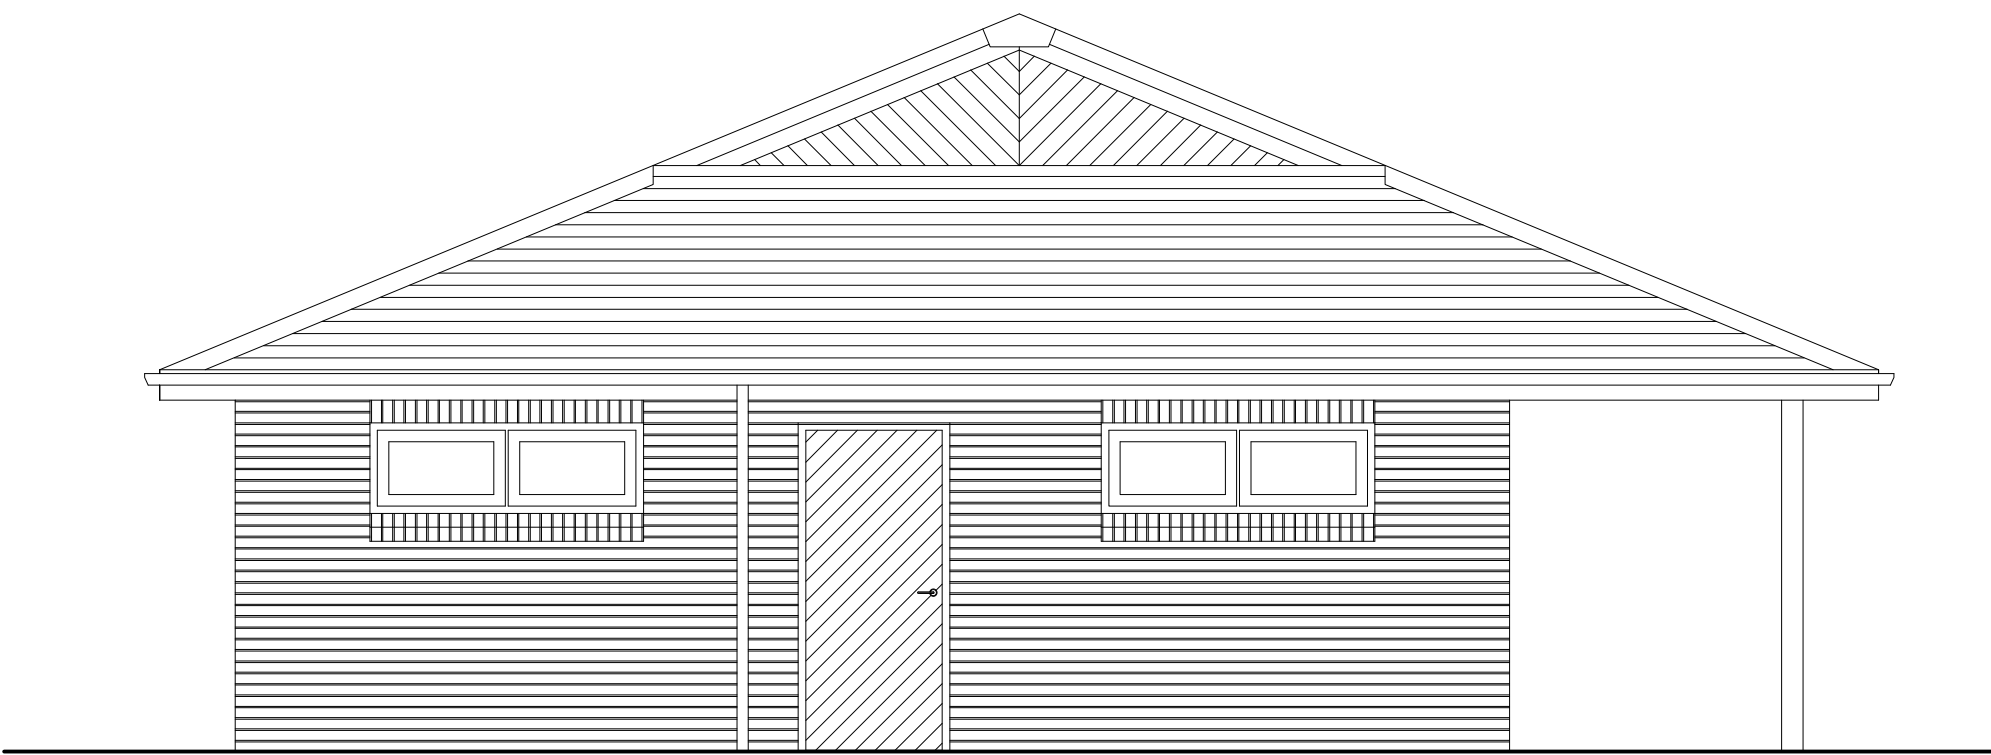

NORTH ELEVATION



Client
THE COMMITTEE
BEDHAMPTON BOWLING CLUB
BEDHAMPTON

Project
BEDHAMPTON BOWLING CLUB
CLUBHOUSE
EXTENSION AND IMPROVEMENTS

Title
EXISTING
PLAN AND ELEVATIONS

PROJECT	DRAWING	omd
2355	003	
scale	date	drawn
1:50 @ A1	06/20	7/15

**TIM SAGE
CHARTERED
ARCHITECT
LIMITED**

12 Sussex Place
Southsea PO5 3EZ
t: 023 5082 7386
m: 07773 187 010
e: tmsage@tiscali.co.uk

