



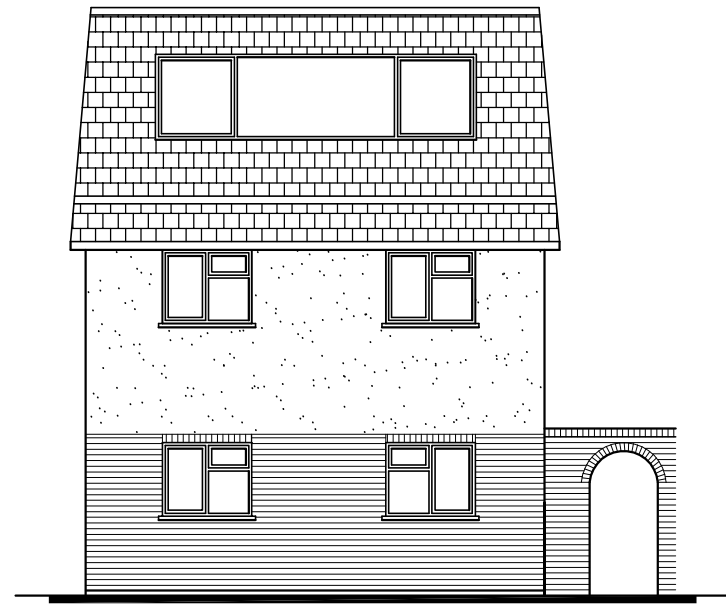


SOUTH—WEST

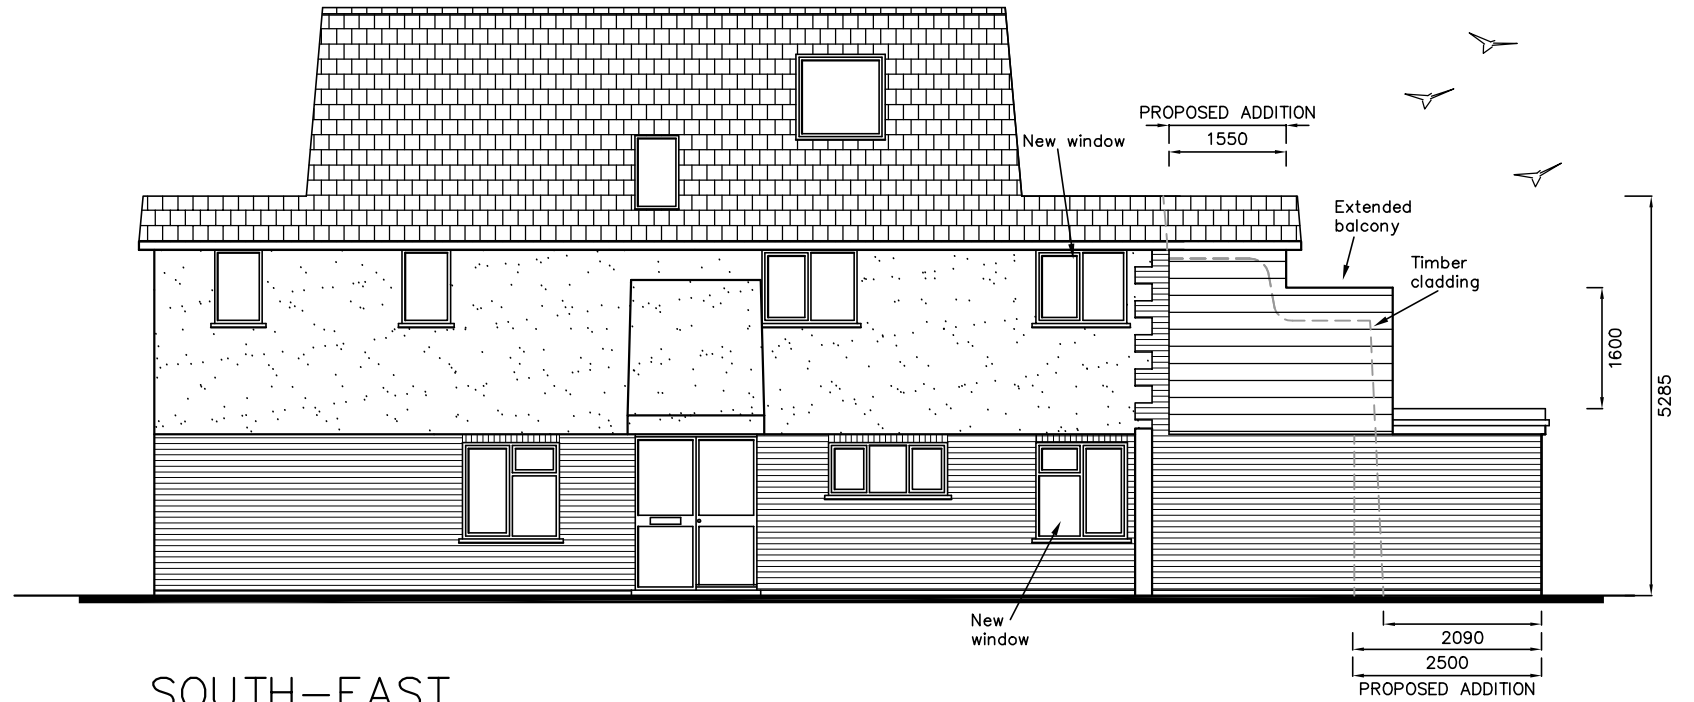

SOUTH—EAST



NORTH—EAST

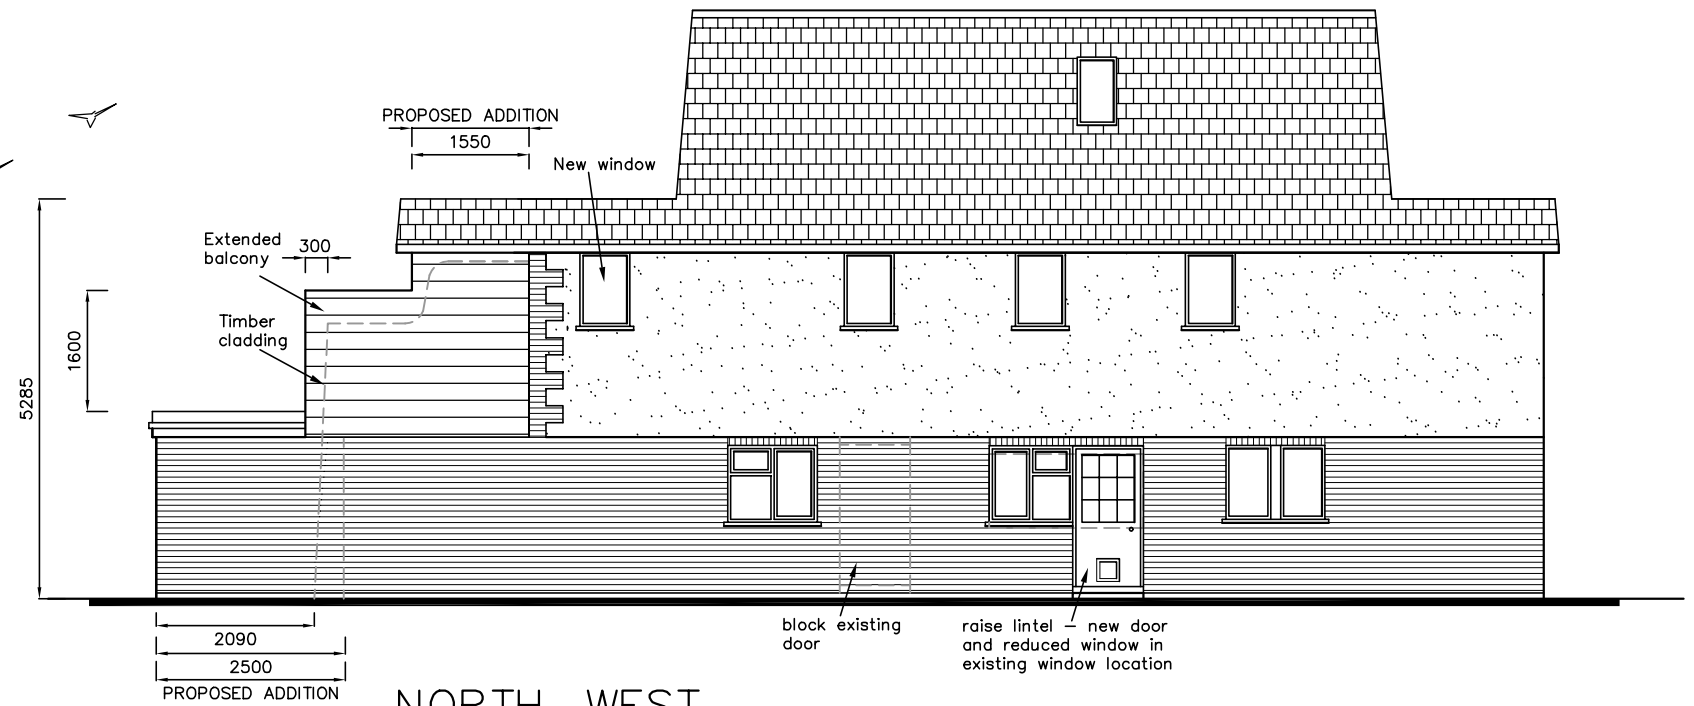

NORTH—WEST

Windsong,
Ferry Road,
Hayling Island,
PO11 ODG

metres


PROPOSAL ELEVATIONS

10

20

30

Revisions
A. 300mm dimension added 02/08/16
B. 1600mm dimension added 03/08/16
C. 300mm dimension adjustment 08/08/16
D. Wall revisions 09/08/16
E. NW window added. 22/08/16

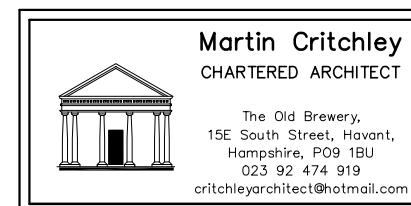

Scale A1 = 1:50, A3 = 1:100
Date 28/07/16
Drawn JHL/NKM

1632-503^E