
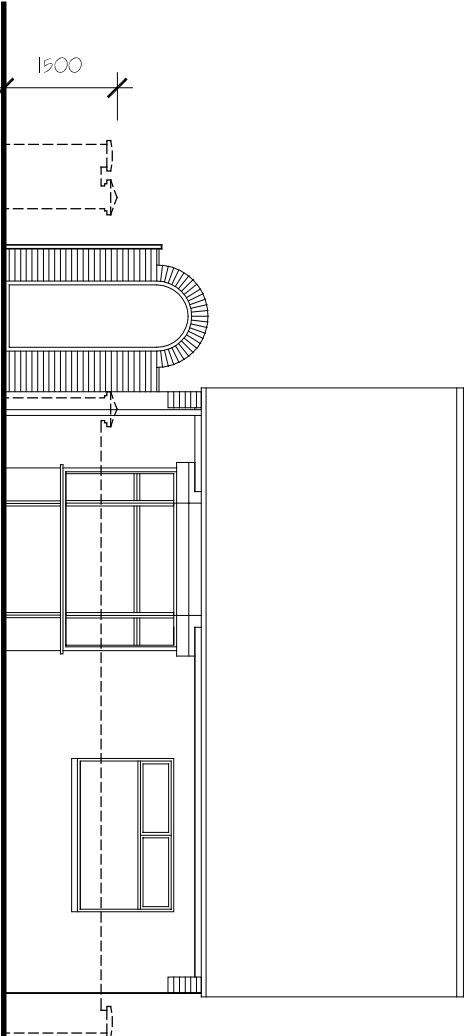
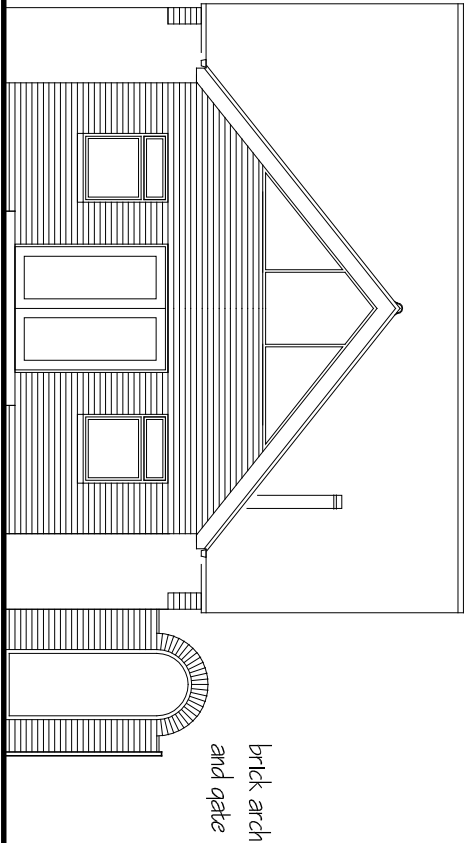


- (1) HEIGHTED DIMENSIONS MUST BE GIVEN IN PREFERENCE TO SCALED DIMENSIONS AND ALL DIMENSIONS ARE TO BE CHECKED BEFORE WORK IS PUT IN HAND
- (2) THIS DRAWING IS THE COPYRIGHT OF DANIELLS HARRISON CHARTERED SURVEYORS AND MUST NOT BE REPRODUCED OR USED WITHOUT THEIR WRITTEN PERMISSION
- (3) 0.5 DATA REPRODUCED UNDER LICENCE No 100011120

50mm full size

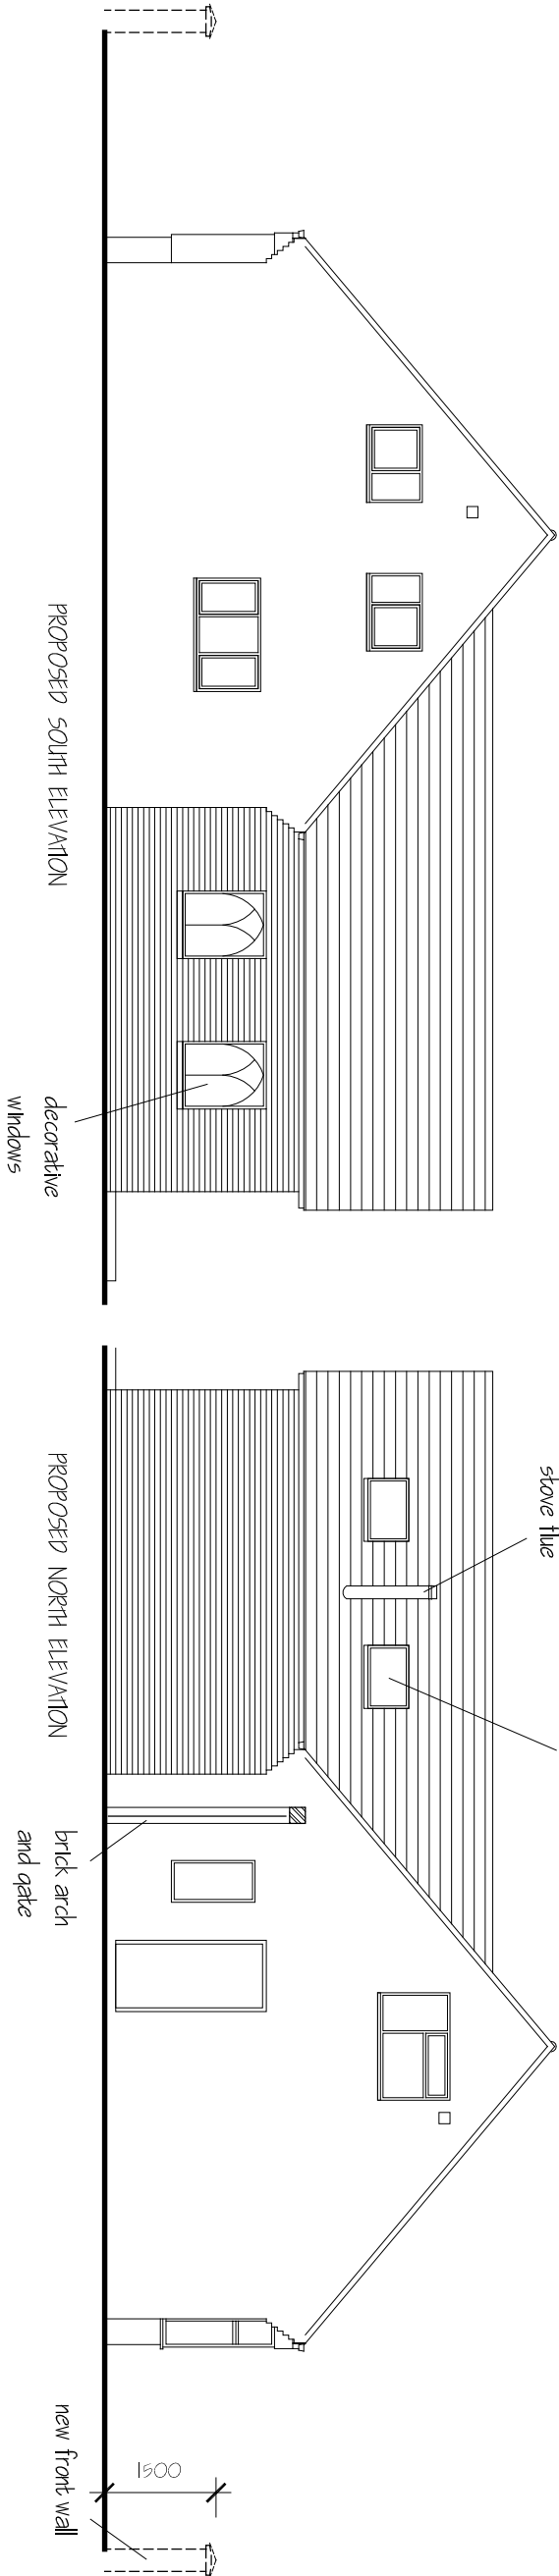

Project	York Lodge
Client	Mr Ivan Varga
Scale	1 : 100 @ A3
Date	23-05-16
Drawn	RK
Check	DK
Rev	1
Description	revision to show new front boundary wall
Date	19-05-16
Drawn	RK

YORK LODGE
STAKES HILL ROAD
WATERLOOVILLE
POT 5113

PROPOSED ELEVATIONS

client
MR IVAN VARGA

scale
1 : 100 @ A3

drawn	RK	checked	
date	23-05-16	date	

job no	150400	drawn	14	rev	A
--------	--------	-------	----	-----	---

Daniells Harrison

CHARTERED SURVEYORS

The Old Manor House
Wickham Road
Farnham
PO16 7JR

141 01929 221199
fax 01929 221185
email enquiries@dhs.co.uk
www.dhs.co.uk

RICS

Residential Services
Project Management
Planning Services