


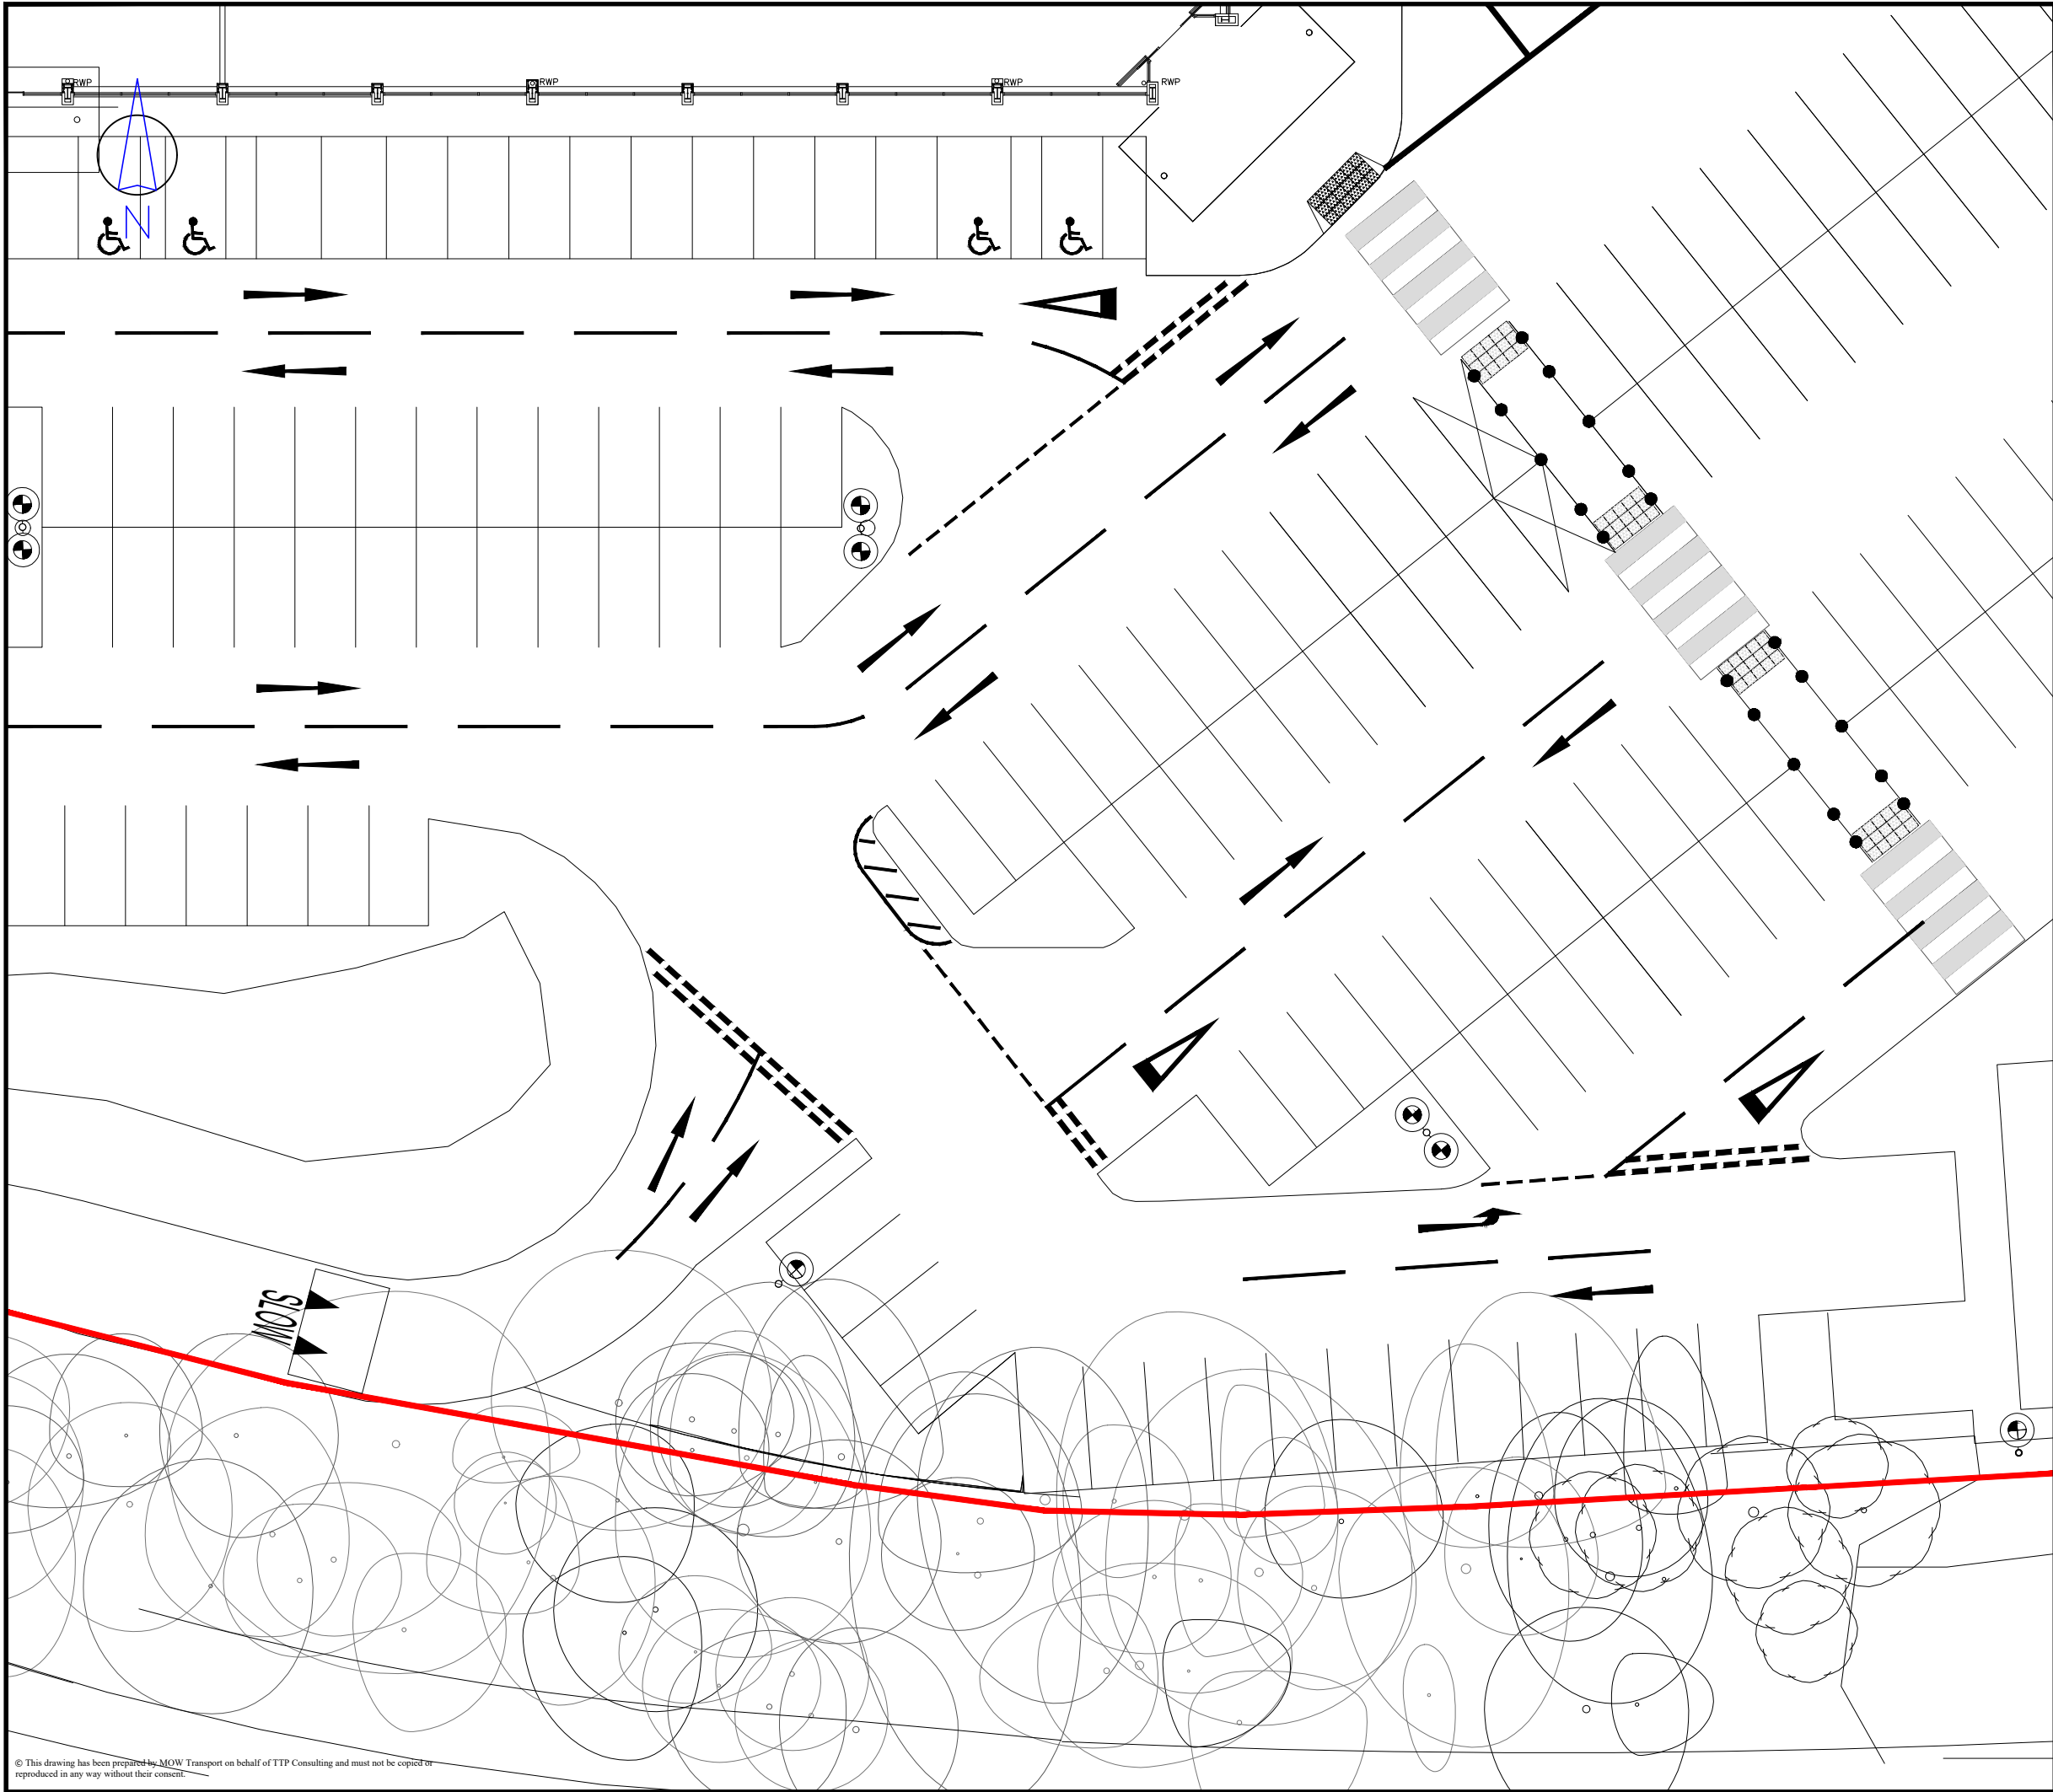

Rev	Details	Drawn	Checked	Date
A	Details to site entrance included.	MW	A.M	29.03.22

Notes:
1. This is not a construction drawing and is intended for illustrative purposes only.

Client
BROOKFIELD

Project
Unit 1B Wellington Retail Park

Drawing Title
Existing Arrangement

Scale
1:250 at A3

Drawn	MW	24.03.22
Checked	AM	24.03.22

 **ttp consulting**
transport planning specialists
111 - 113 Great Portland Street
London
W1W 6QQ
Tel. No. 0207 1000 753

Drawing Number	Rev
2022-4383-DWG-201	A