



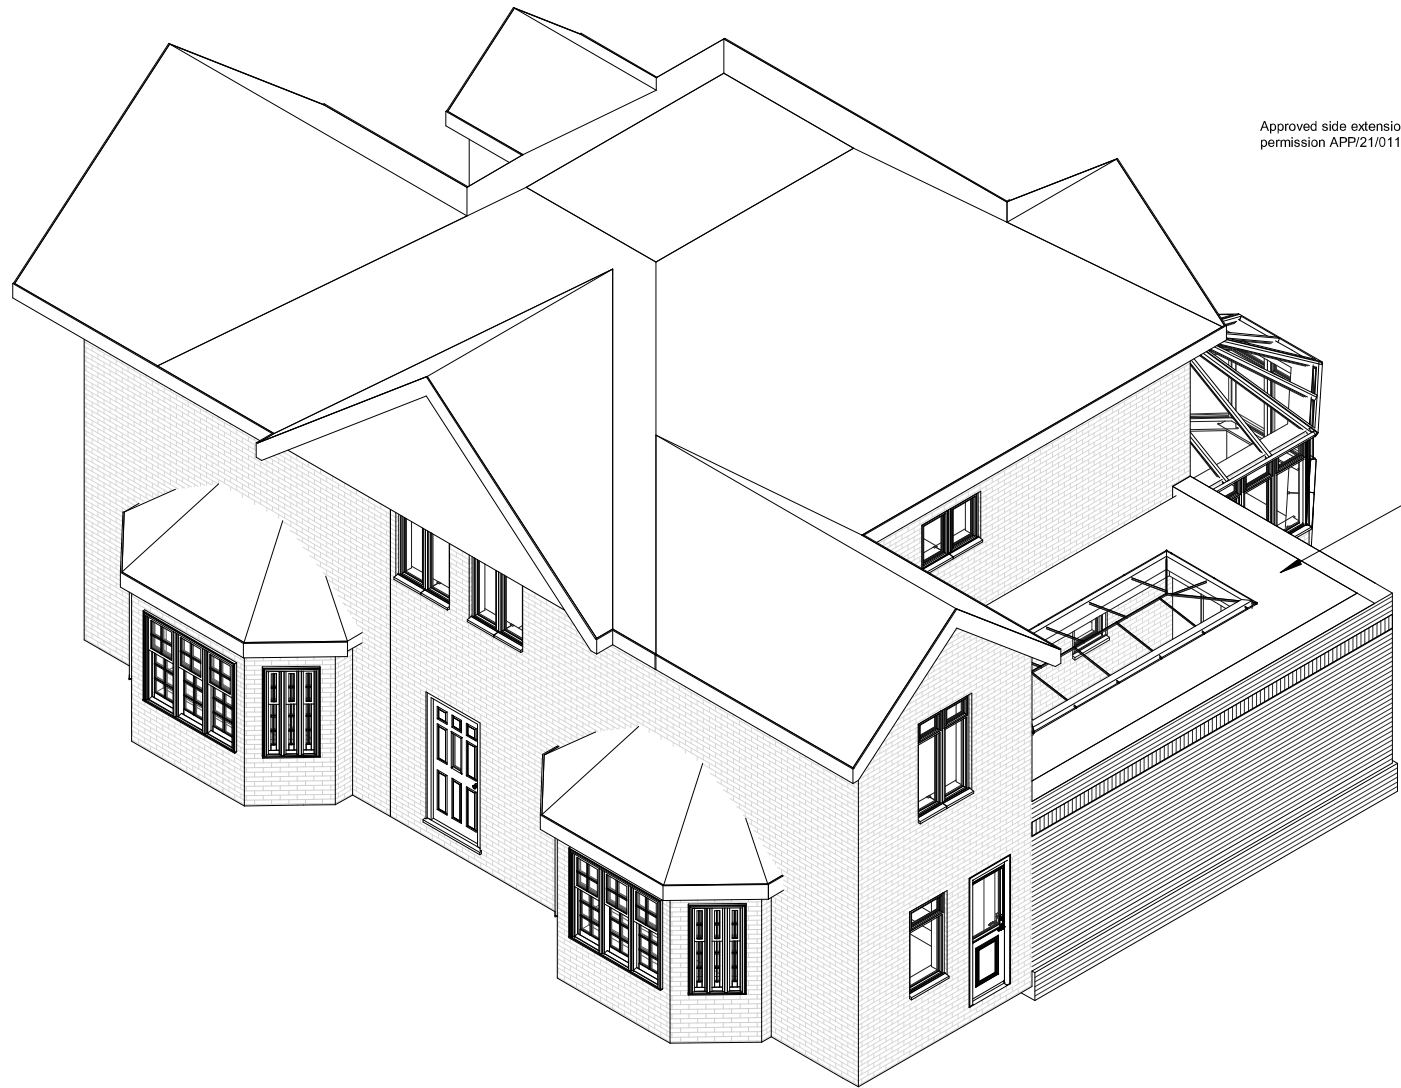

Approved side extension under planning permission APP/21/01126

Existing 3D 1

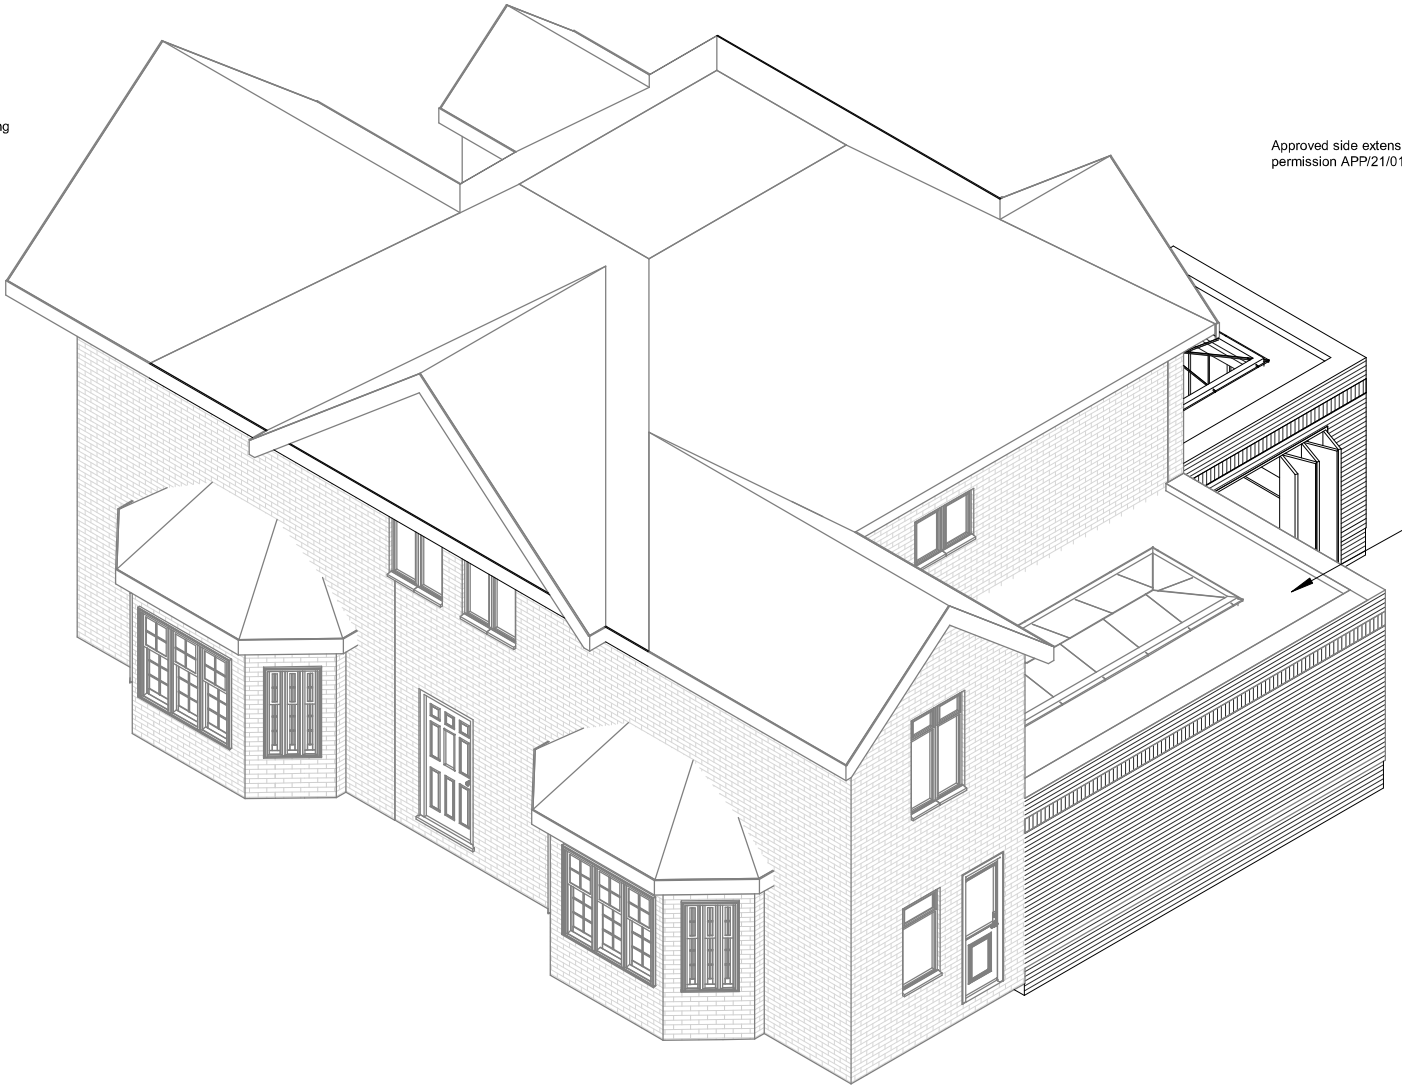

Approved side extension under planning permission APP/21/01126

Proposed 3D 1

1:500		50
1:200		20
1:100		10
1:50		5



parkers

executive

design

All measurement to be checked on site prior to any commenent
(C) Copyright of Parkers Design (Southern) Limited. Any reproduction of these drawings will require written authority from the copyright owner.

Parkers Design Limited - The Studio @ 90, PO9 2PR

www.pexd.co.uk - info@pexd.co.uk - 07776 008822

PROJECT

66 Staunton Avenue PO11 0EW

SHEET

3D 1

CLIENT			
Lane			
Date	Issue Date		Scale (@ A3)
Drawn by	SW	DRAWING NUMBER	REV
Checked by	SR	P 5 v3	