


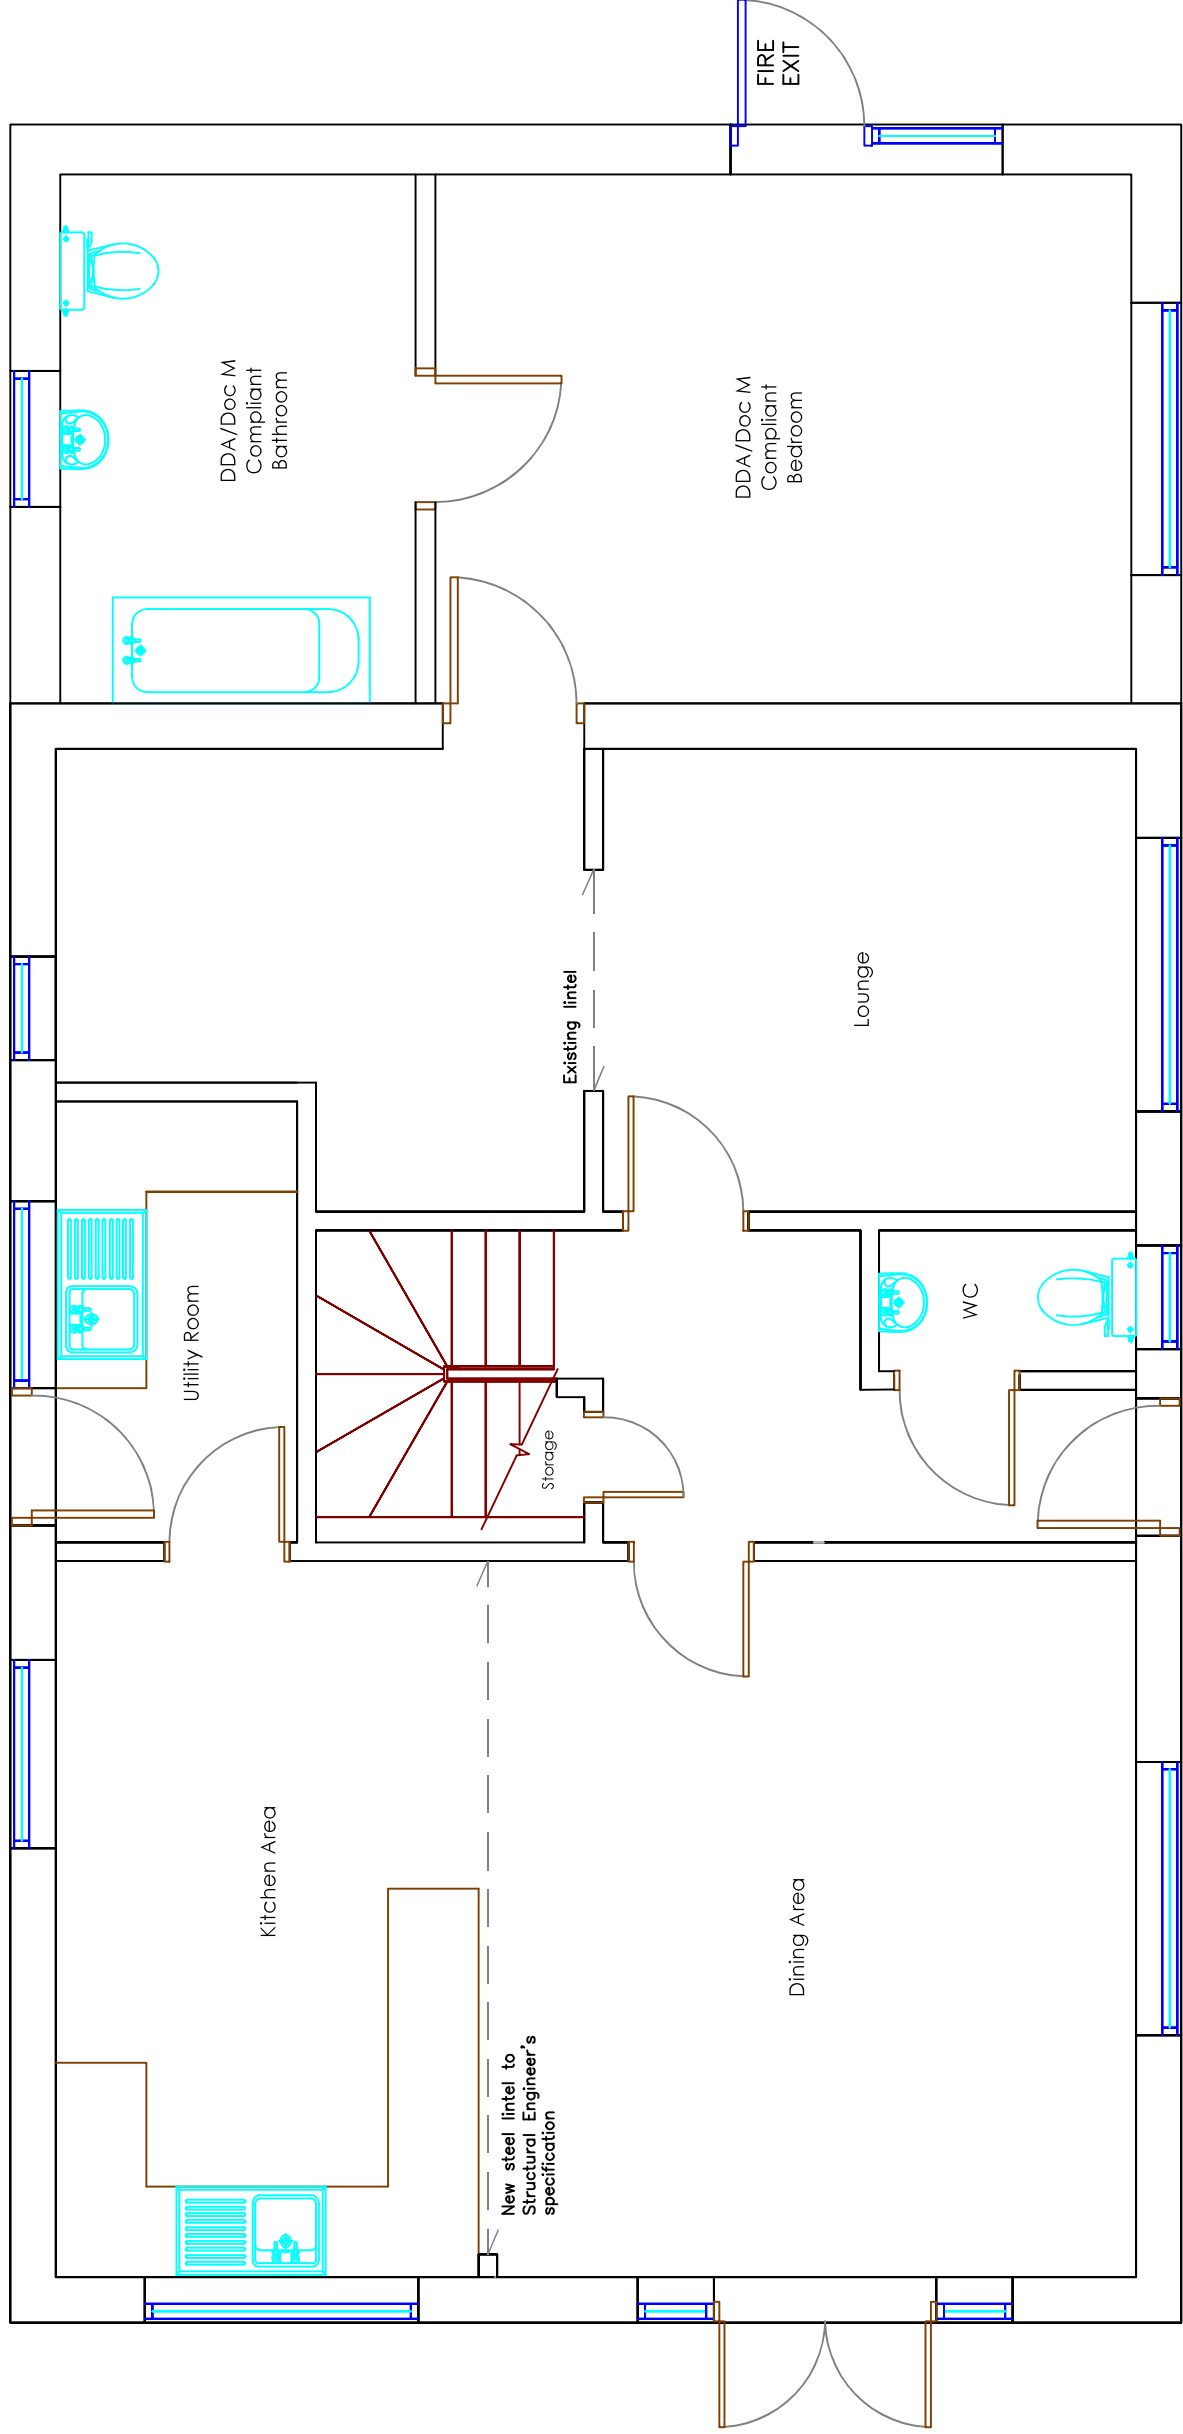

PROPOSED GROUND FLOOR

Copyright is reserved by GBS Designs and is issued on the condition that it is not copied or disclosed by or to any unauthorised persons without prior consent in writing from GBS Designs.

All dimensions to be checked on site

All structural elements to be specified by a suitably qualified structural engineer.

REV	DESCRIPTION	DRAWN	DATE
-	Initial design	GBS	06.12.21
A	Internal and external changes to ground floor	GBS	09.12.21
B	Rear dormers removed	GBS	24.01.22

012345

0

Scale Bar

Drawing Ref	Drawing Title
59 DEVERELL 07	59 Deverell Place, Widley, Waterlooville, Hampshire, PO7 5ED.

Scale at A1	Scale at A3	Date	Drawn by
1:25	1:50	06 DEC 2021	GBS



CAD - ARCHITECTURE - DESIGN

6 Shillinglee Waterlooville Hampshire PO7 5RW
Tel 023 9225 8315
www.gbsimages.co.uk