


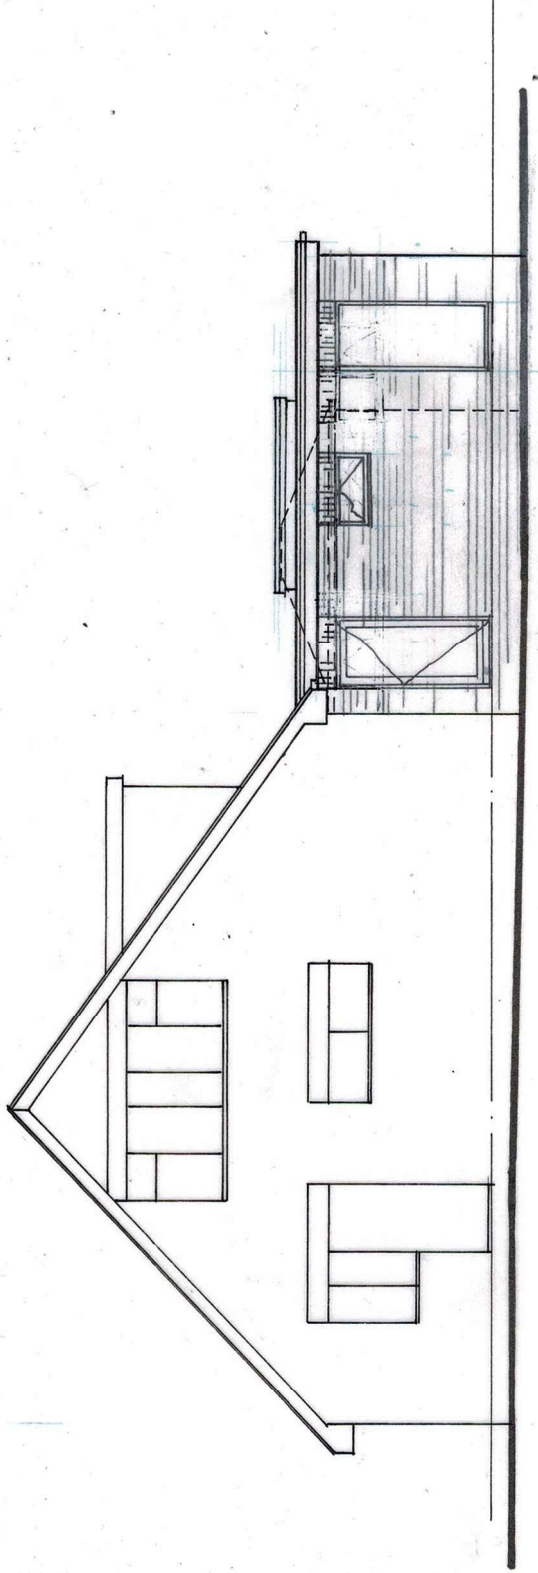


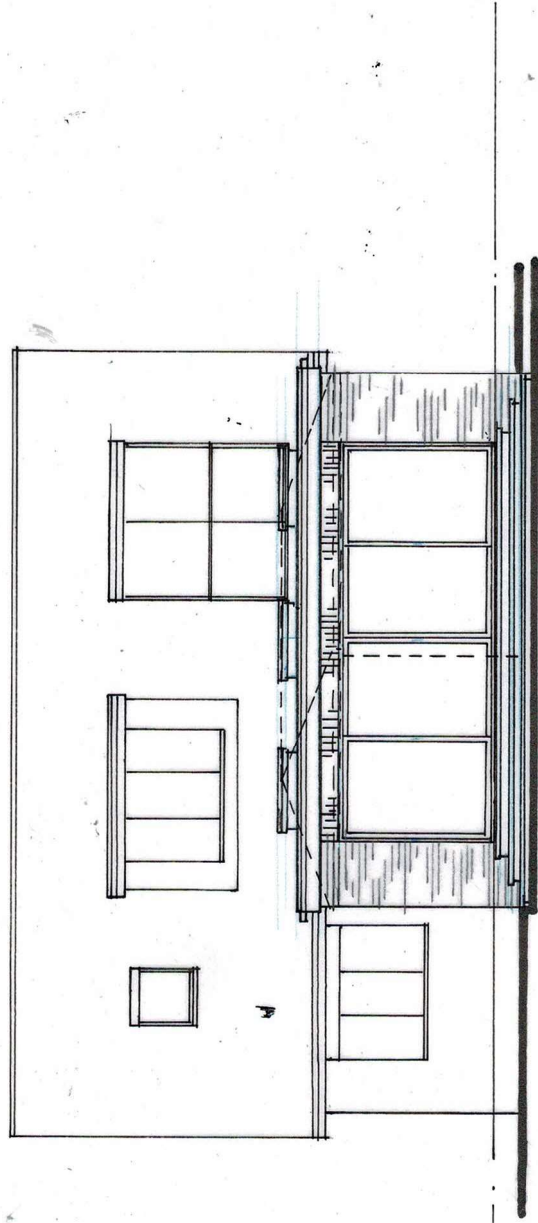

SIDE

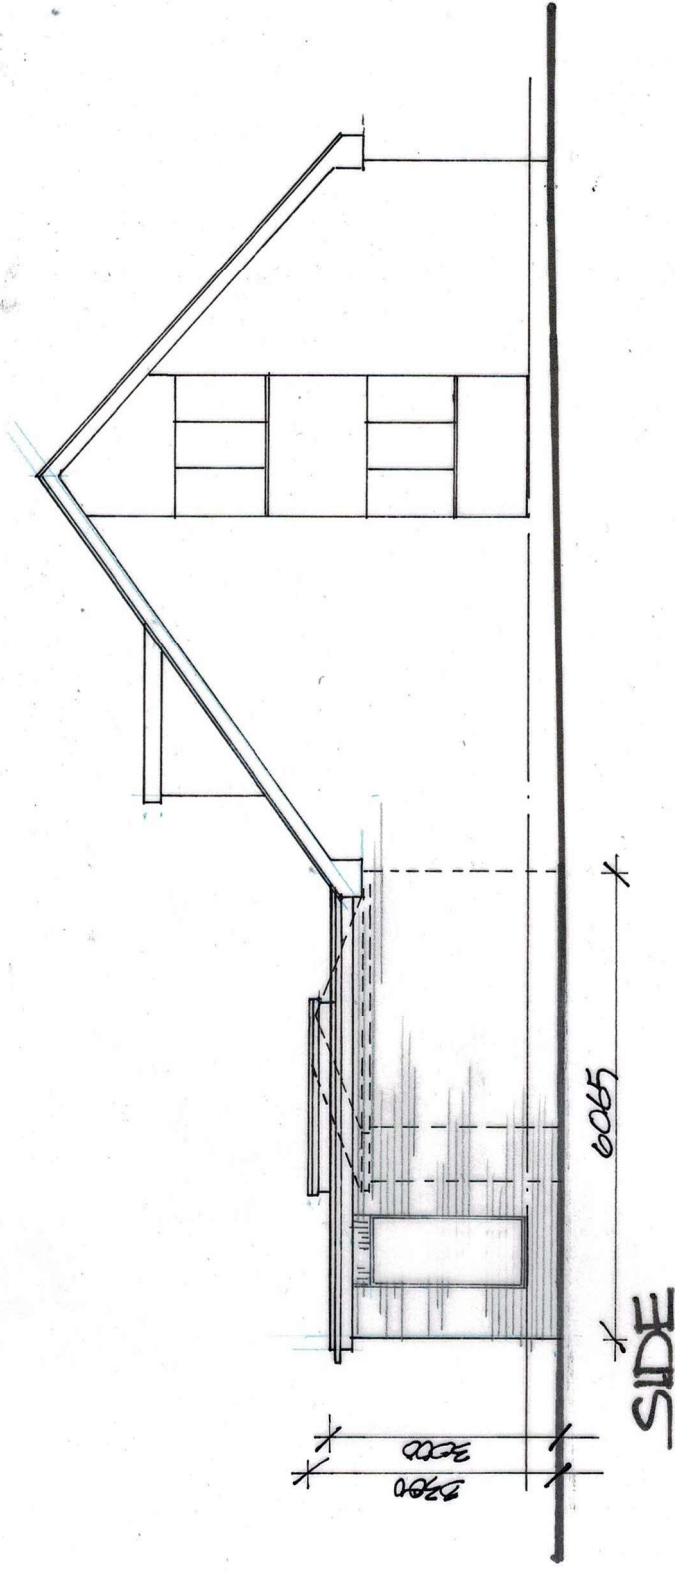

REAR

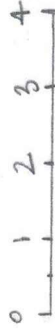

SIDE

A	JAN'22	SIDE WINDOWS ADDED			AT
DEREK TREAGUS ASSOCIATES ARCHITECTURAL SERVICES Tel: 07956 624094 Email: derek.treagus@gmail.com					
Project	REAR EXTENSION AT 55 NORTH SHORE ROAD, HAYLING ISLAND, HAMPSHIRE.				
Client	Mrs J Massey				
Subject	Planning Drawing Proposed Elevations				
Date:	Dec 2021	Scale: 1:100 @ A3			
Rev:	A	Drg. No. 21/196/03			
• Copyright reserved. • All dimensions are to be site confirmed and should not be scaled unless for Planning purposes. • Verify all queries with the office.					