
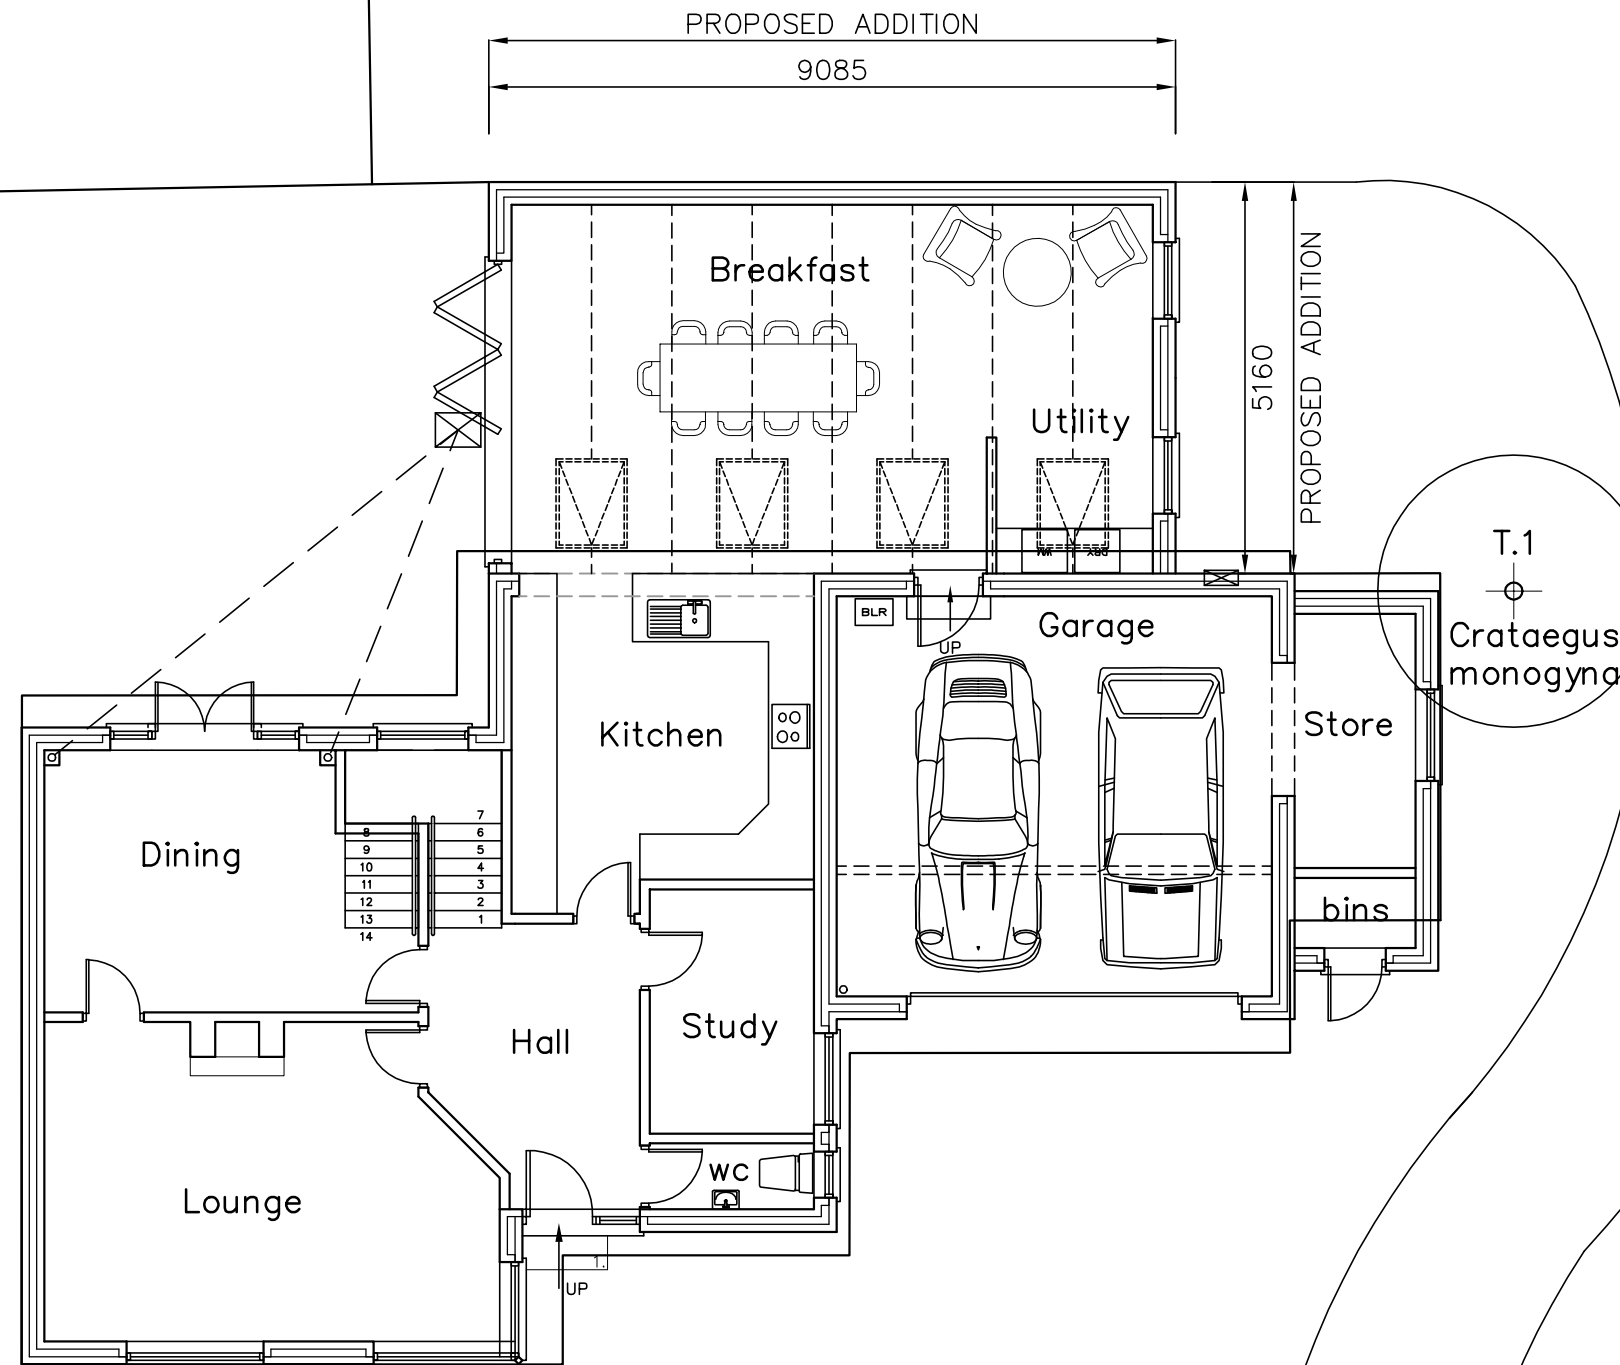


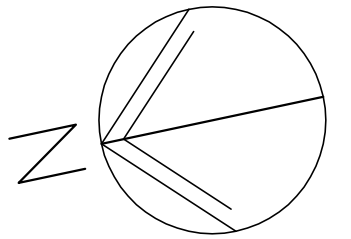

T.1
Crataegus
monogyna

T.2
G. Fagus

T.3
G. Fagus

T.4
G. Fagus

T.5
G. Ilex

16 x
G. Fagus

16 Gorseway
Hayling Island
PO11 0DR

TREE SURVEY PLAN



Martin Critchley
CHARTERED ARCHITECT

The Old Brewery,
15E South Street, Havant,
Hampshire, PO9 1BU
023 92 474 919
critchleyarchitect@hotmail.com

Scale A1 = 1:50, A3 = 1:100
Date 25/06/15
Drawn MHC/JHL

Revisions

- A.
- B.
- C.
- D.

1507-211⁰

metres

10

20

30

40