


HAVANT BOROUGH COUNCIL

29 MAR 2022

RECEIVED

Mae Mrs Yearley
Tall Trees
Edward Gardens
Old Bedhampton
PO9-3JJ
Drawing NO 0009
Revision 4

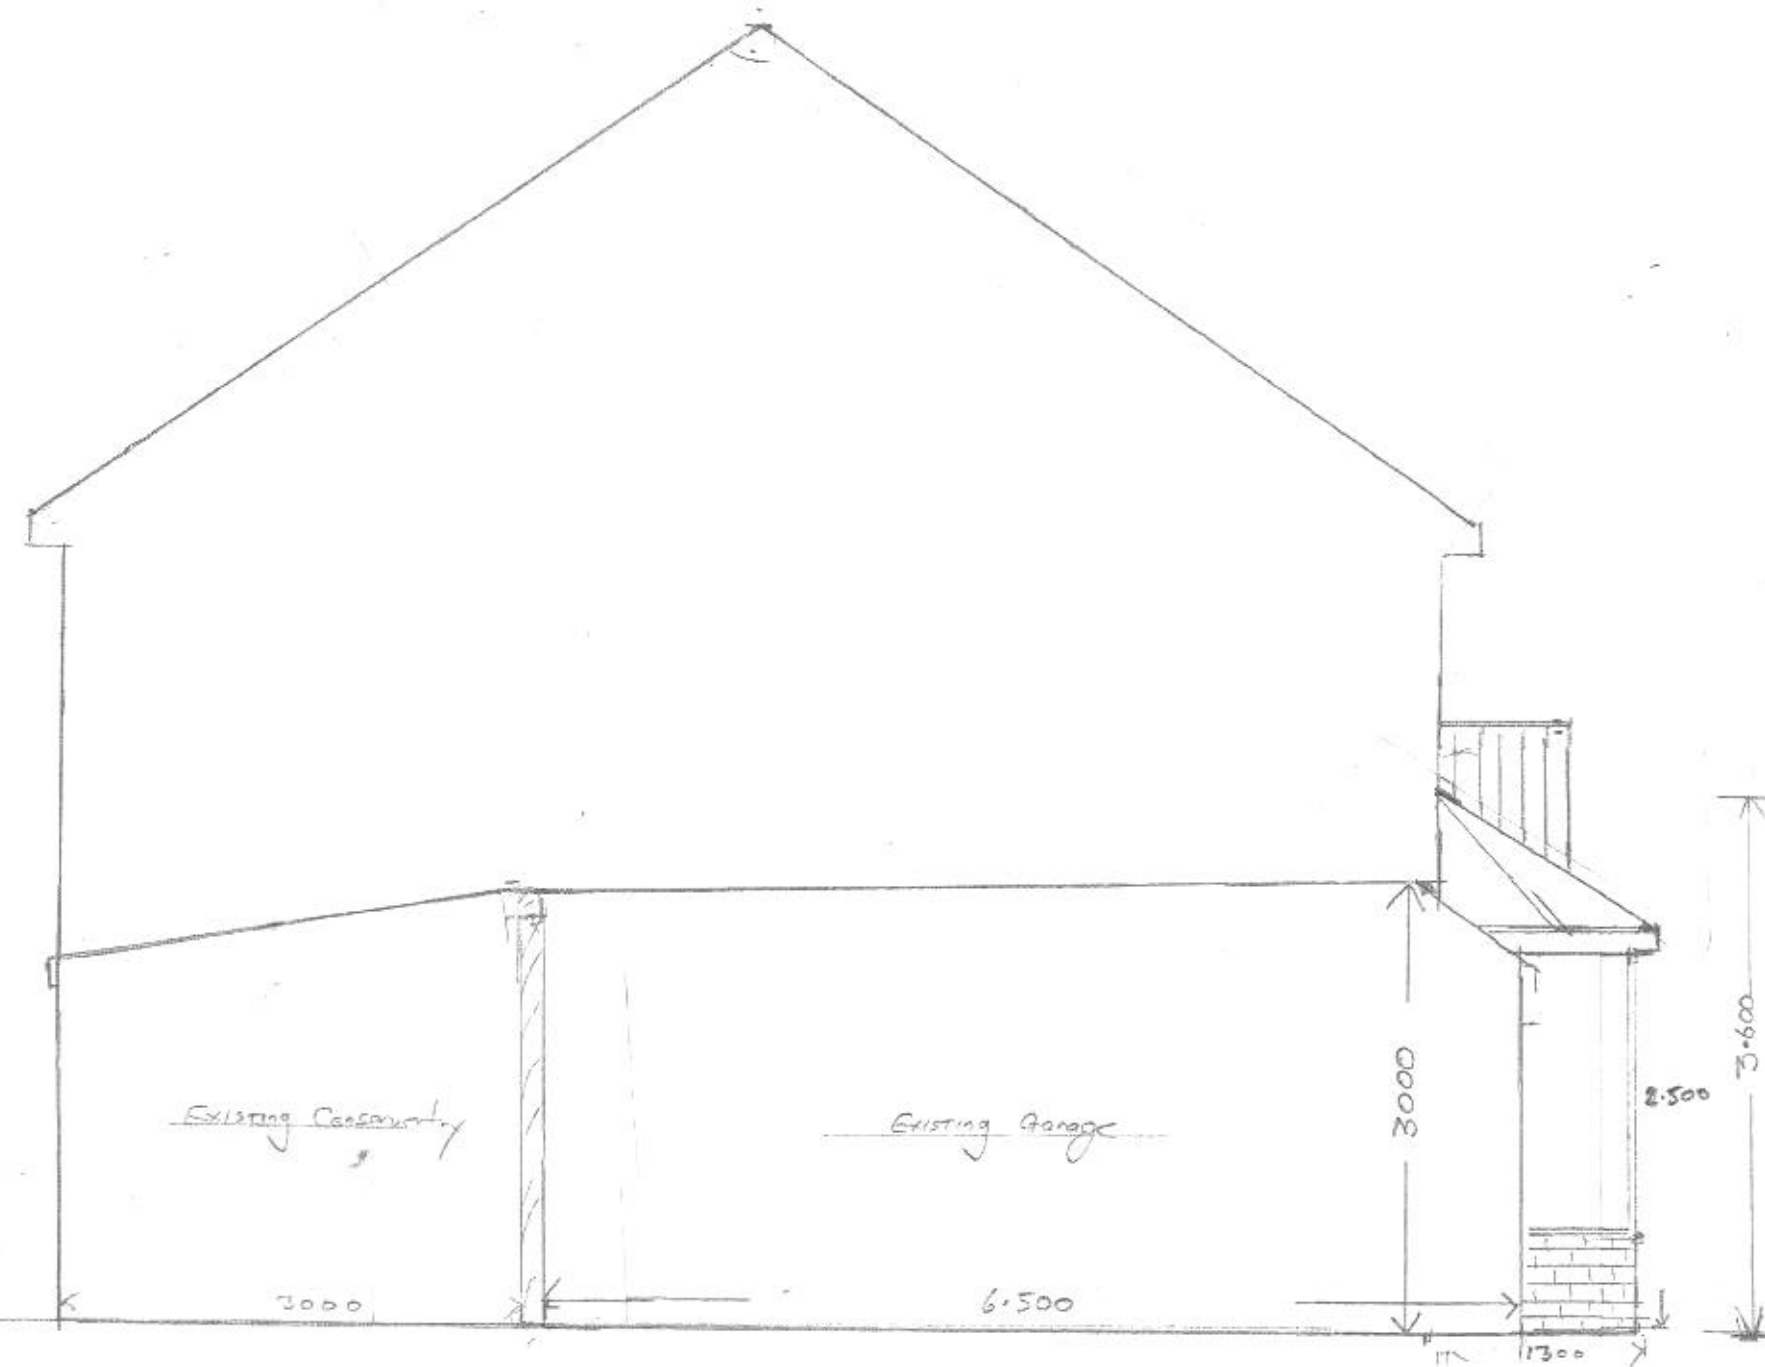

Scale 1-50