



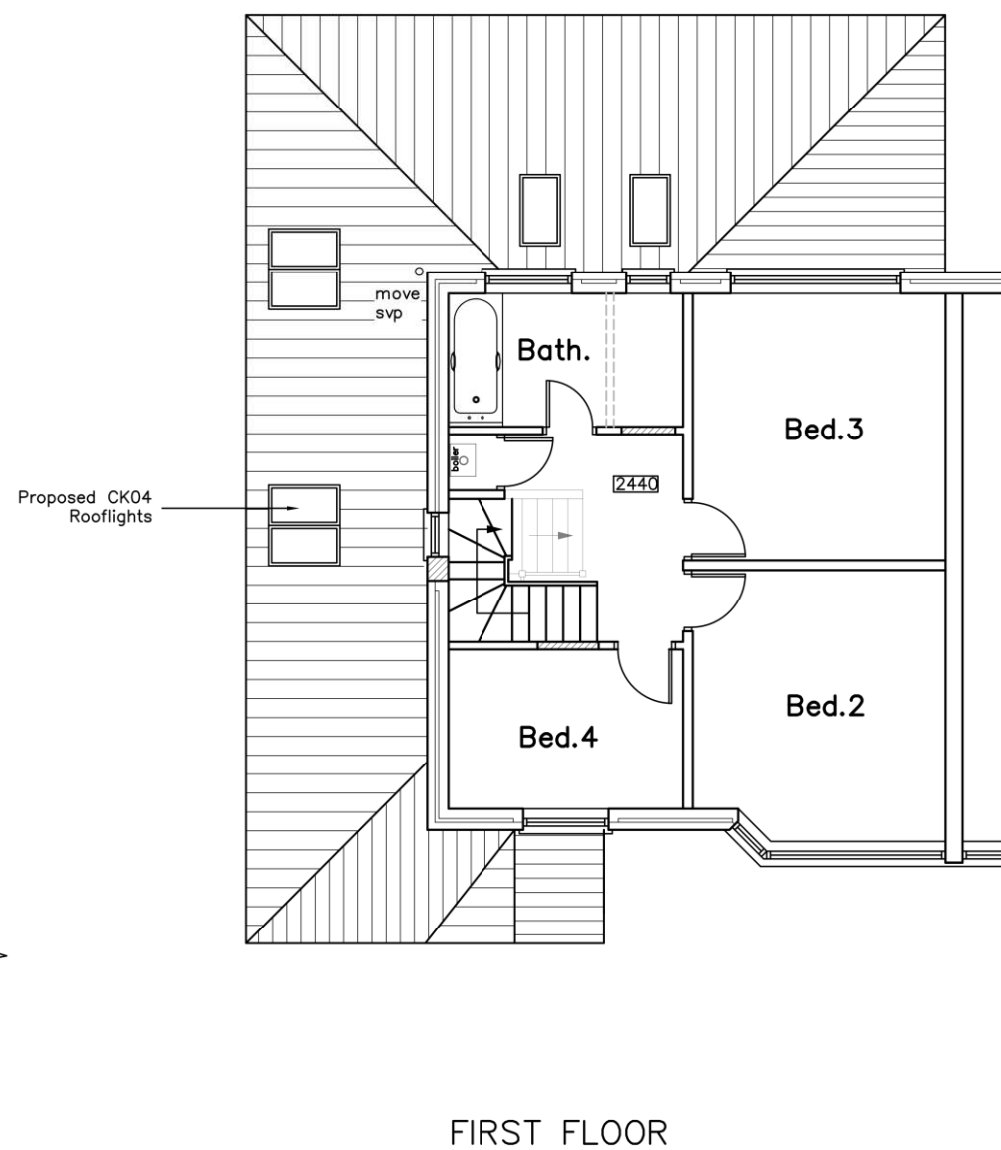

**CAD**

Critchley Architecture And Design Ltd.  
Contact: 02392 474 919 | info@caad.online

The Old Brewery, 15E South Street, Havant, PO9 1BU

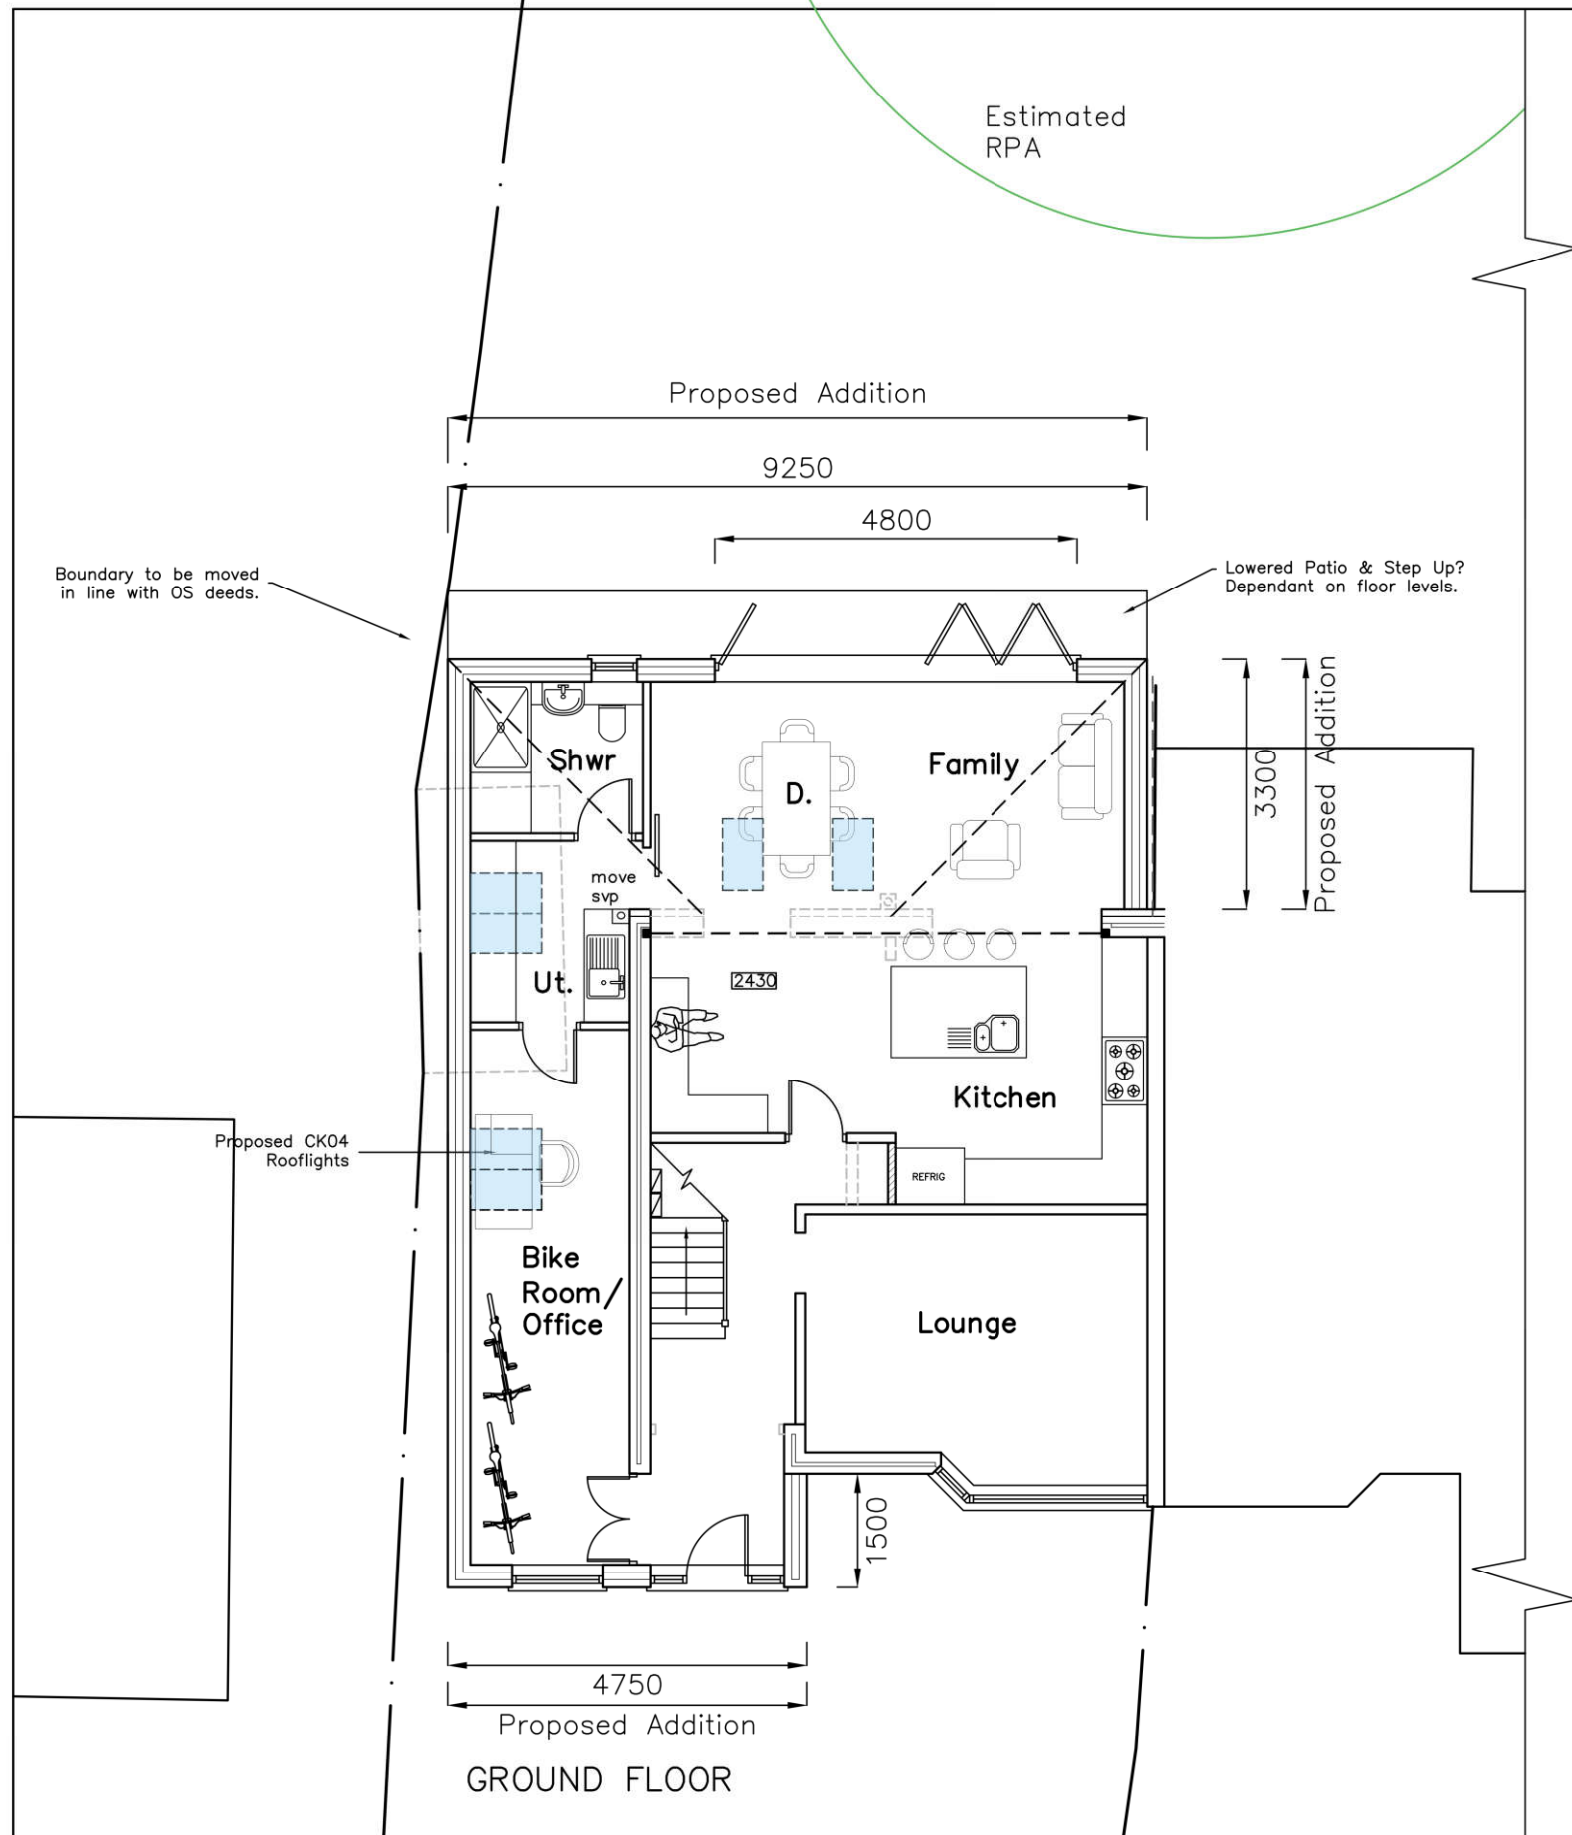

## PROPOSED PLANS

| Revisions | Note/Date/Initial |
|-----------|-------------------|
| a)        |                   |
| b)        |                   |
| c)        |                   |
| d)        |                   |

56 Serpentine Road,  
Widley,  
Waterlooville,  
PO7 5EF

Scale A1=1:50, A3=1:100  
Drawn JHL  
Date 01/02/2022

21108-410<sup>0</sup>

10m

20m

30m

40m