


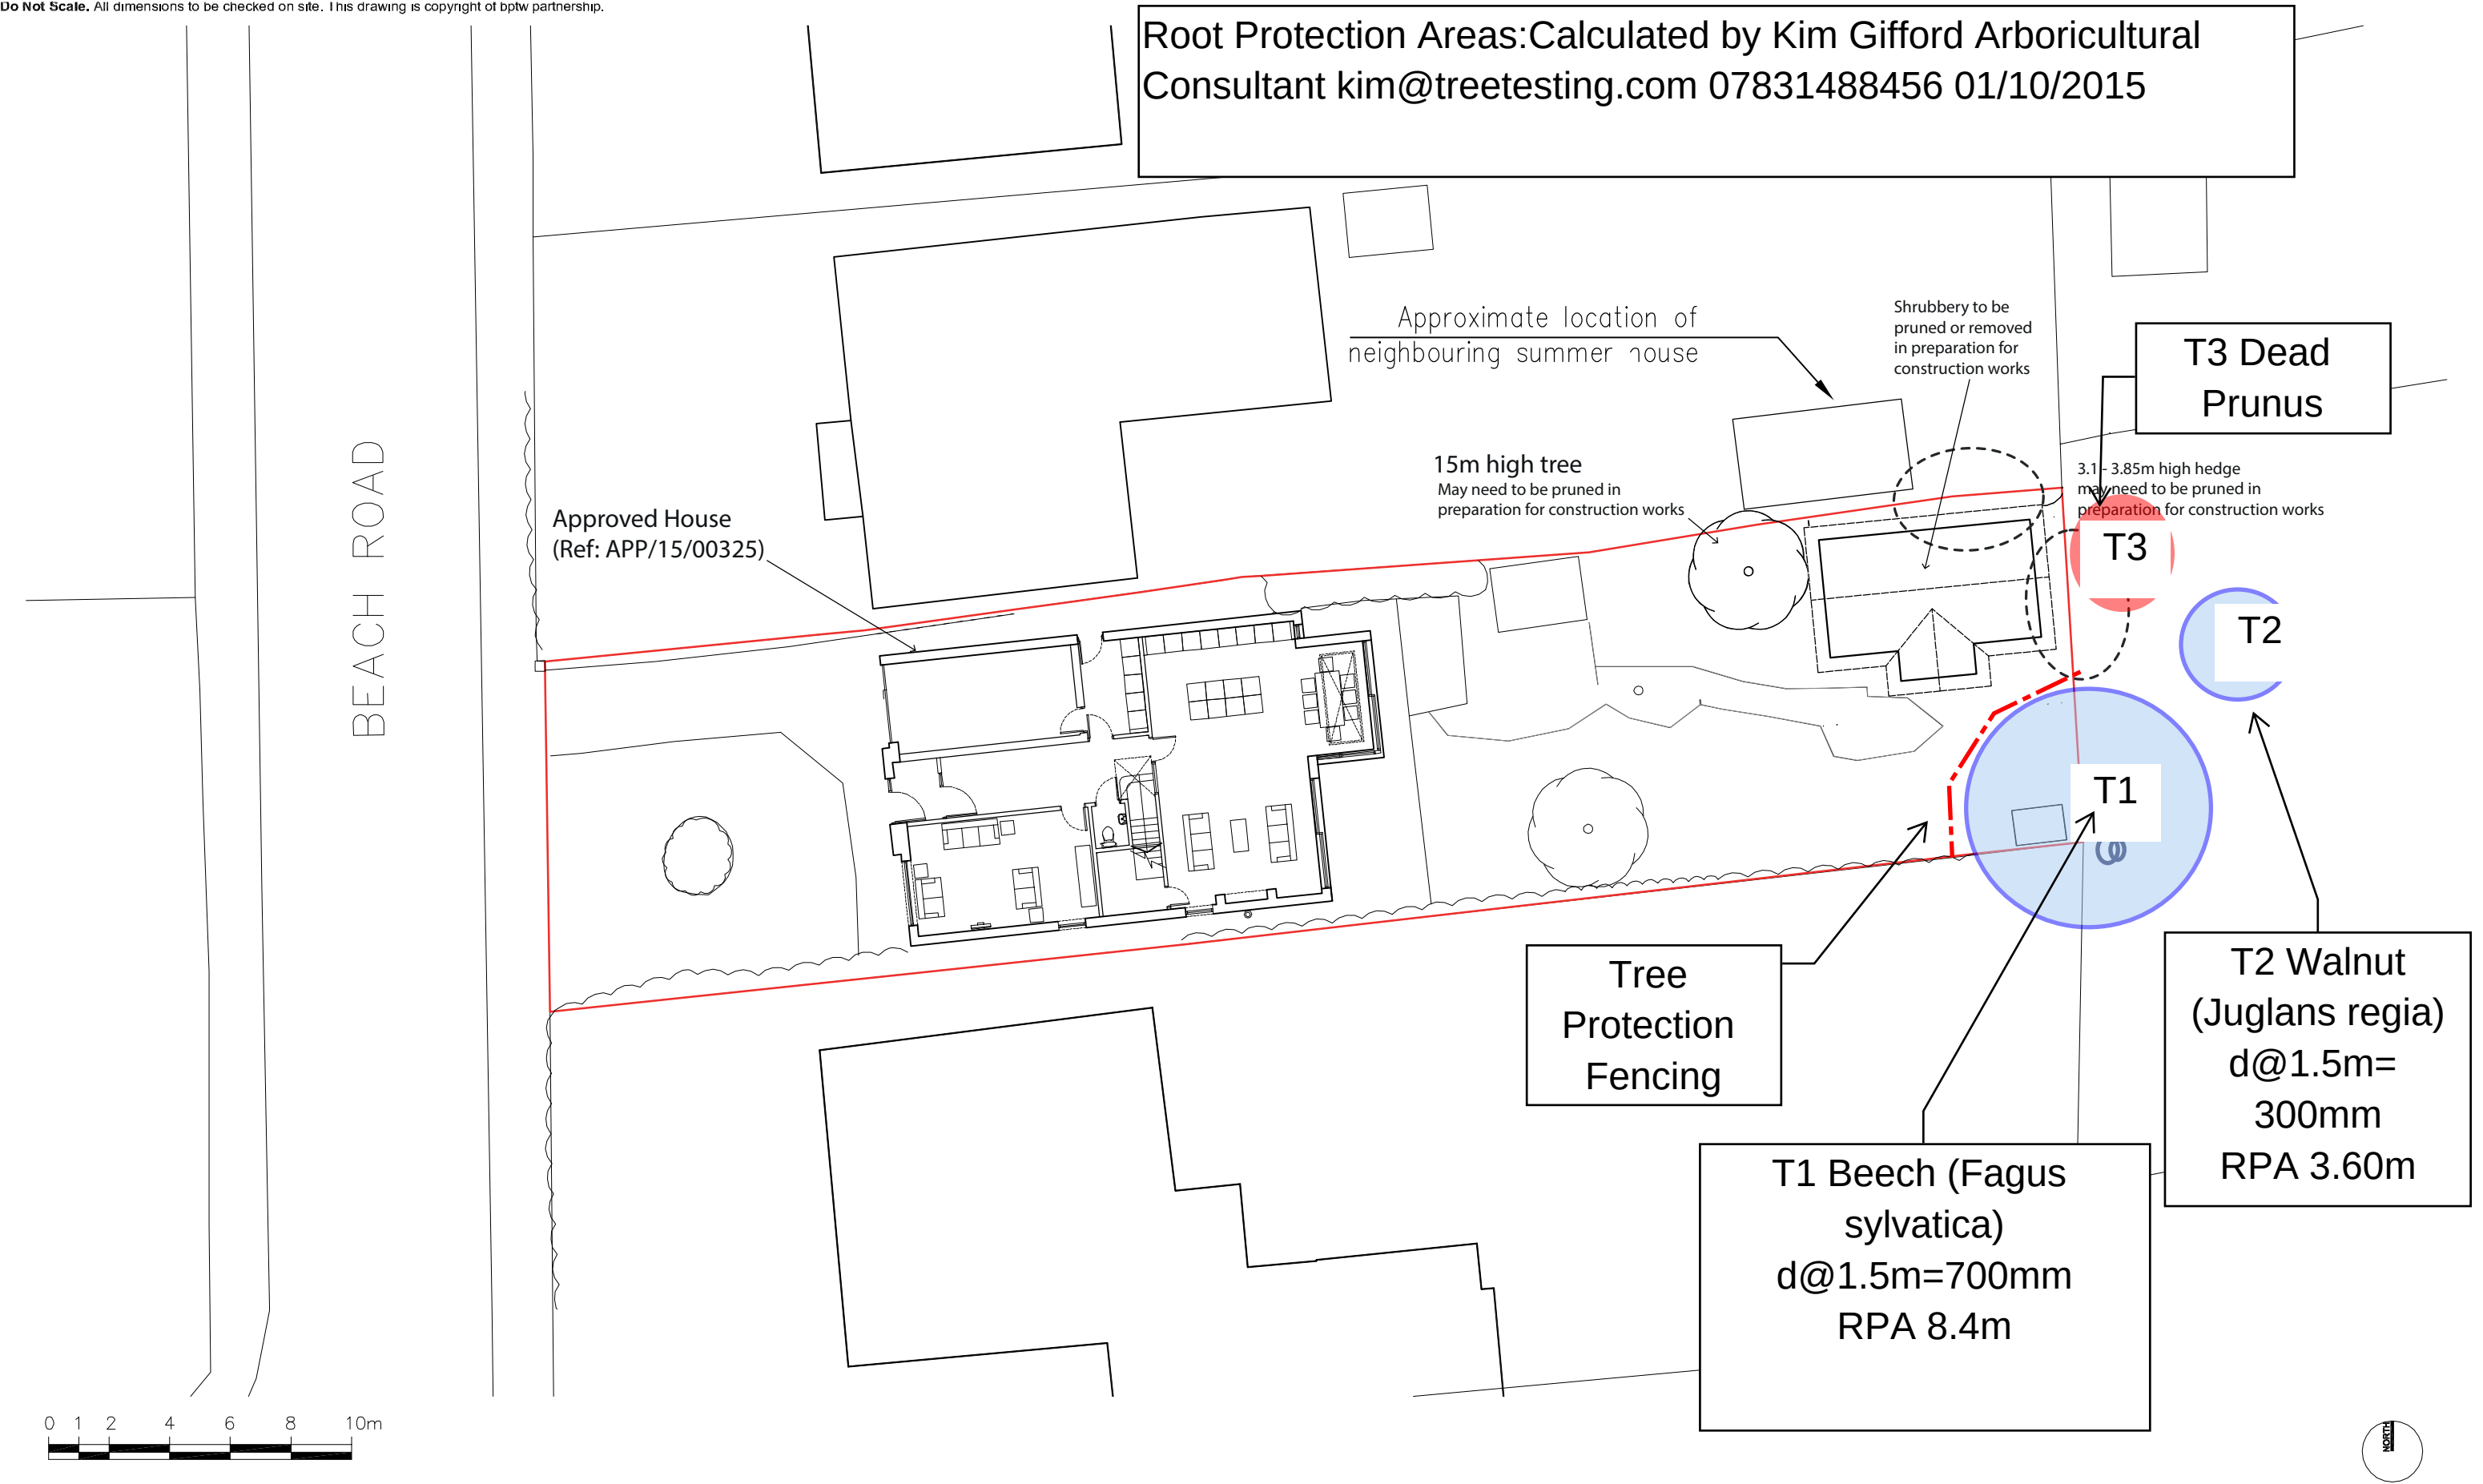

Notes

ALL DETAILS TO BE CHECKED AND APPROVED BY SPECIALIST CONTRACTOR AND INSTALLED IN STRICT ACCORDANCE WITH MANUFACTURERS DESIGN AND SPECIFICATION

Notes/revisions:

Rev	Date	Drwn	Chkd

PLANNING ISSUE

Date: Feb 2015	Client: Mr J. Adams		
Drawn: JS	Project: 40 Beach Road, Emsworth		
Check:	Title: Surrounding Hedge and Tree Heights		
Scale: 1: 200 @ A3	Dwgno: 14-347 D113	Revision	

bptwpartnership
110-114 Norman Road,
Greenwich, London SE10 9QJ
020 8293 5175 www.bptw.co.uk