A3

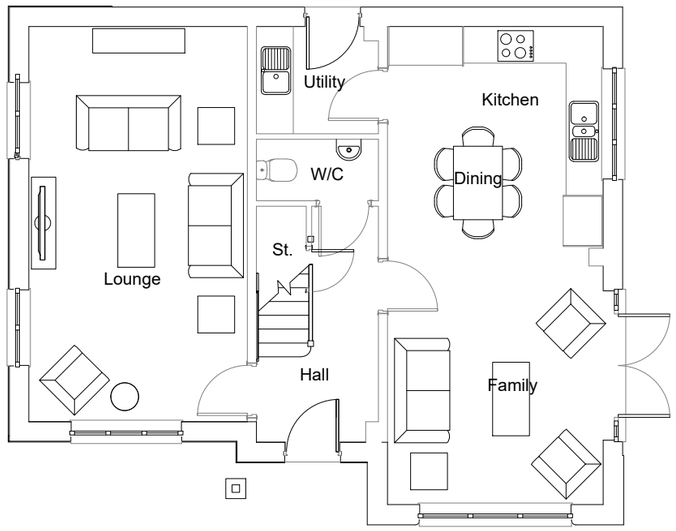

Ground Floor Plan

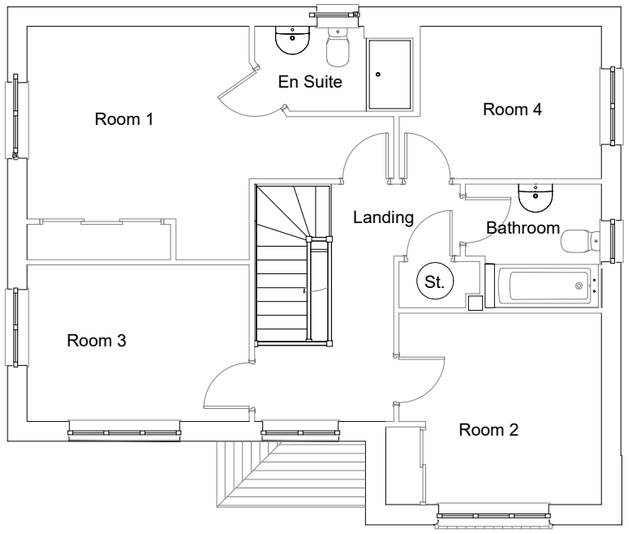

First Floor Plan

Housetype	Variation	Option
Shaftesbury		
Bedrooms 4	Persons 8	
Sq.ft 1427	Sq.m 132.55	

PLOT No.
As Drawn - 7,14
Handed -

scale 1:100

0 2m 4m 6m

Romsey
T:01794 367703
F:01794 367276

Portishead
T:01275 407000
F:01794 367276

www.thrivearchitects.co.uk

Rev	Description	Date	Au	Ch
A	Planning Issue.	07.02.22	PZ	

Project	Camps Field, Barton Road		
Drawing	House Type: Shaftesbury Floor Plans		
Client	Redrow Homes Southern Counties		
Job no.	REDR200818	Date	07.02.22
Dwg no.	HT.SHAFT.p	Rev.	A
Author	PZ	Checker	
Scale	1:100 at A3		
Status	PLANNING	Office	Romsey
Client ref.			

thrive. architects

This drawing is the copyright of Thrive Architects Ltd ©. All rights reserved. Ordnance Survey Data © Crown Copyright. All rights reserved. Licence No. 100007359. Permission is granted to scale from this drawing for the purposes of **Local Authority Planning Approval only**. For all other purposes DO NOT scale from this drawing. Contractors, sub-contractors and suppliers are to check all relevant dimensions and levels of the site and building before commencing any shop drawings or building work. Any discrepancies should be recorded to the Architect. Where applicable this drawing is to be read in conjunction with the Consultants' drawings.