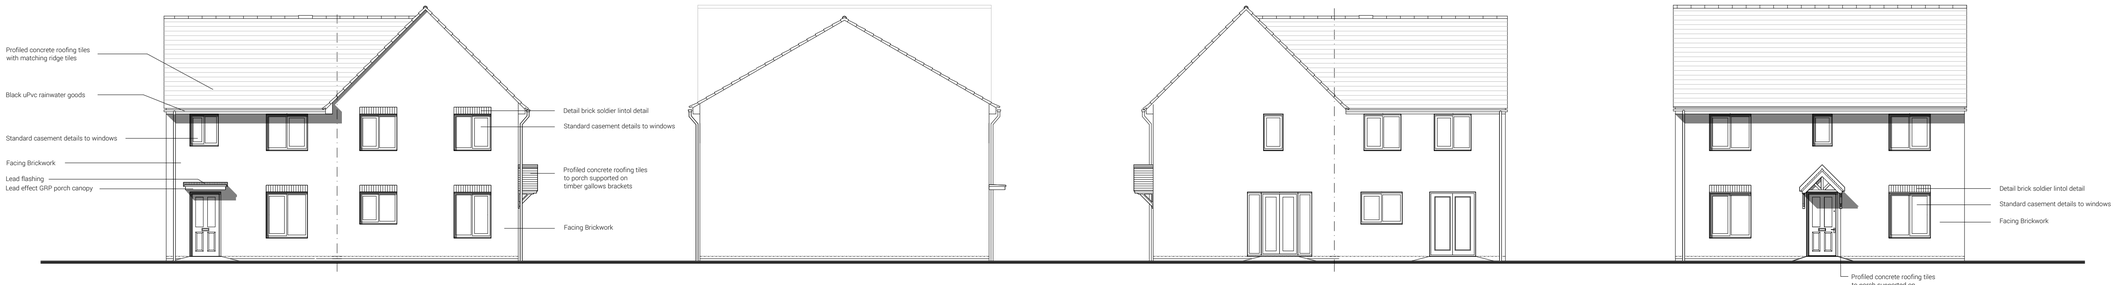

PLOT 24 PLOT 25

FRONT ELEVATION

PLOT 24

SIDE ELEVATION

PLOT 25 PLOT 24

REAR ELEVATION

PLOT 25

SIDE ELEVATION

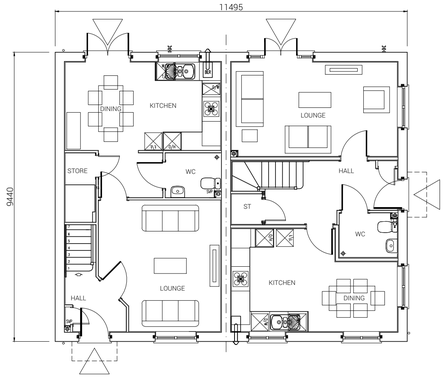

PLOT 24 PLOT 25

GROUND FLOOR PLAN

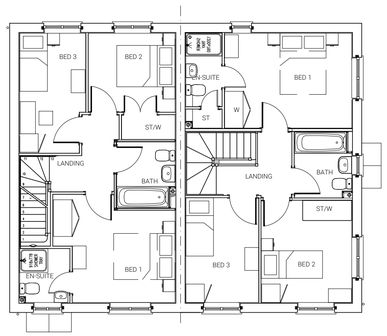

PLOT 24 PLOT 25

FIRST FLOOR PLAN

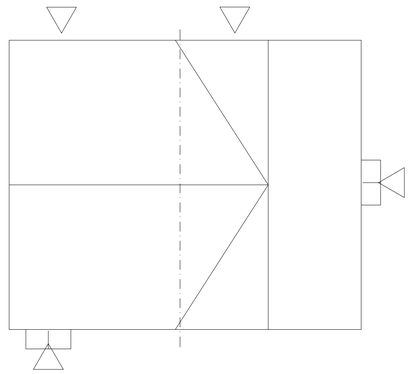

PLOT 24 PLOT 25

ROOF PLAN

Plots 24 & 25
Plot 24
3 BED HOUSE - NA32.
90.76 sq.m. / 976 sq.ft.
Plot 25
3 BED HOUSE - NT31.
96.72 sq.m. / 1040 sq.ft.

Private

0 2 4 6 8 10m

Scale 1:100 at A1

Fathom's Reach
Hayling Island

Taylor Wimpey Southern Counties

+(44) 1962 589 030
designs@sdadesigngroup.com
Ground Floor Studio, Unit 2,
East Horton Business Park,
Knowle Lane, Fair Oak,
Hampshire, SO50 7HN

SDA DESIGN GROUP

DRAWING TITLE	SCALE	SHEET SIZE	DRAWN	CHKD	DATE
Plots 24 & 25 House Types NA32 & NT31 Floor Plans & Elevations	1:100	A1	ML		05/10/2021

DETAIL PLANNING

19-1105-035-1ST

THIS DRAWING IS THE COPYRIGHT OF SDA DESIGN GROUP AND MAY NOT BE COPIED, ALTERED OR REPRODUCED IN ANY FORM, OR PASSED TO A THIRD PARTY WITHOUT THE WRITTEN CONSENT. DIMENSIONS SHOULD BE CHECKED AND VERIFIED ON SITE AND ANY DISCREPANCIES SHOULD BE REPORTED TO THE ARCHITECT. DO NOT SCALE FROM THIS DRAWING, EXCEPT FOR PLANNING PURPOSES. USE FIGURED DIMENSIONS ONLY. IF IN DOUBT ASK FOR CONFIRMATION.

WWW.SDADESIGNGROUP.COM