


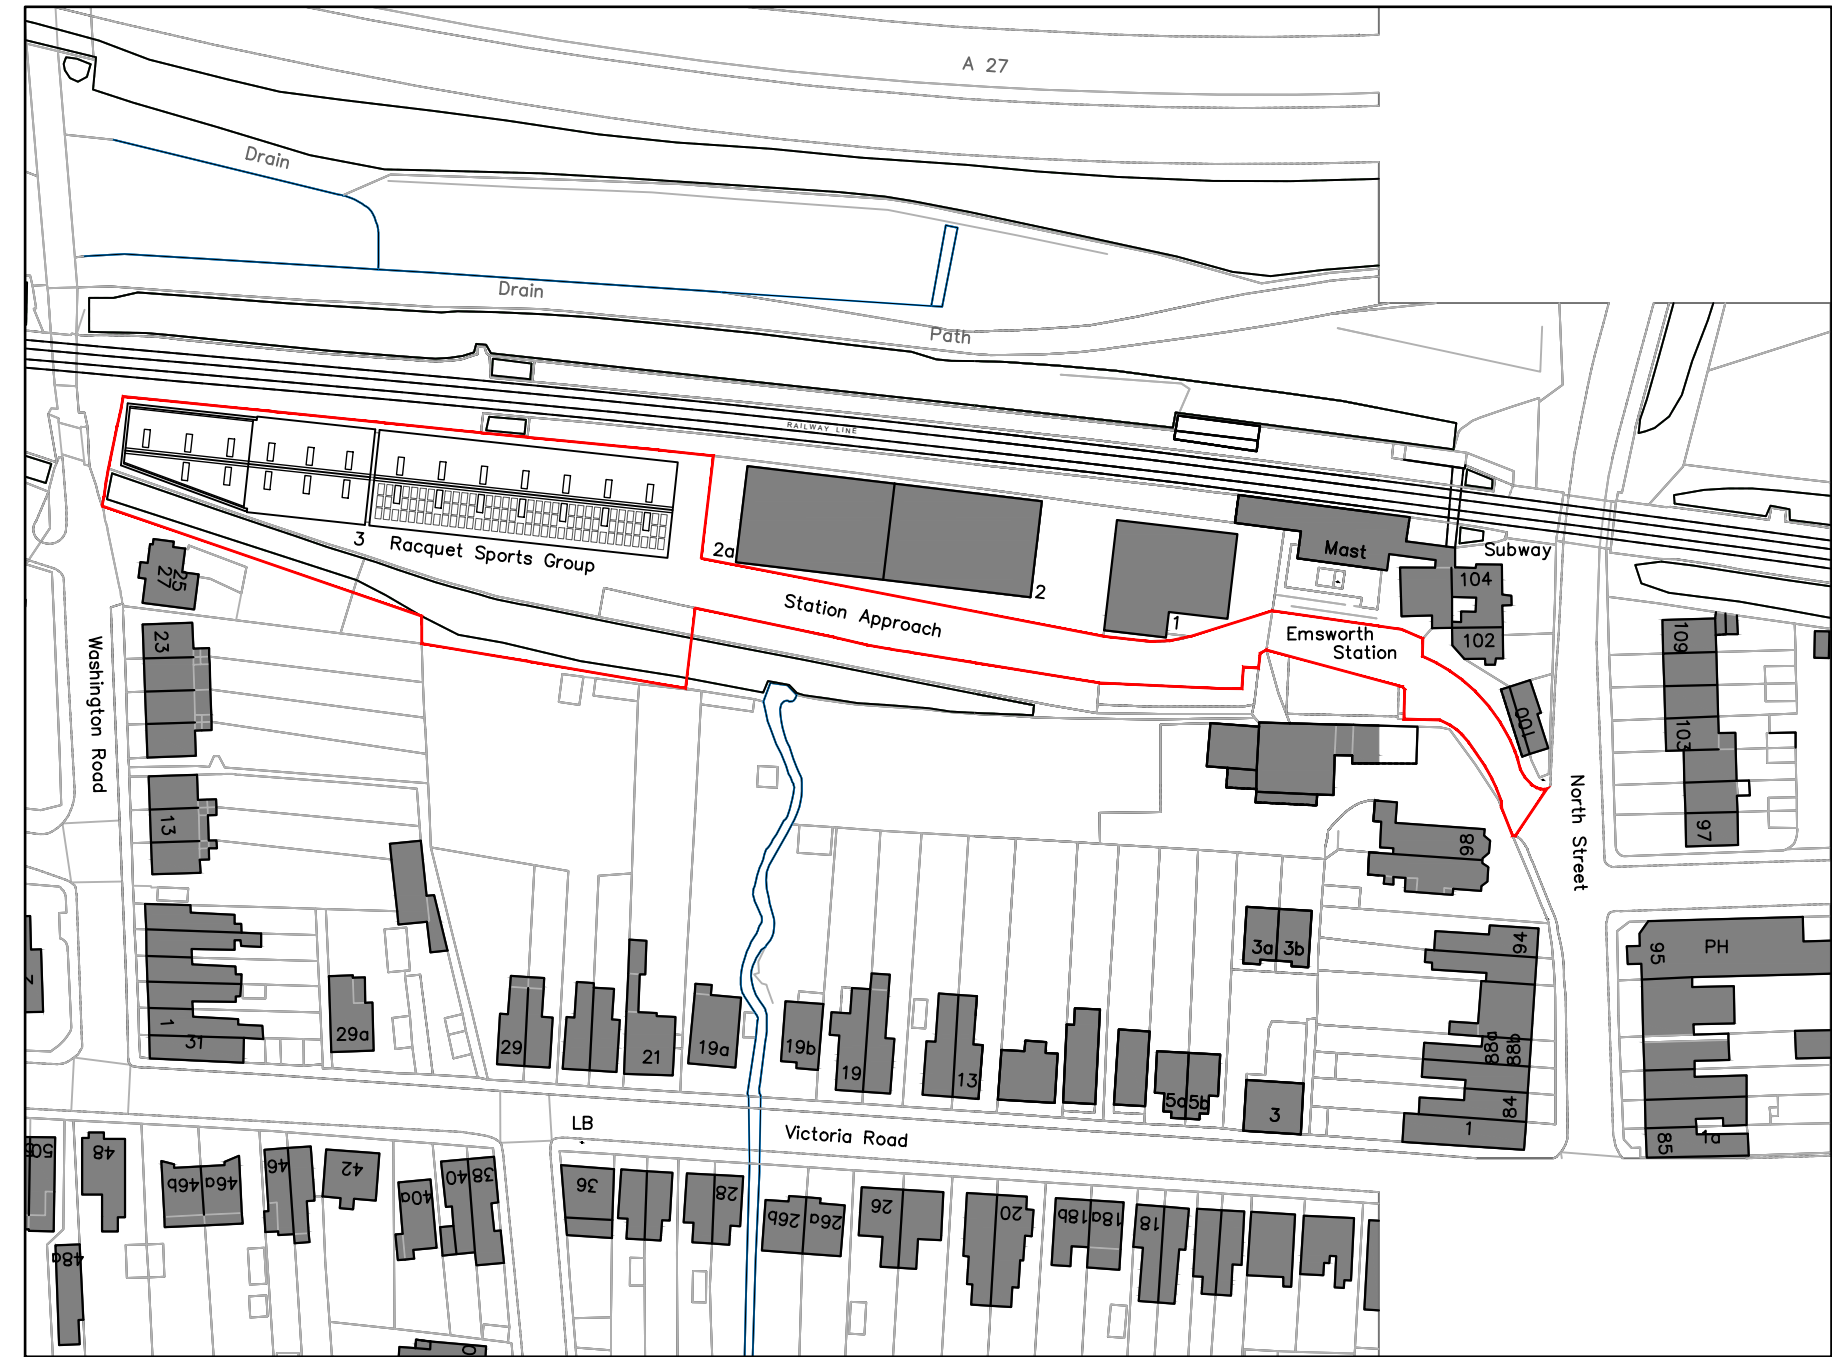

SITE LOCATION PLAN @ 1/1250
Streetwise licence No. 100047474
Scale 1/1250 (in metres)



SITE BLOCK PLAN @ 1/500
Scale 1/500 (in metres)

Notes
Report any discrepancies to the author.
This drawing is copyrighted to Temple Ford Design LTD.

Revision Notes:		
Rev:	Date:	Description:

Date: January 2022		
Scale @ A1: 1:1250 / 1:500		
Status: Planning	Drawn: MS	Checked: MP

Project: Racquet Depot Extension Station Approach, Emsworth
Drawing Title: Site Location & Block Plans As Proposed

Client: Raquet Sports Group		
Project: 2002	Dwg No: D00	Rev:

Temple Ford Design Ltd
architects



T 023 8027 6393
E templeforddesign@gmail.com W templeforddesign.co.uk