



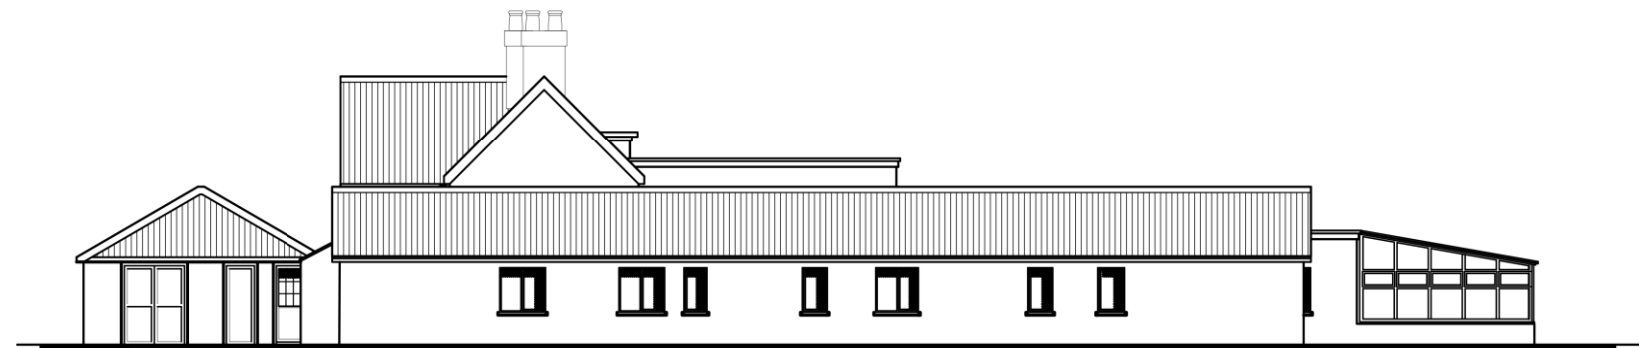

Existing

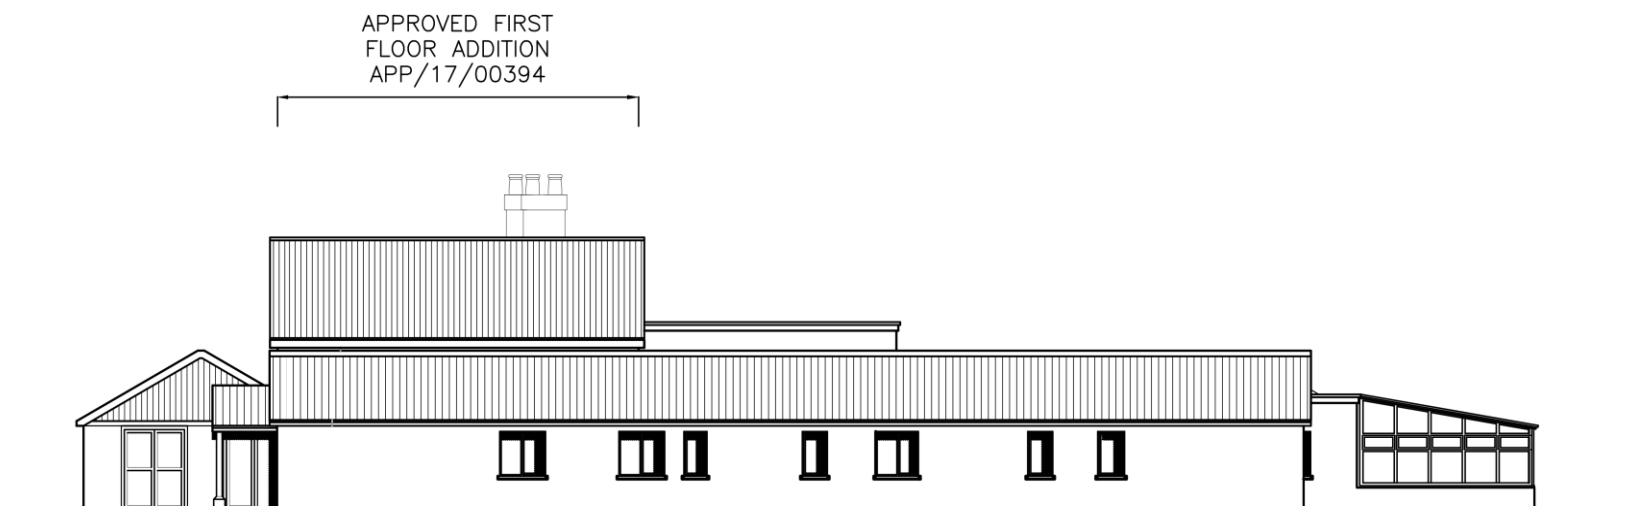

Proposed

1700
Proposed
Addition

Approved
Addition

CAD

Critchley Architecture And Design Ltd.
Contact: 02392 474 919 | info@caad.online
The Old Brewery, 15E South Street, Havant, PO9 1BU

Existing/Proposed South Elevations

Revisions

- a) Entrance Ammedments/03.11.2021/LNR
- b)
- c)
- d)

Blossom House,
Beech Grove,
Hayling Island,
PO11 9DP

Scale A1=1:100, A3=1:200
Drawn SAR
Date 06/10/2020

1618-551 **A**

20m

40m

60m

80m