


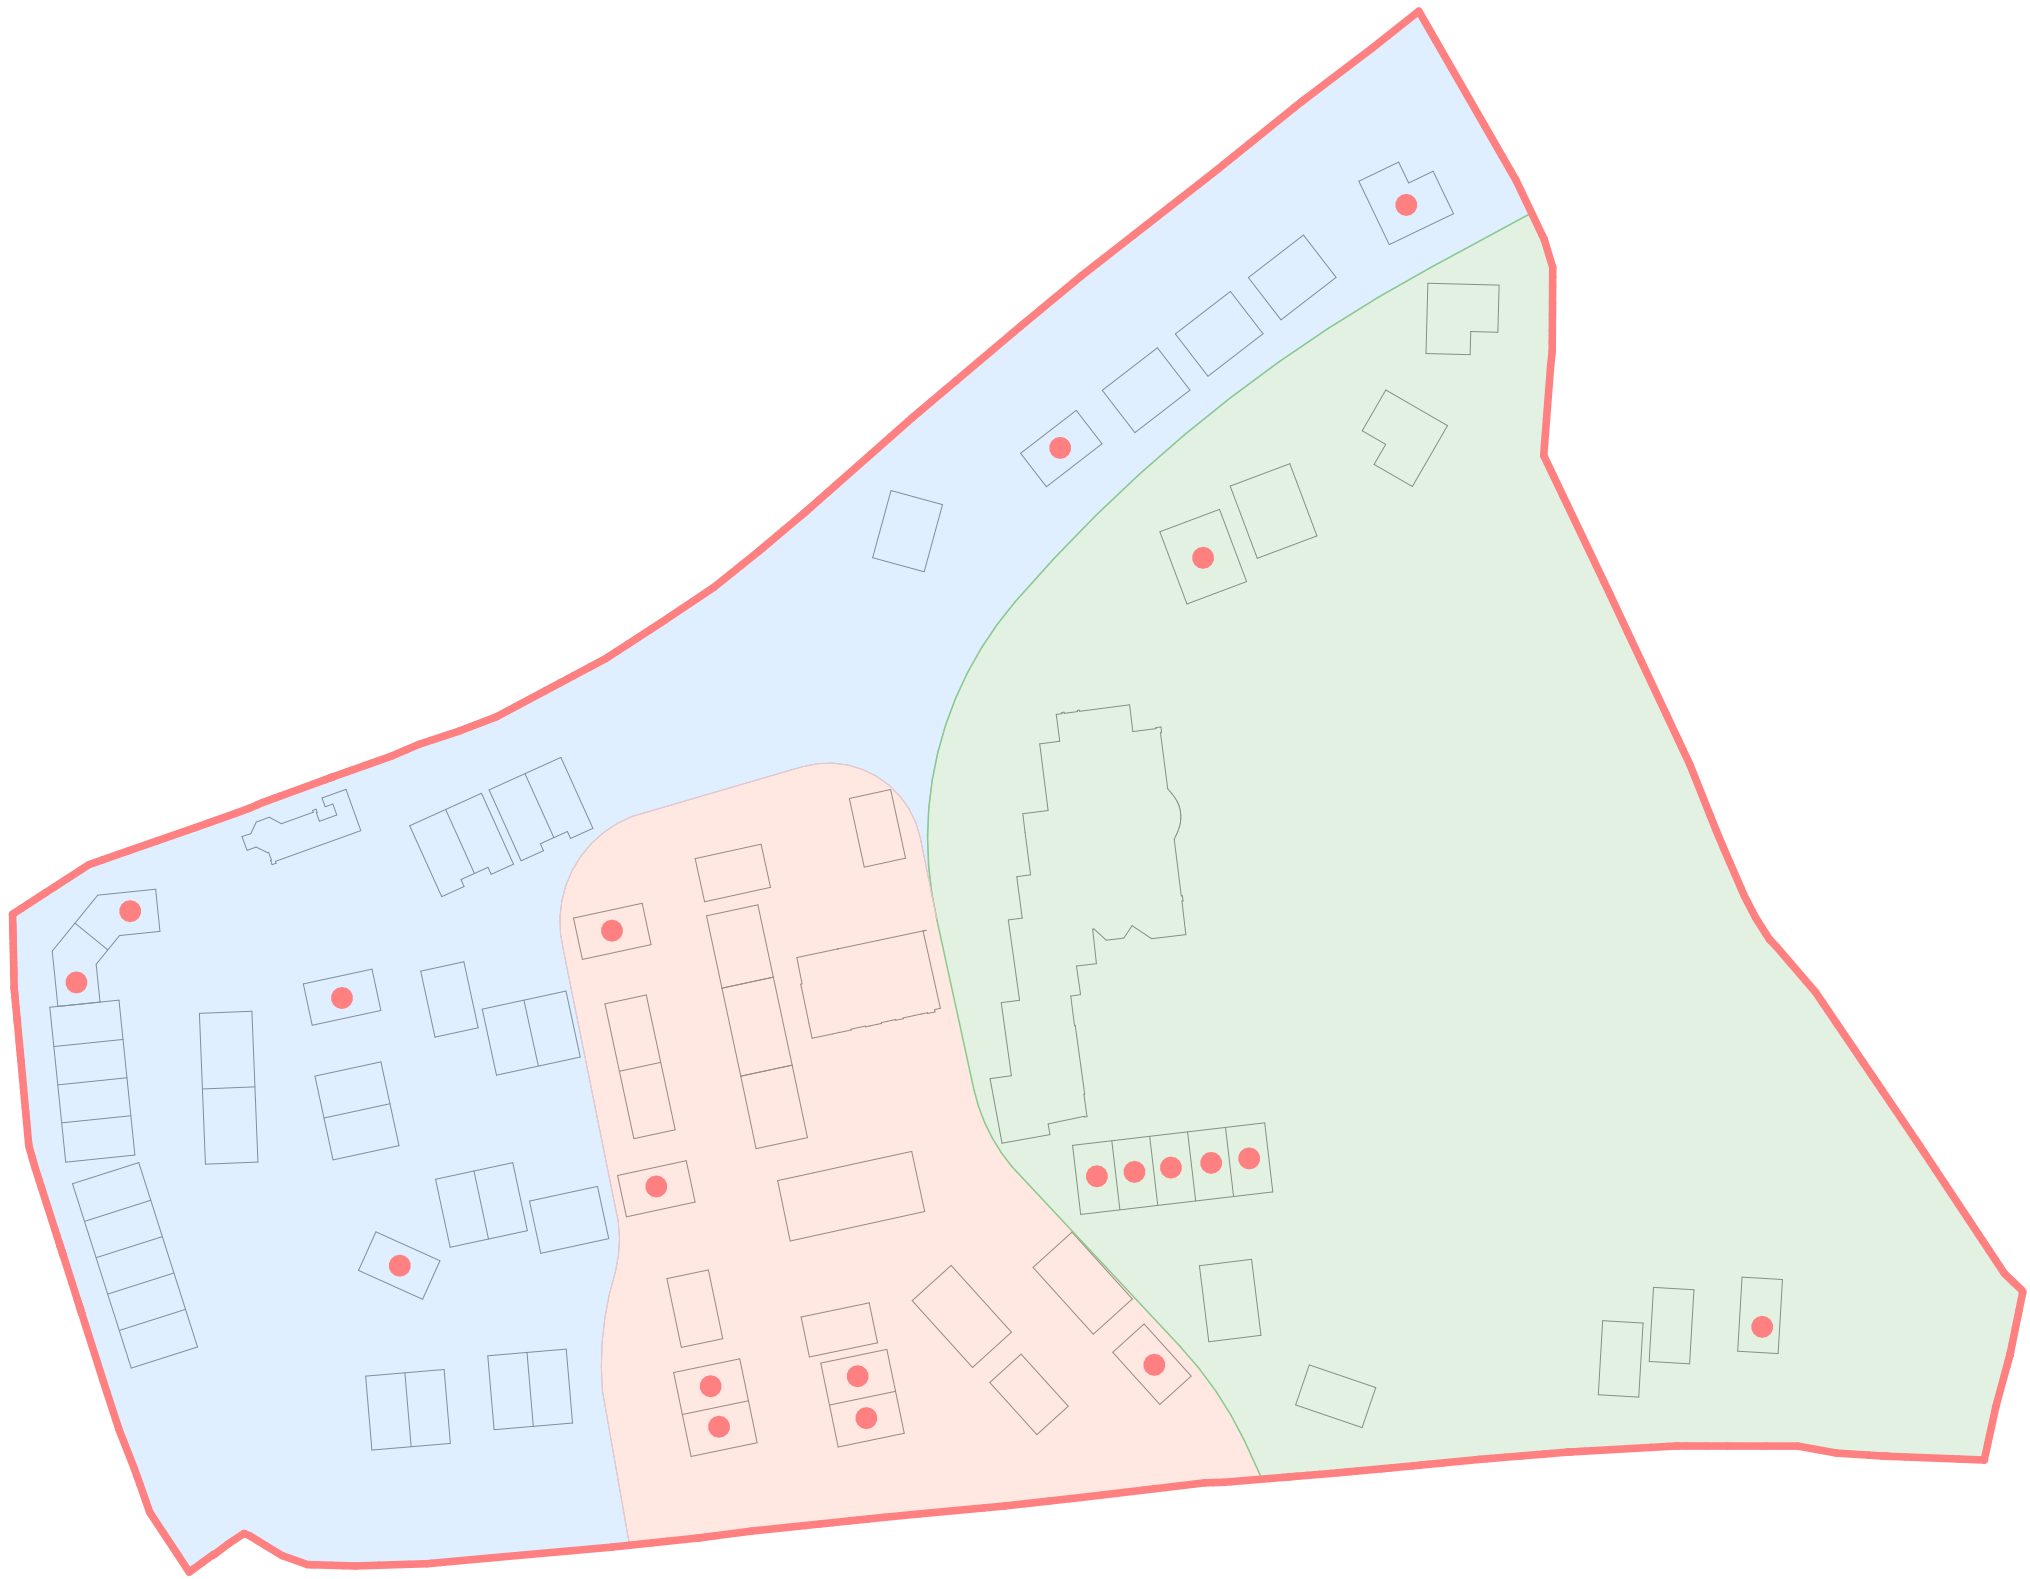

Please Note:

This drawing must not be scaled, dimensions to be checked on site and any discrepancies are to be highlighted to the Architect prior to construction. Always print in full **COLOUR**.

This drawing is to be read in conjunction with all other project drawings, construction notes and / or project specifications including those by other project consultants and specialists. All discrepancies should be reported immediately.

Prior to the commencement of any works, the Contractor is to check and / or determine all construction details including checking existing site levels and dimensions.

Design subject to detail development / approval. Measurements and accommodation schedules subject to amendments following coordinated input by others. Costings cannot be finalised until approval /confirmation by relevant authorities and Client.

- Character Area : The Green
- Character Area : The Centre
- Character Area : The Perimeter
- Feature Building

A	Issued for Planning	13.12.21	IS / CK
Rev.	Description	Date	DB CB

Date	DECEMBER 2021
Drawn By/Checked By	IS/CK
Scale	NTS@A3
Revision	A
Project Title	Southleigh Park Character Area Plan
Dwg #	21.034.102
Status	FOR PLANNING