



FRONT ELEVATION

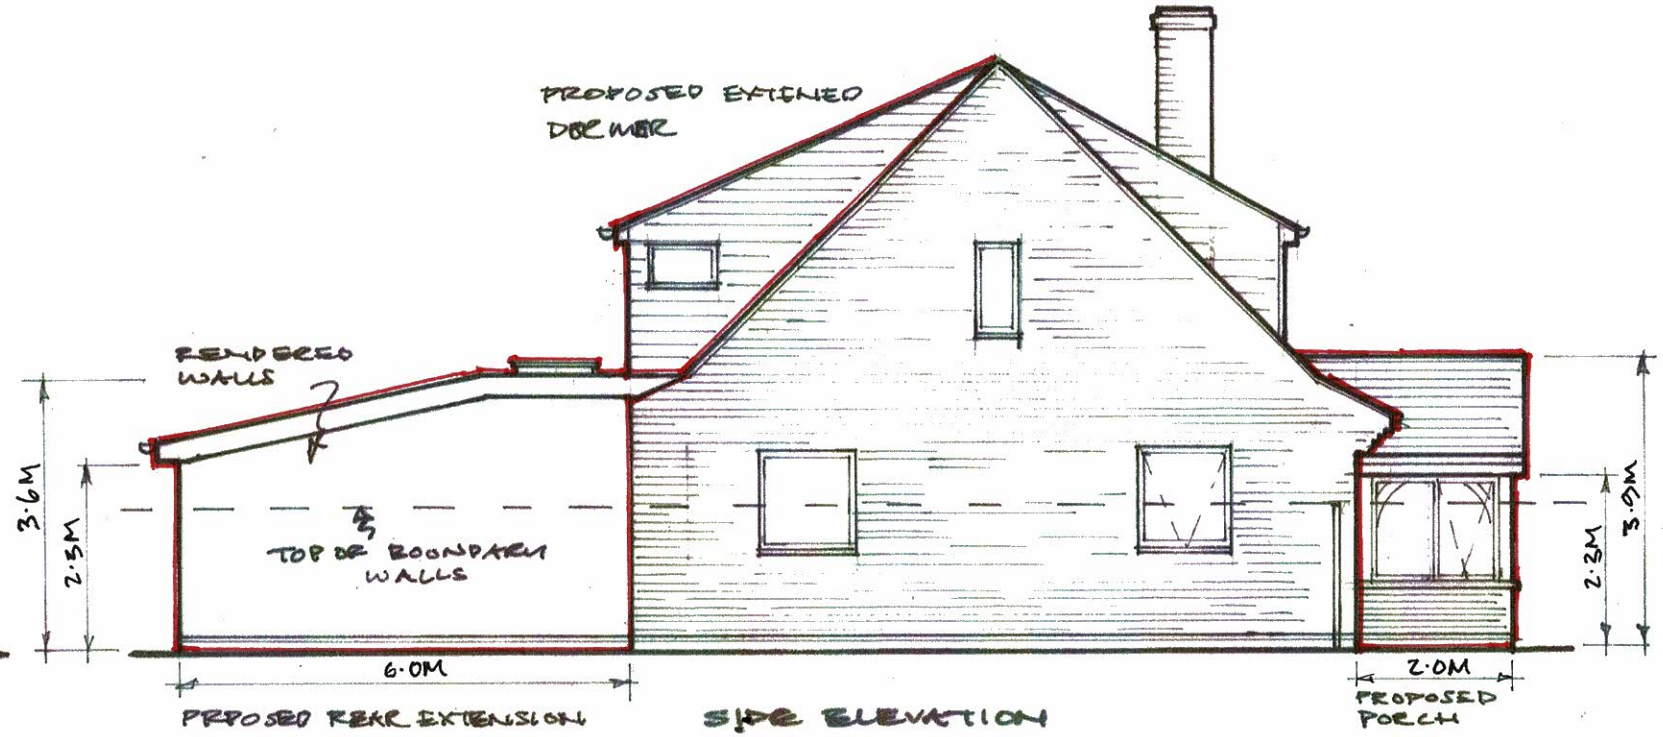

SIDE ELEVATION

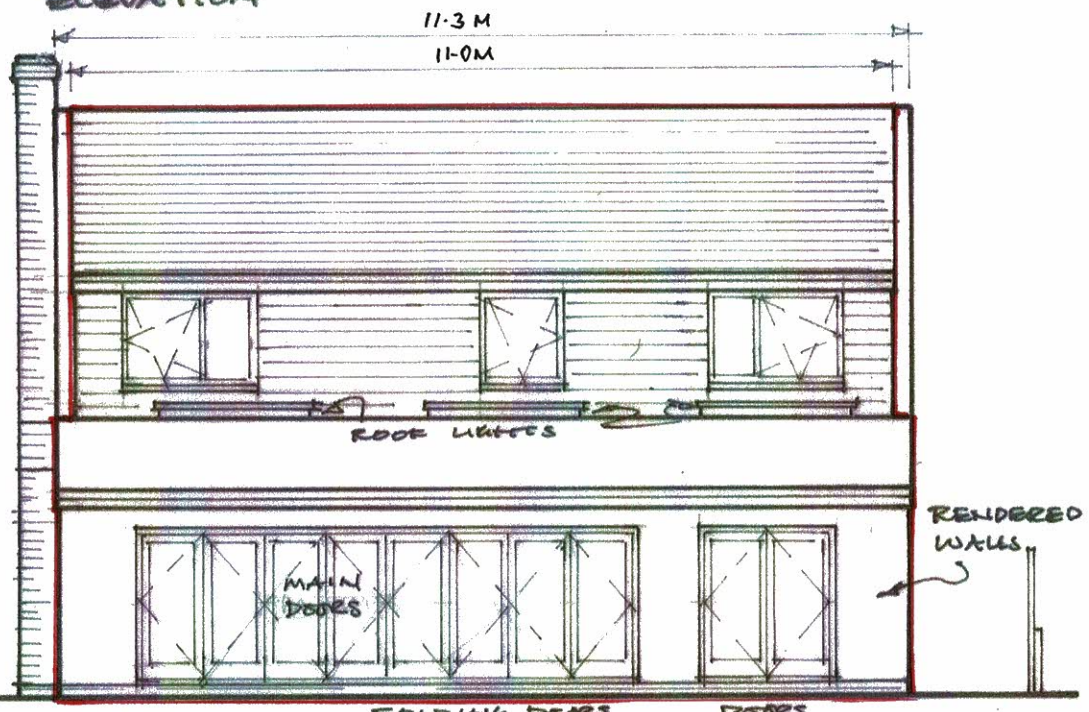

REAR ELEVATION

0 1 2 3 4 5 M
1:100 @ A3 SCALE



SIDE ELEVATION

PROPOSED REAR EXTENSION

ELEVATIONS OF PROPOSED PORCH & REAR EXTENSION

QUANTRILL DESIGN

MONICA BRETT
17 WEST THYE ROAD
HAMING ISLAND
FOIL 9RN

MB/0821/PA 06

20 AUGUST 2021 JKQ