


Proposed extension, 6 Burgess Close - Hayling Island PO11 9QT - Location Plan

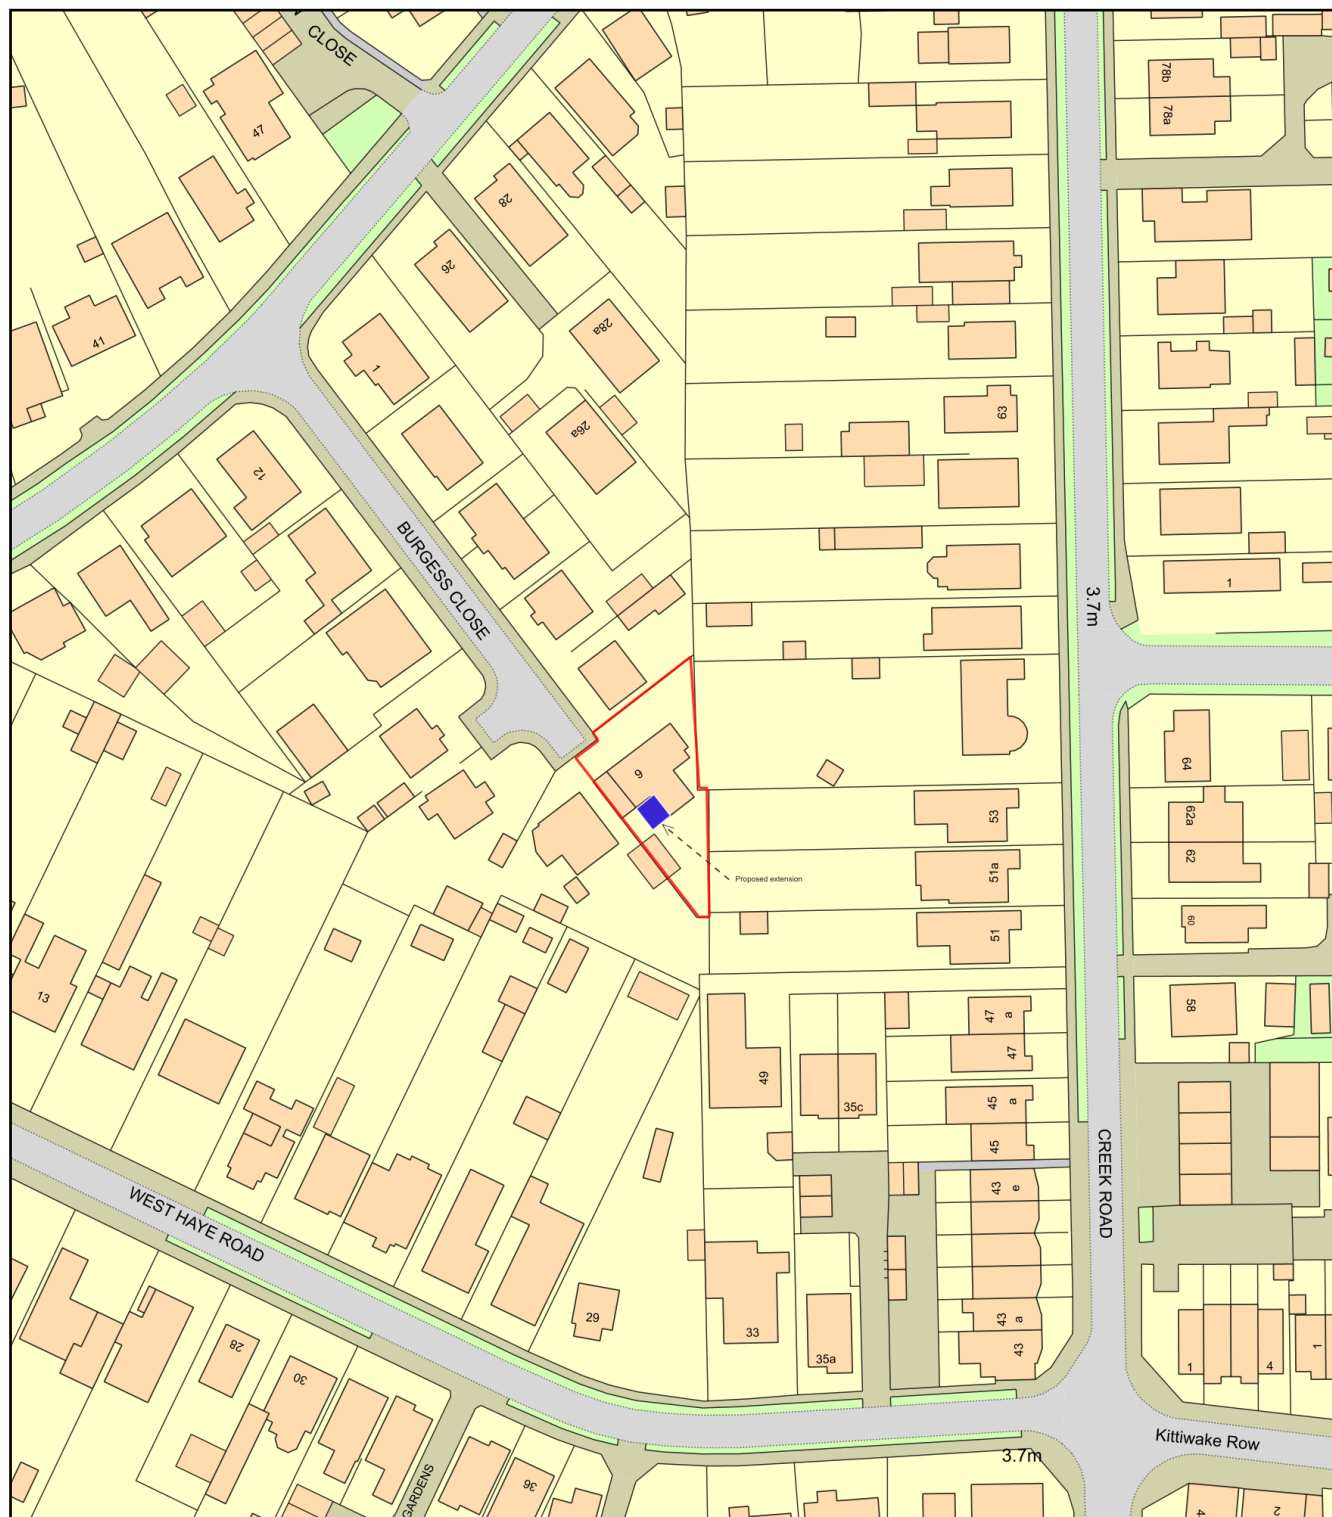

0 50
Metres



Plan Produced for: J Golt

Date Produced: 20 Jan 2022

Plan Reference Number: TQRQM22020113752011

Scale: 1:1250 @ A4