



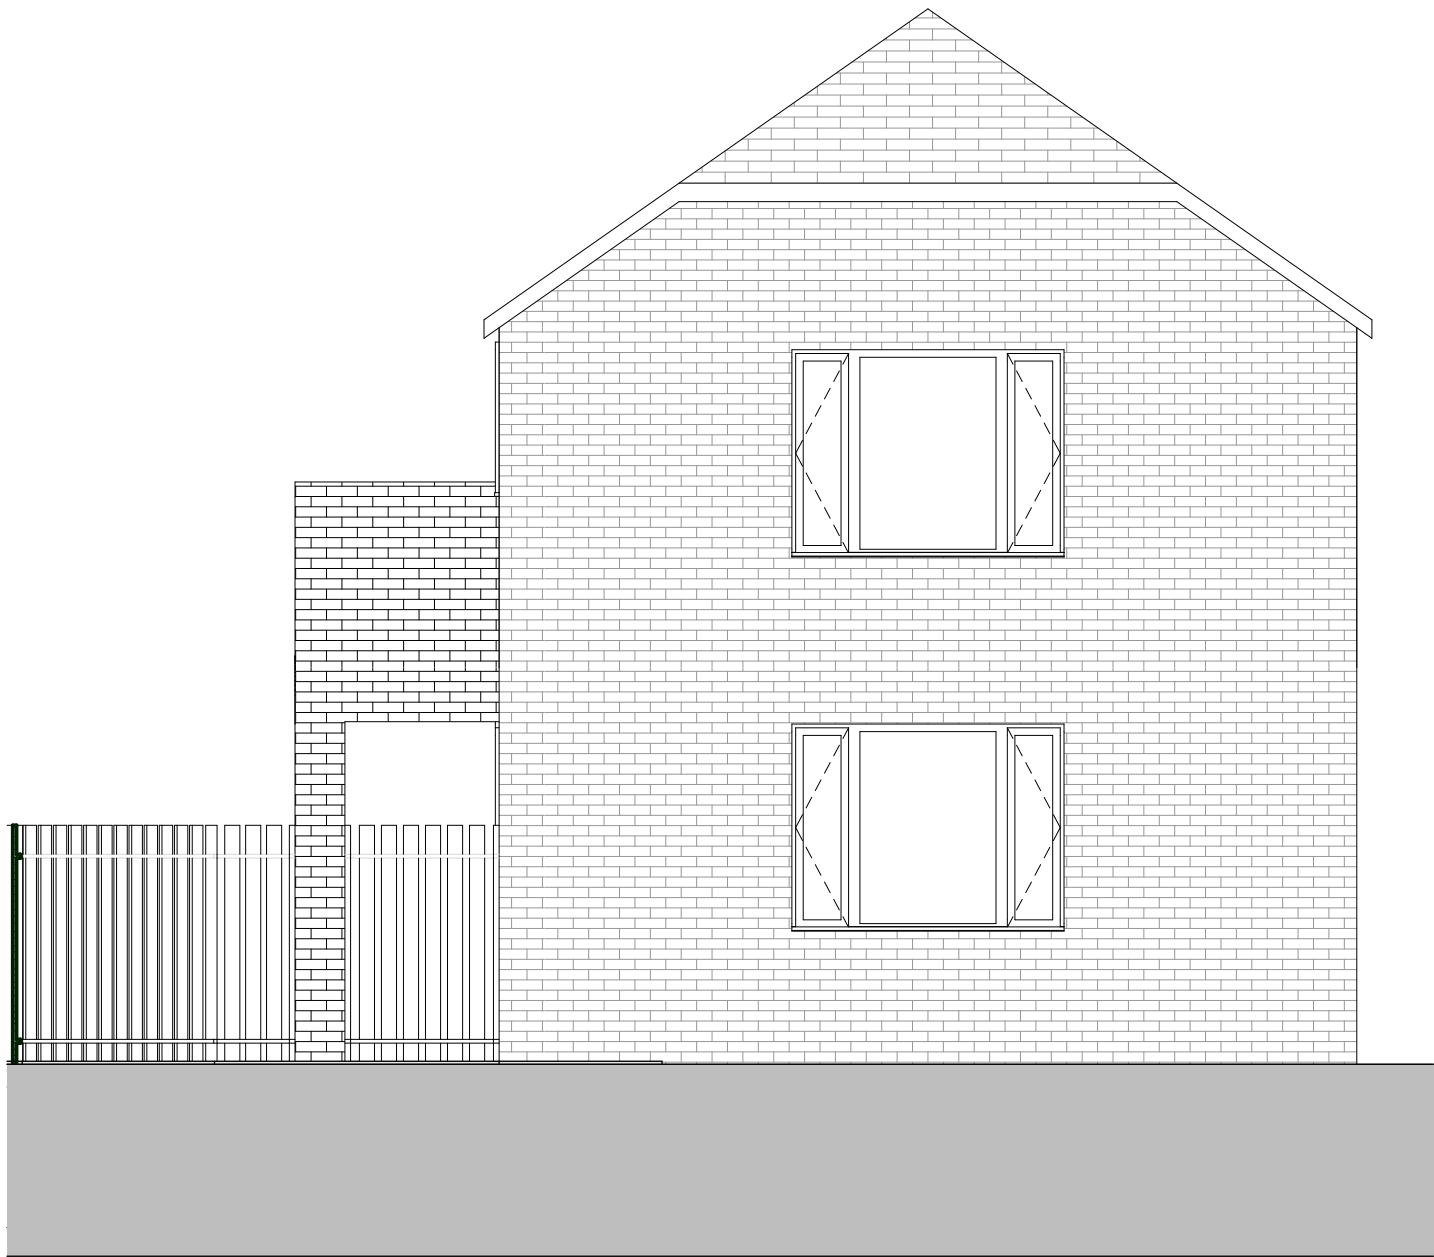

East 12 the strand1 Elevation (1) 1:50

Existing

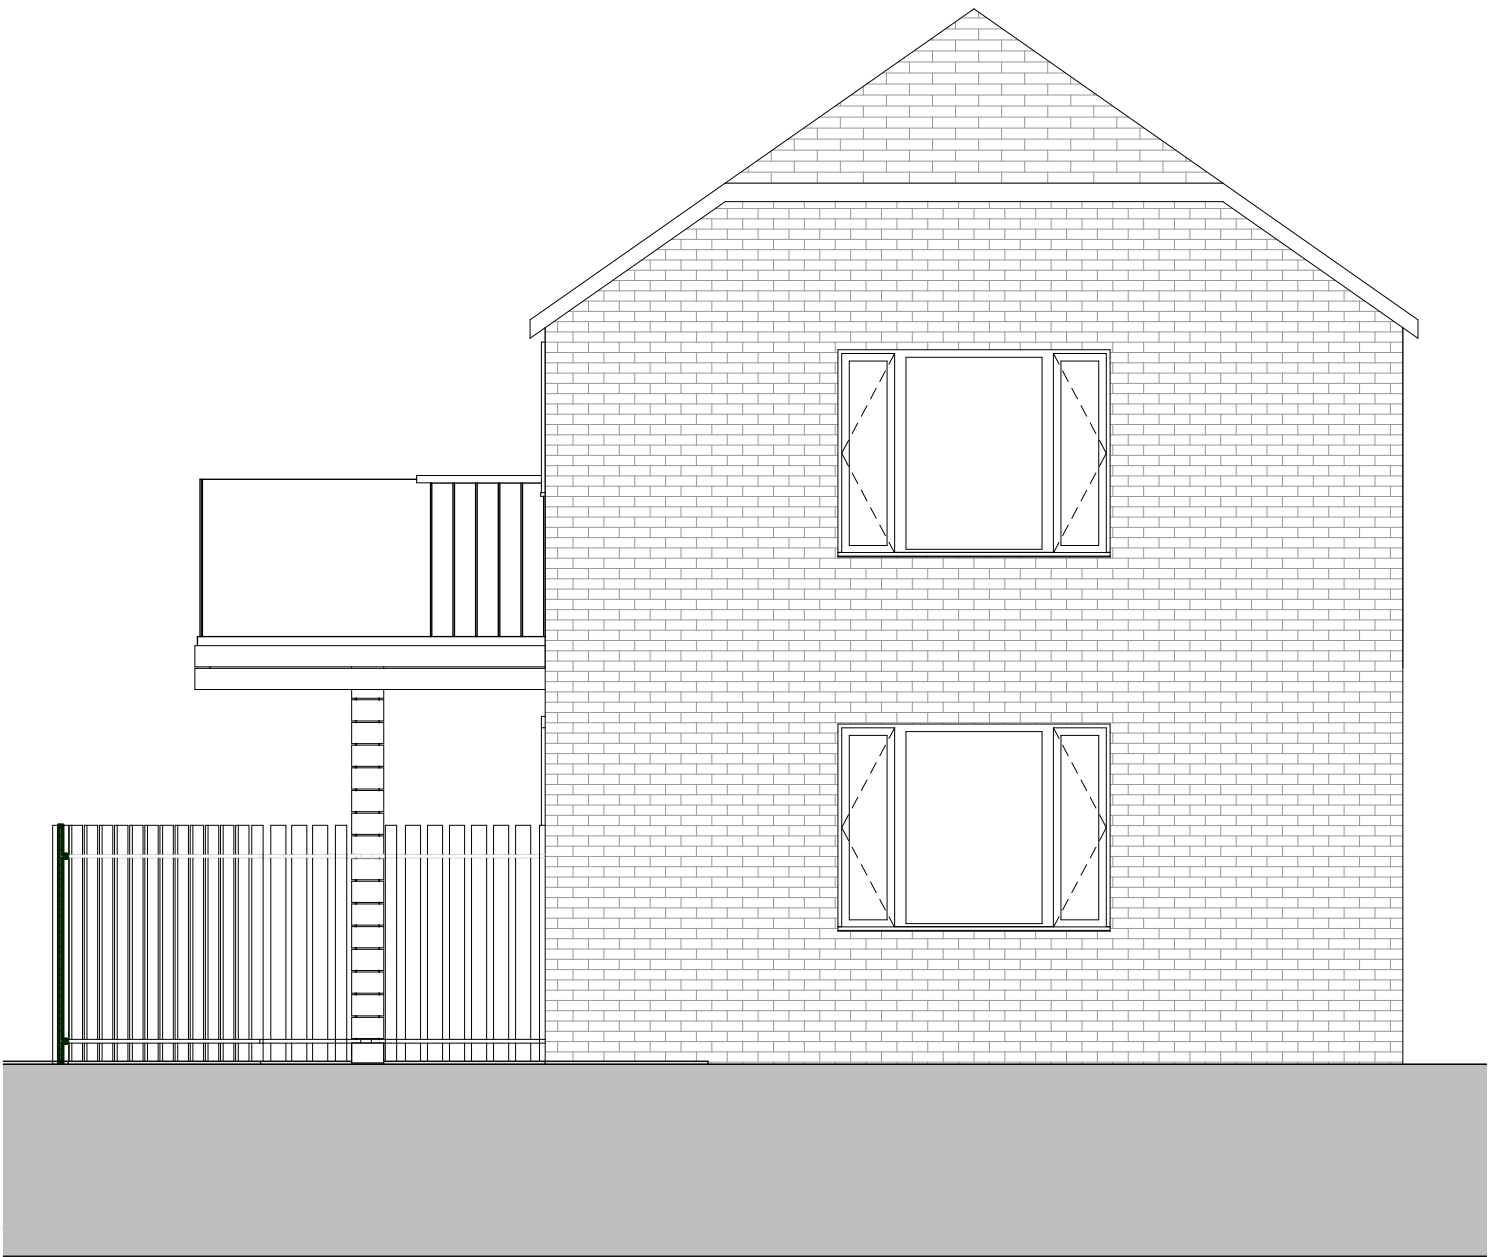

East 12 the strand1 Elevation 1:50

Proposed