

NOTES
All dimensions must be checked on site and not
scaled from this drawing.
EXCEPT HAVANT B.C. USE

E		
D		
C		
B		
A		
	Date	Revisions

© copyright



Client
MR & MRS J. KHEFF

Job Title
GREEN PASTURES
LANE END DRIVE
EMSWORTH
PO10 7JH






Drawing Title
NEW GARAGE :
PLANS +
ELEVATIONS

Scale 1" = 10' 0" AT A1 1" = 5' 0"

Date NOV 21 Drawn by J

Drg. No. 287573/100 Rev.

OUTLINE OF EXISTING GARAGE

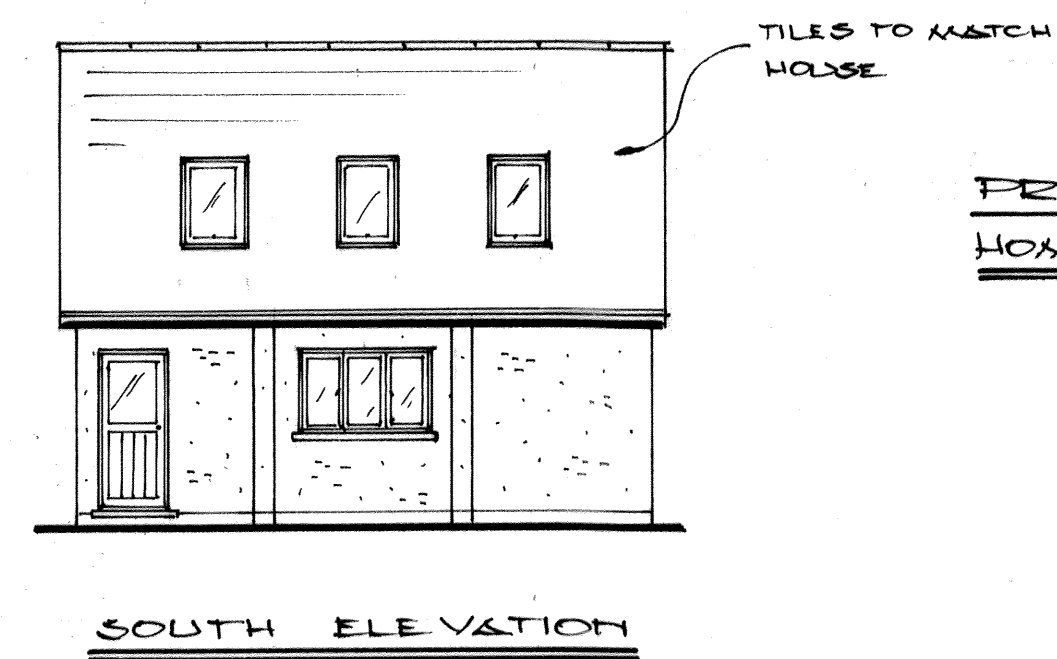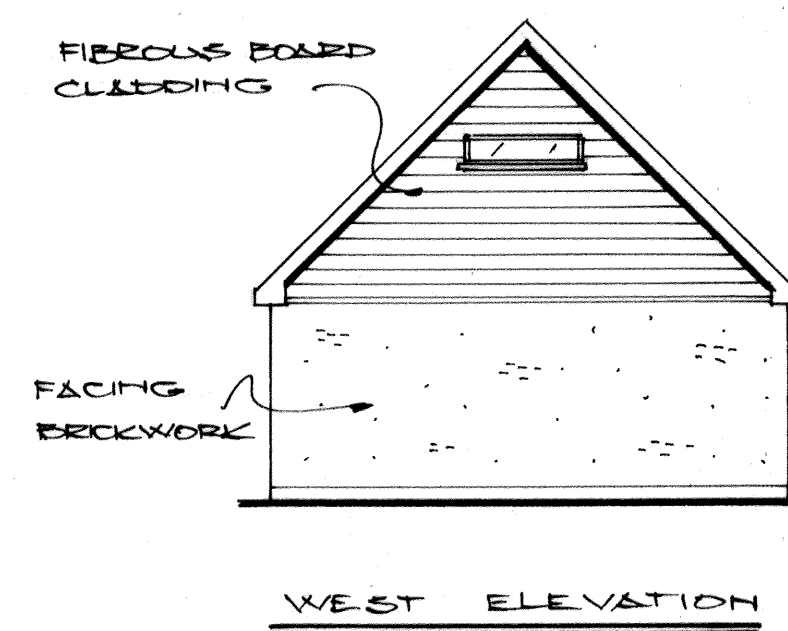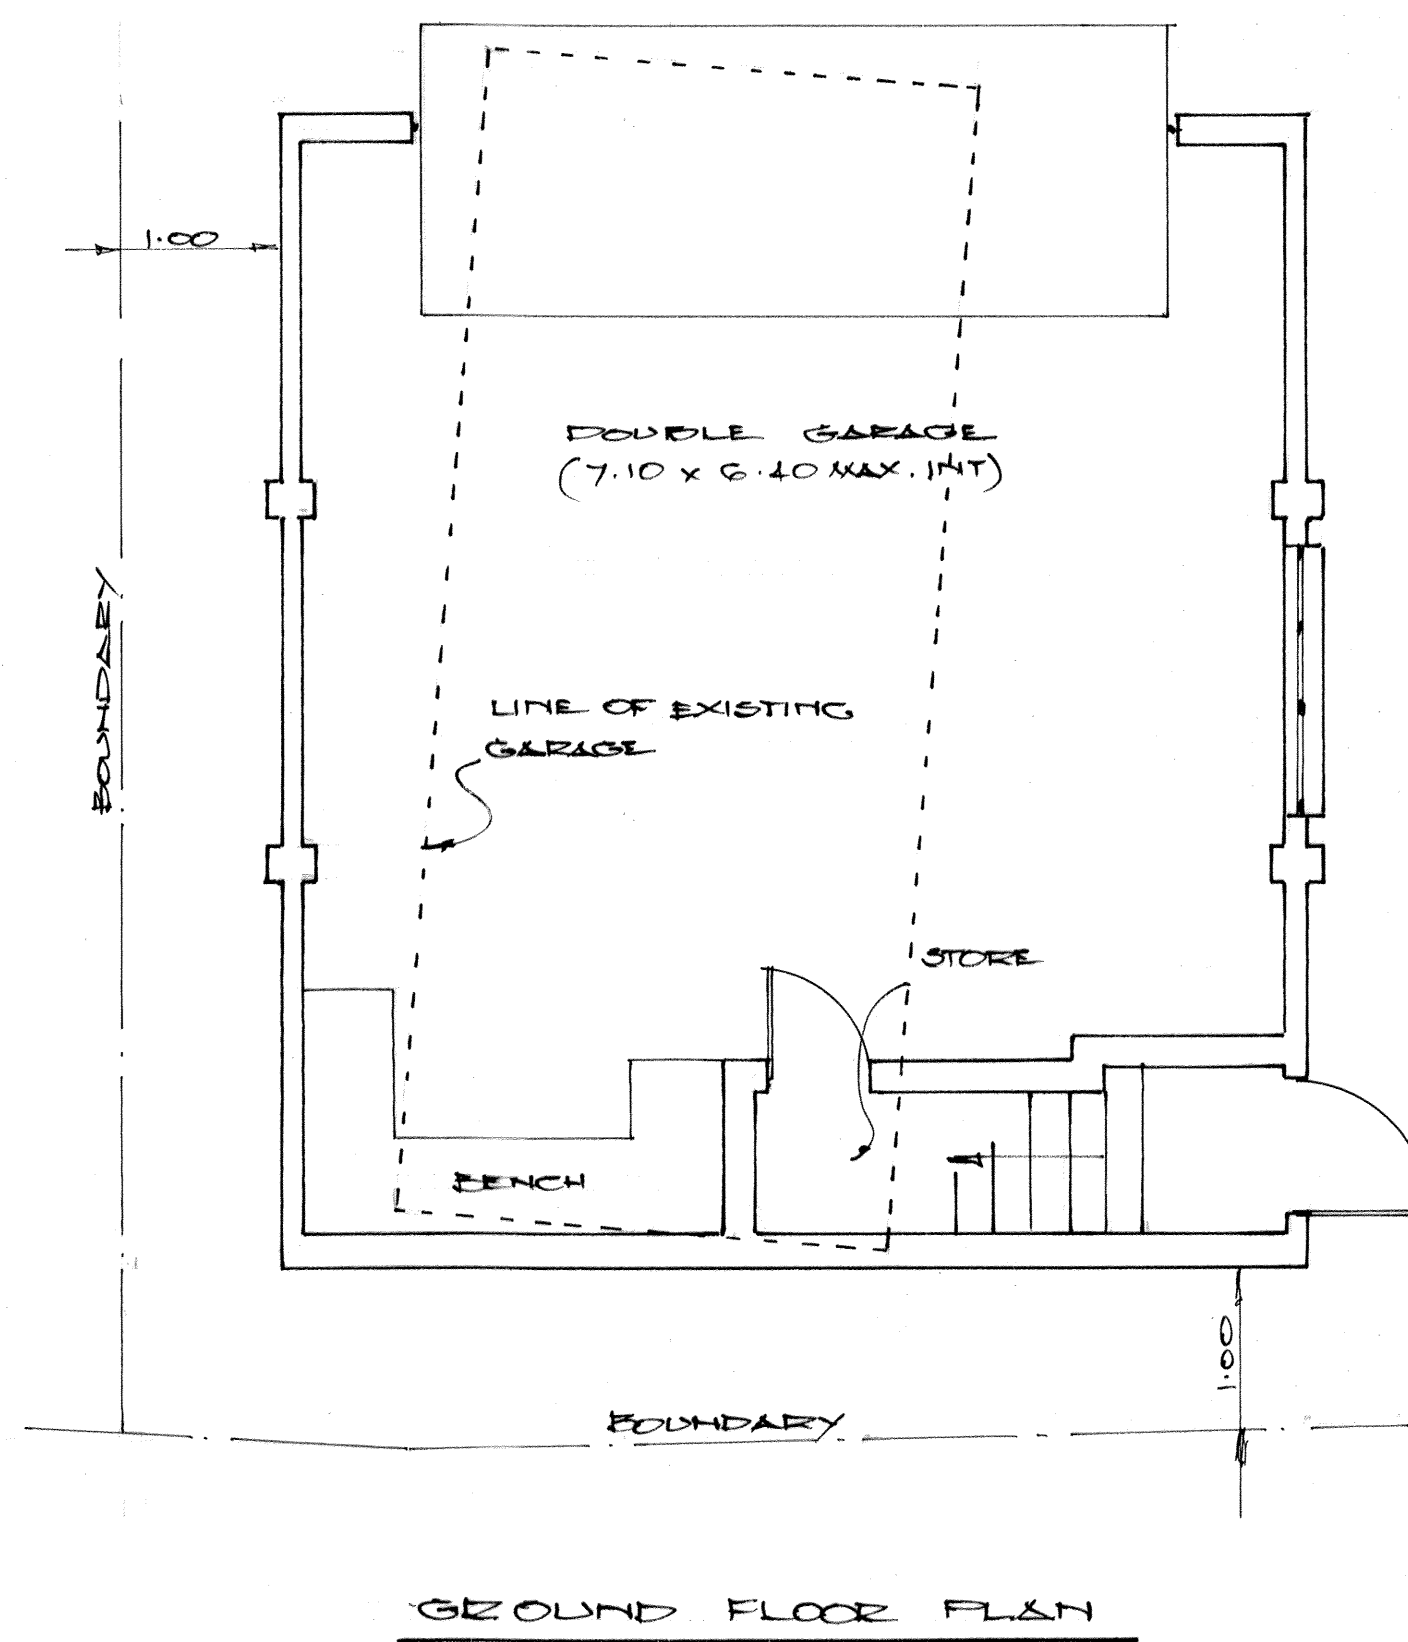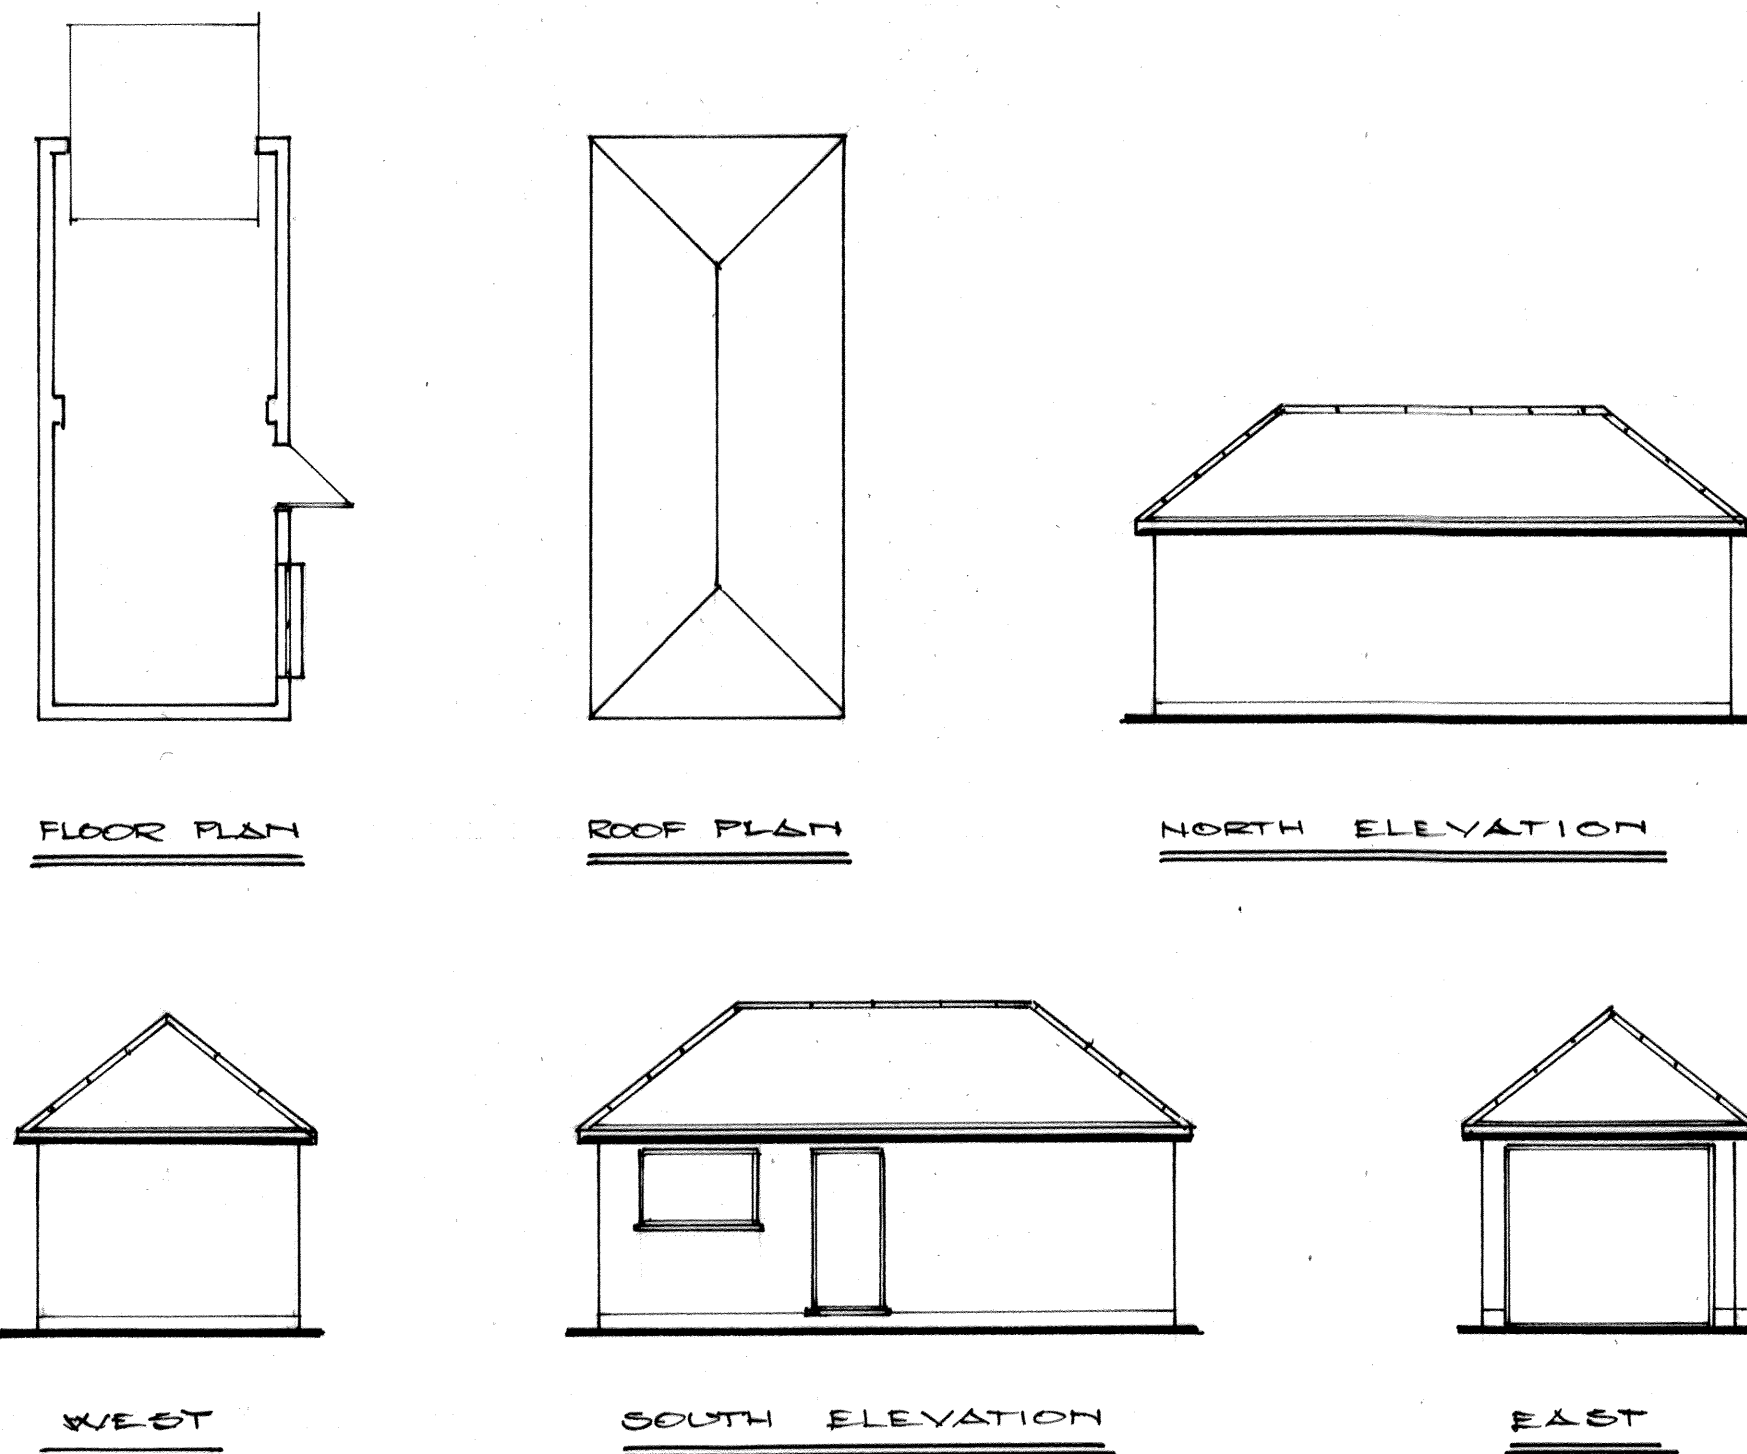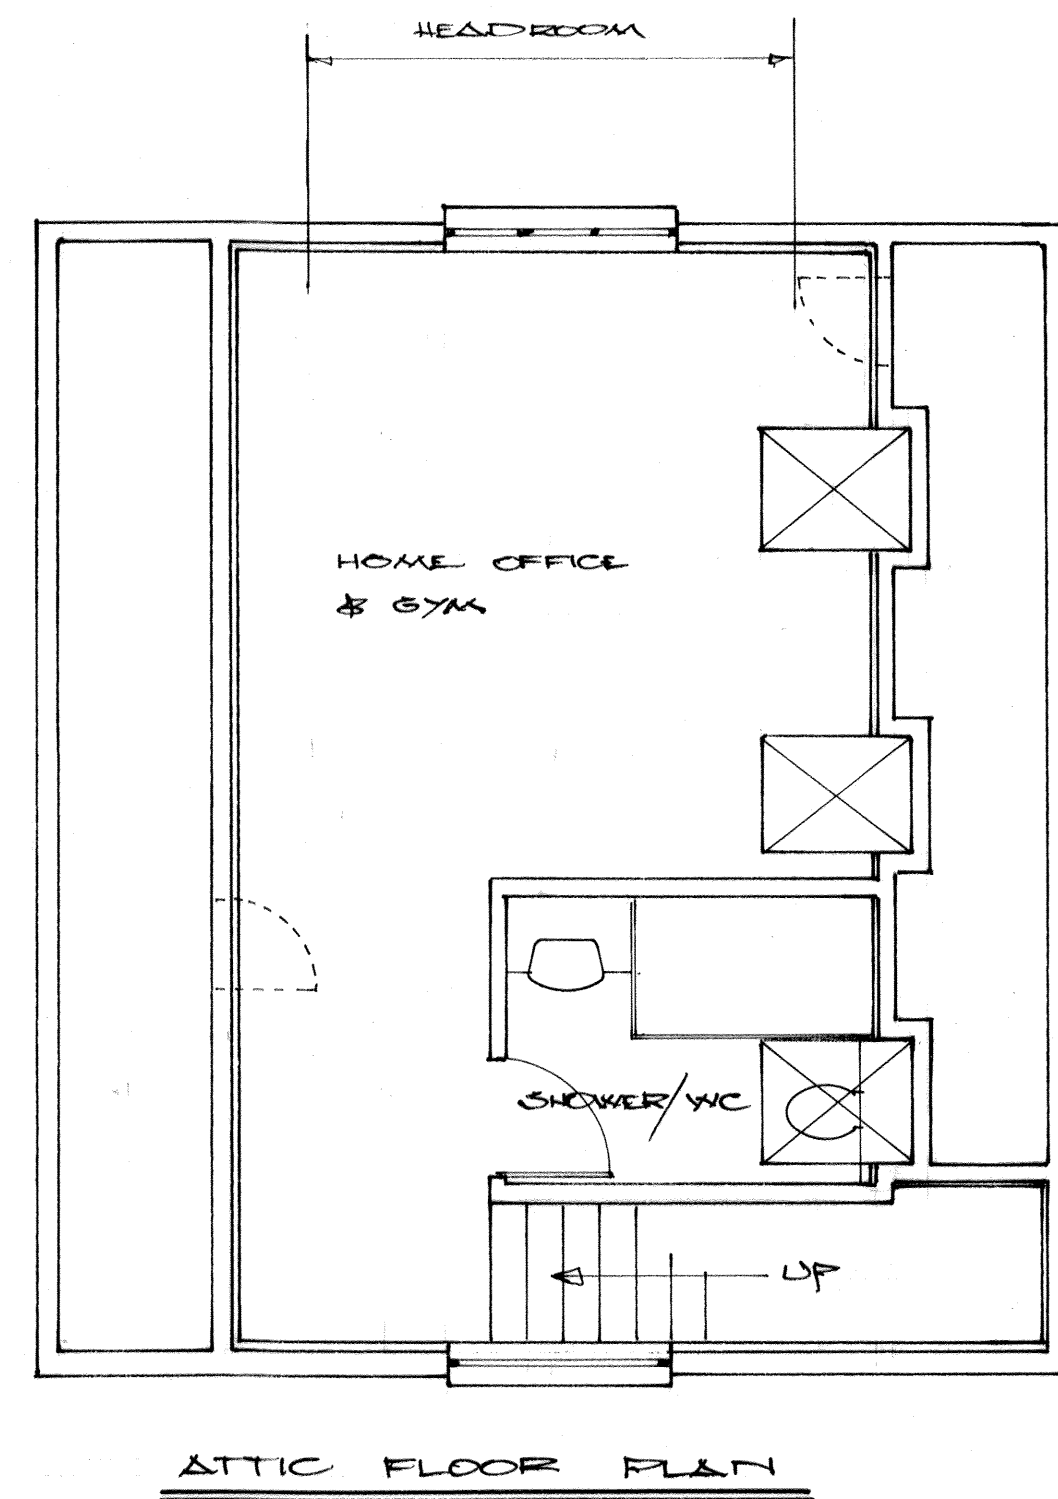

PROPOSED GARAGE +
HOME OFFICE / GYM

