

3

4

5

6


7

8






9

10


Location Plan - Scale 1:1000

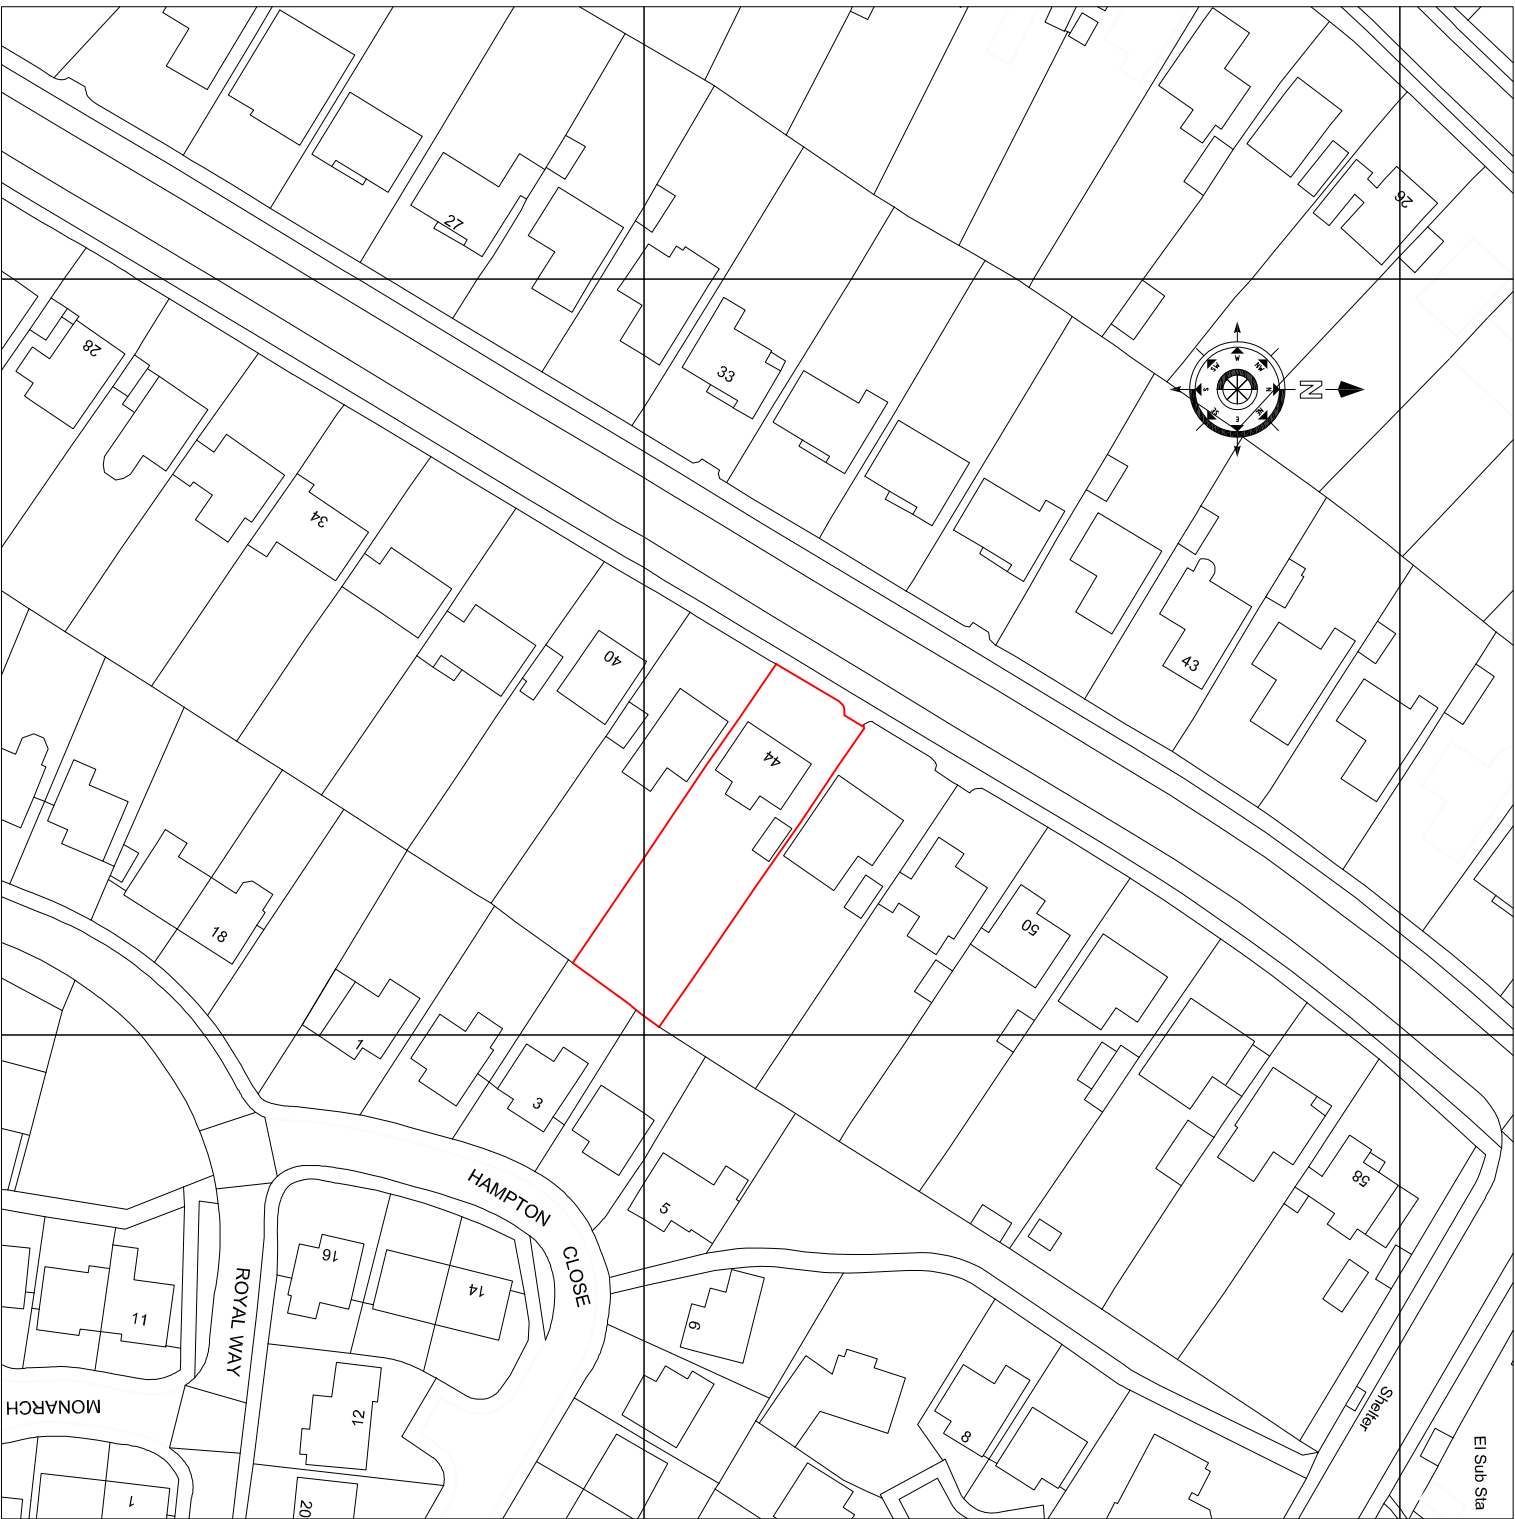


Crown Copyright and database rights 2022.
OS 100031961 National Map Centre.
Purchased 29/03/2022 1 year licence.

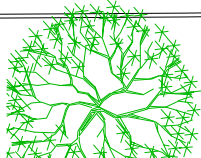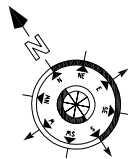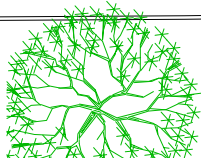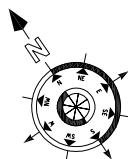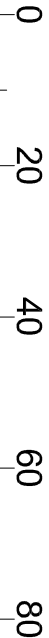

Existing Block Plan

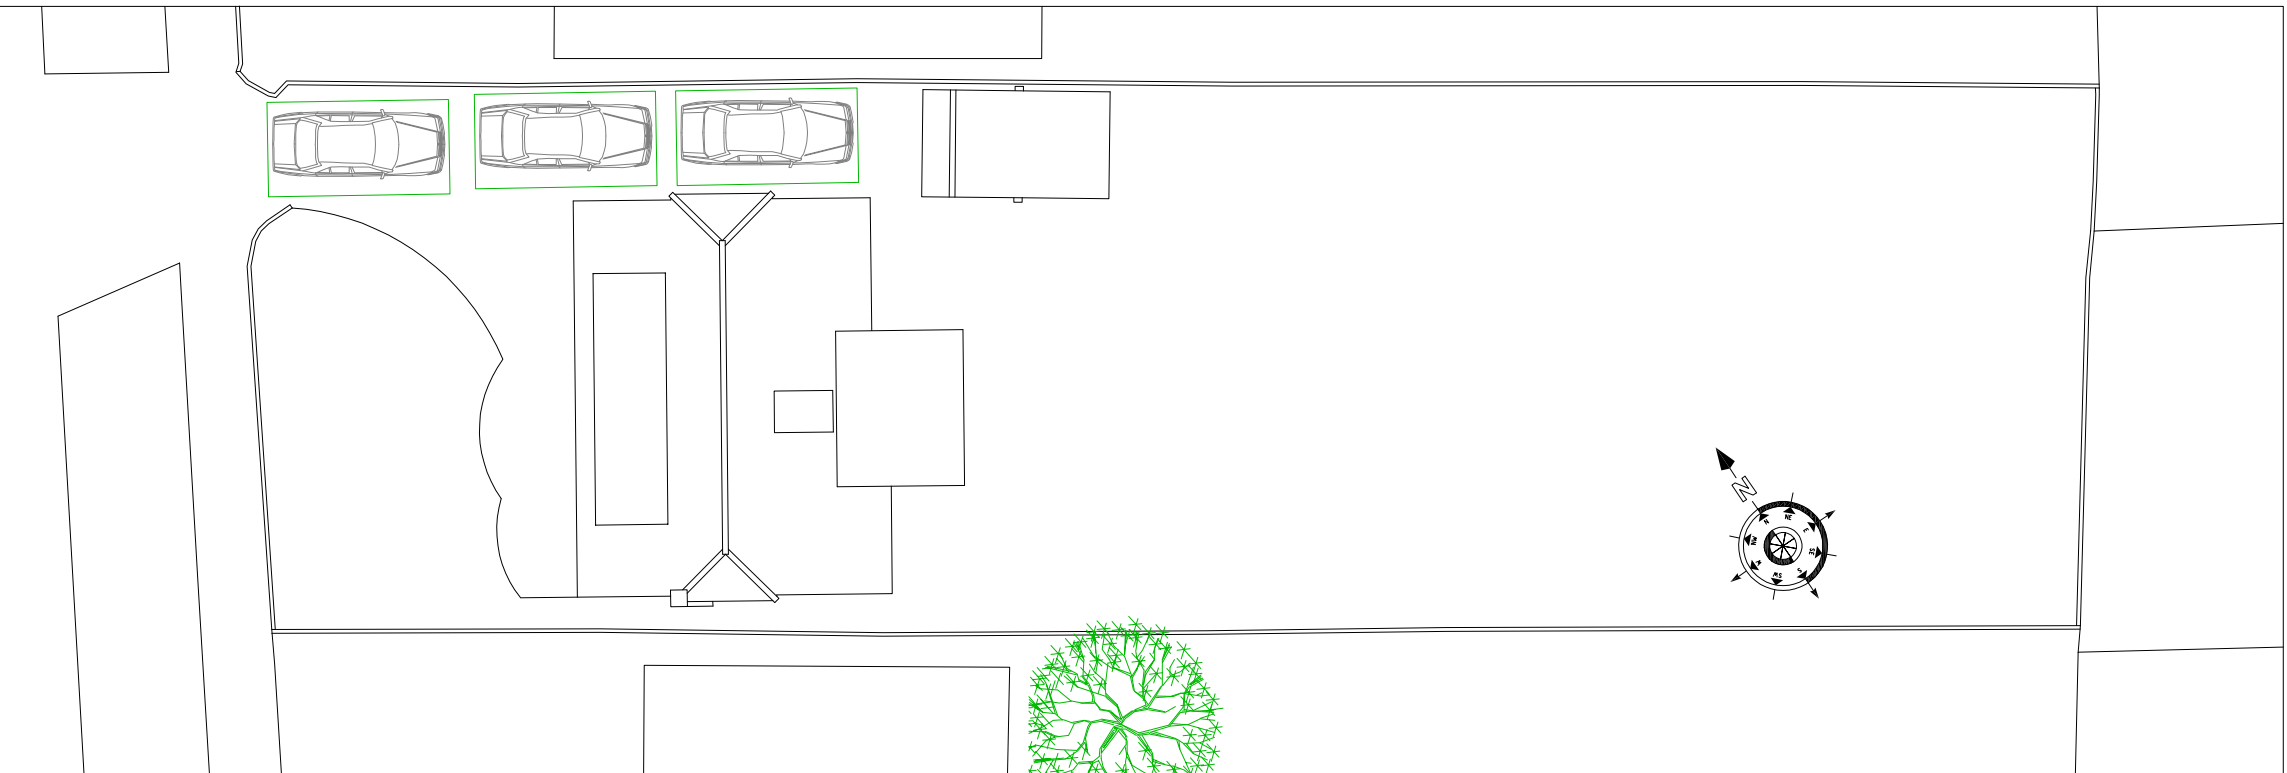

Proposed Block Plan

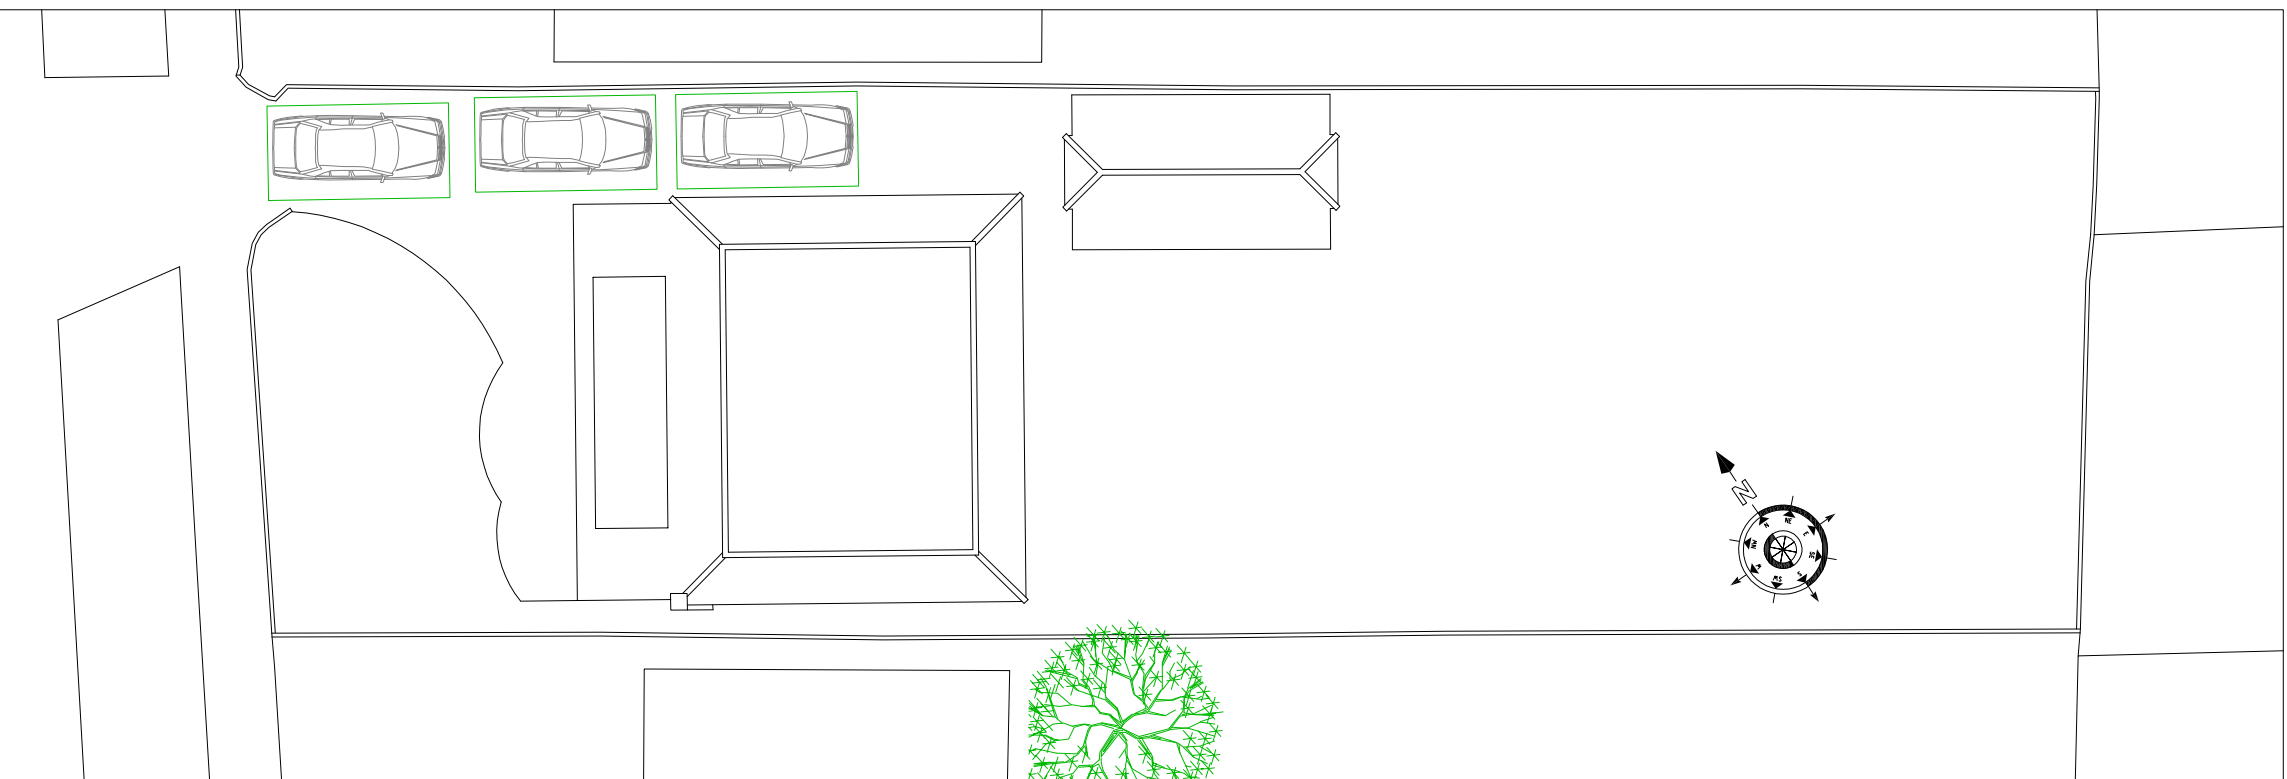

Dwg No.: SMT000101	Sheet Revision details	Approved By: [blank]	Check:
DATE: April 2022	PROJECT: PROPOSED TWO-STORY REAR EXTENSION AT 44 FERRIDALE, WATERLOOVILLE, HAMPSHIRE PO7 7PA		
SCALE: 1:1000 1:500 @ A3			
DRAWN BY: ST	CLIENT: Dean Highway		
CHECKED:			

SMT BUILDING DESIGN SERVICES LTD
PLANNING

SMT BUILDING DESIGN SERVICES LTD
The copyright of this document lies with SMT Building Design Services Ltd. No use or copying of this document, or part of this document, shall be permitted without prior written permission of SMT Building Design Services Ltd. This plan is for purposes of copying for contract documentation and for the user.

SMT BUILDING DESIGN SERVICES LTD
Tel: 01463 7788 437 889
Email: info@smt-bds.co.uk

1

2

3

4

5

6

7

8

9

10