




① Proposed Front (south) Elevation
Scale 1:100

Replace uPVC
windows and door
with like for like

Replace steel
garage door with
like for like

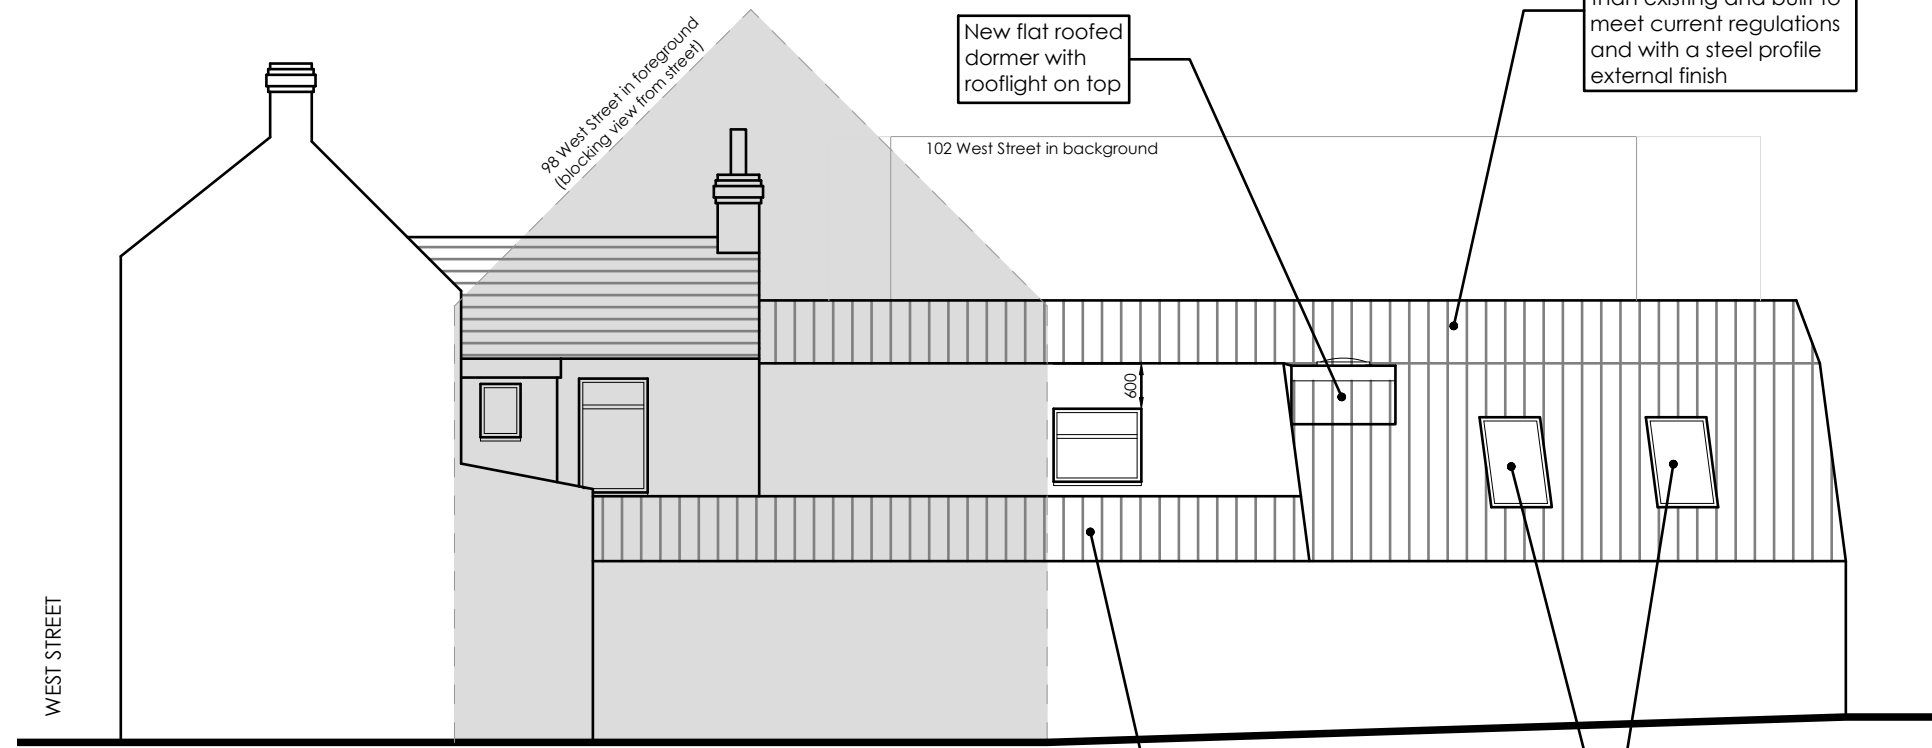


② Proposed Side (east) Elevation
Scale 1:100


Replacement roof of same
height as existing but built to
meet current regulations
and with a steel profile
external finish

2no. new rooflights

Replacement roof 4 brick
courses (600mm) higher
than existing and built to
meet current regulations
and with a steel profile
external finish

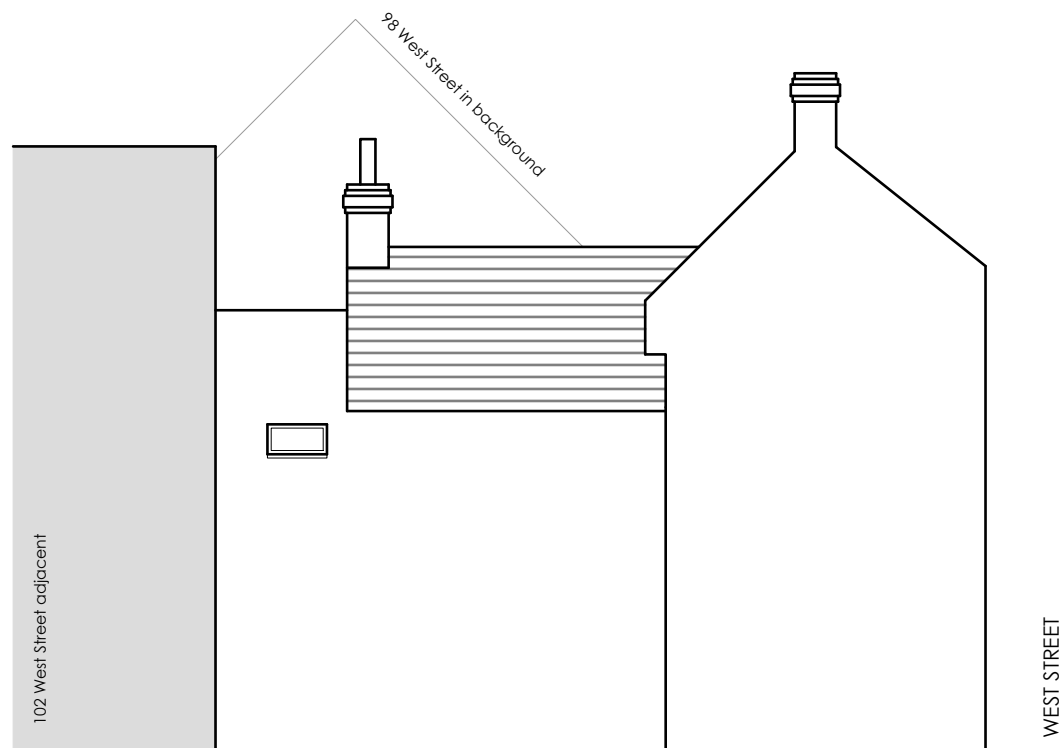

③ Proposed Side (west) Elevation
Scale 1:100

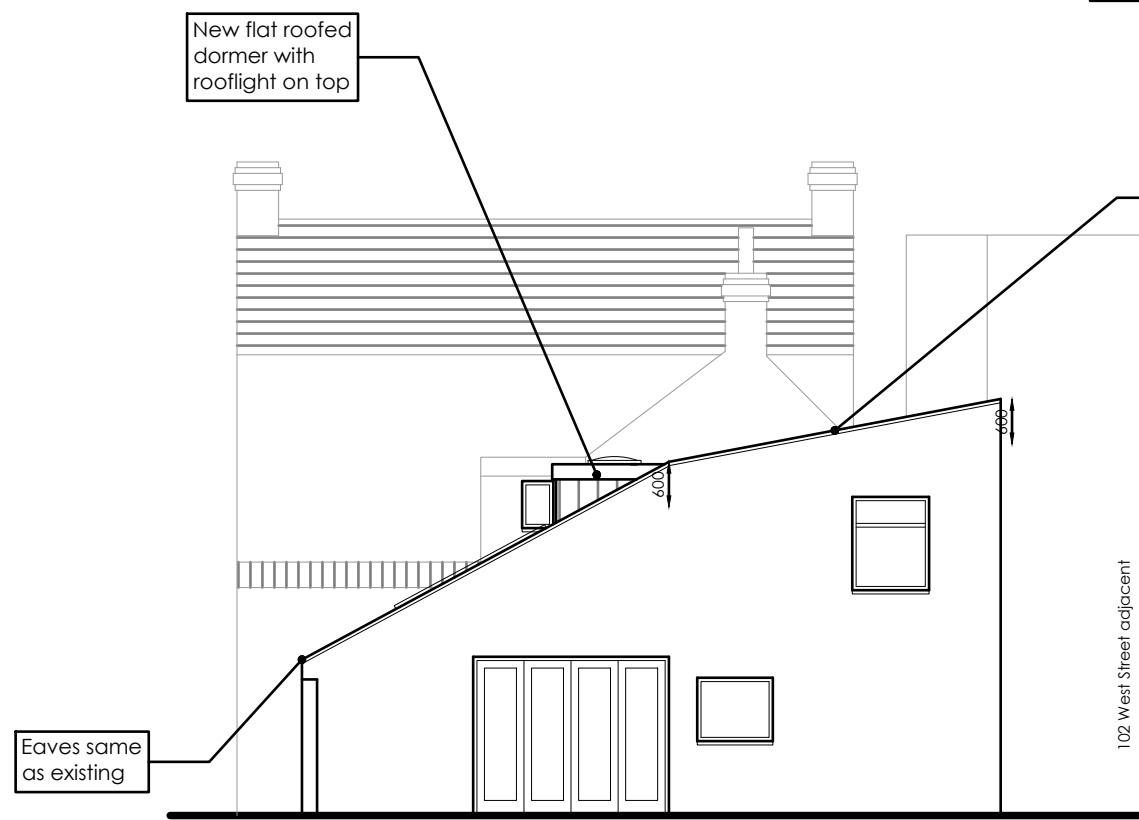

④ Proposed Rear (north) Elevation
Scale 1:100

Replacement roof 4 brick
courses (600mm) higher
than existing and built to
meet current regulations

Revisions:

		61 Cromwell Road Southampton Hampshire, SO15 2JE Tel: 023 8022 2292	
Primmer Olds BAS — Chartered Surveyors —			

Project Title:		100 West St Havant PO9 1LN	
Drawing Title:		Proposed Elevations	

Client	Harry Chung		
Dwg No:	P005583_210	Scale	1:100 @ A3
Drawn	AW	Date	Jan 2022

All dimensions are in millimeters and are to be checked on site. Contact Primmer Olds BAS with any queries and to report any discrepancies.			
--	--	--	--