


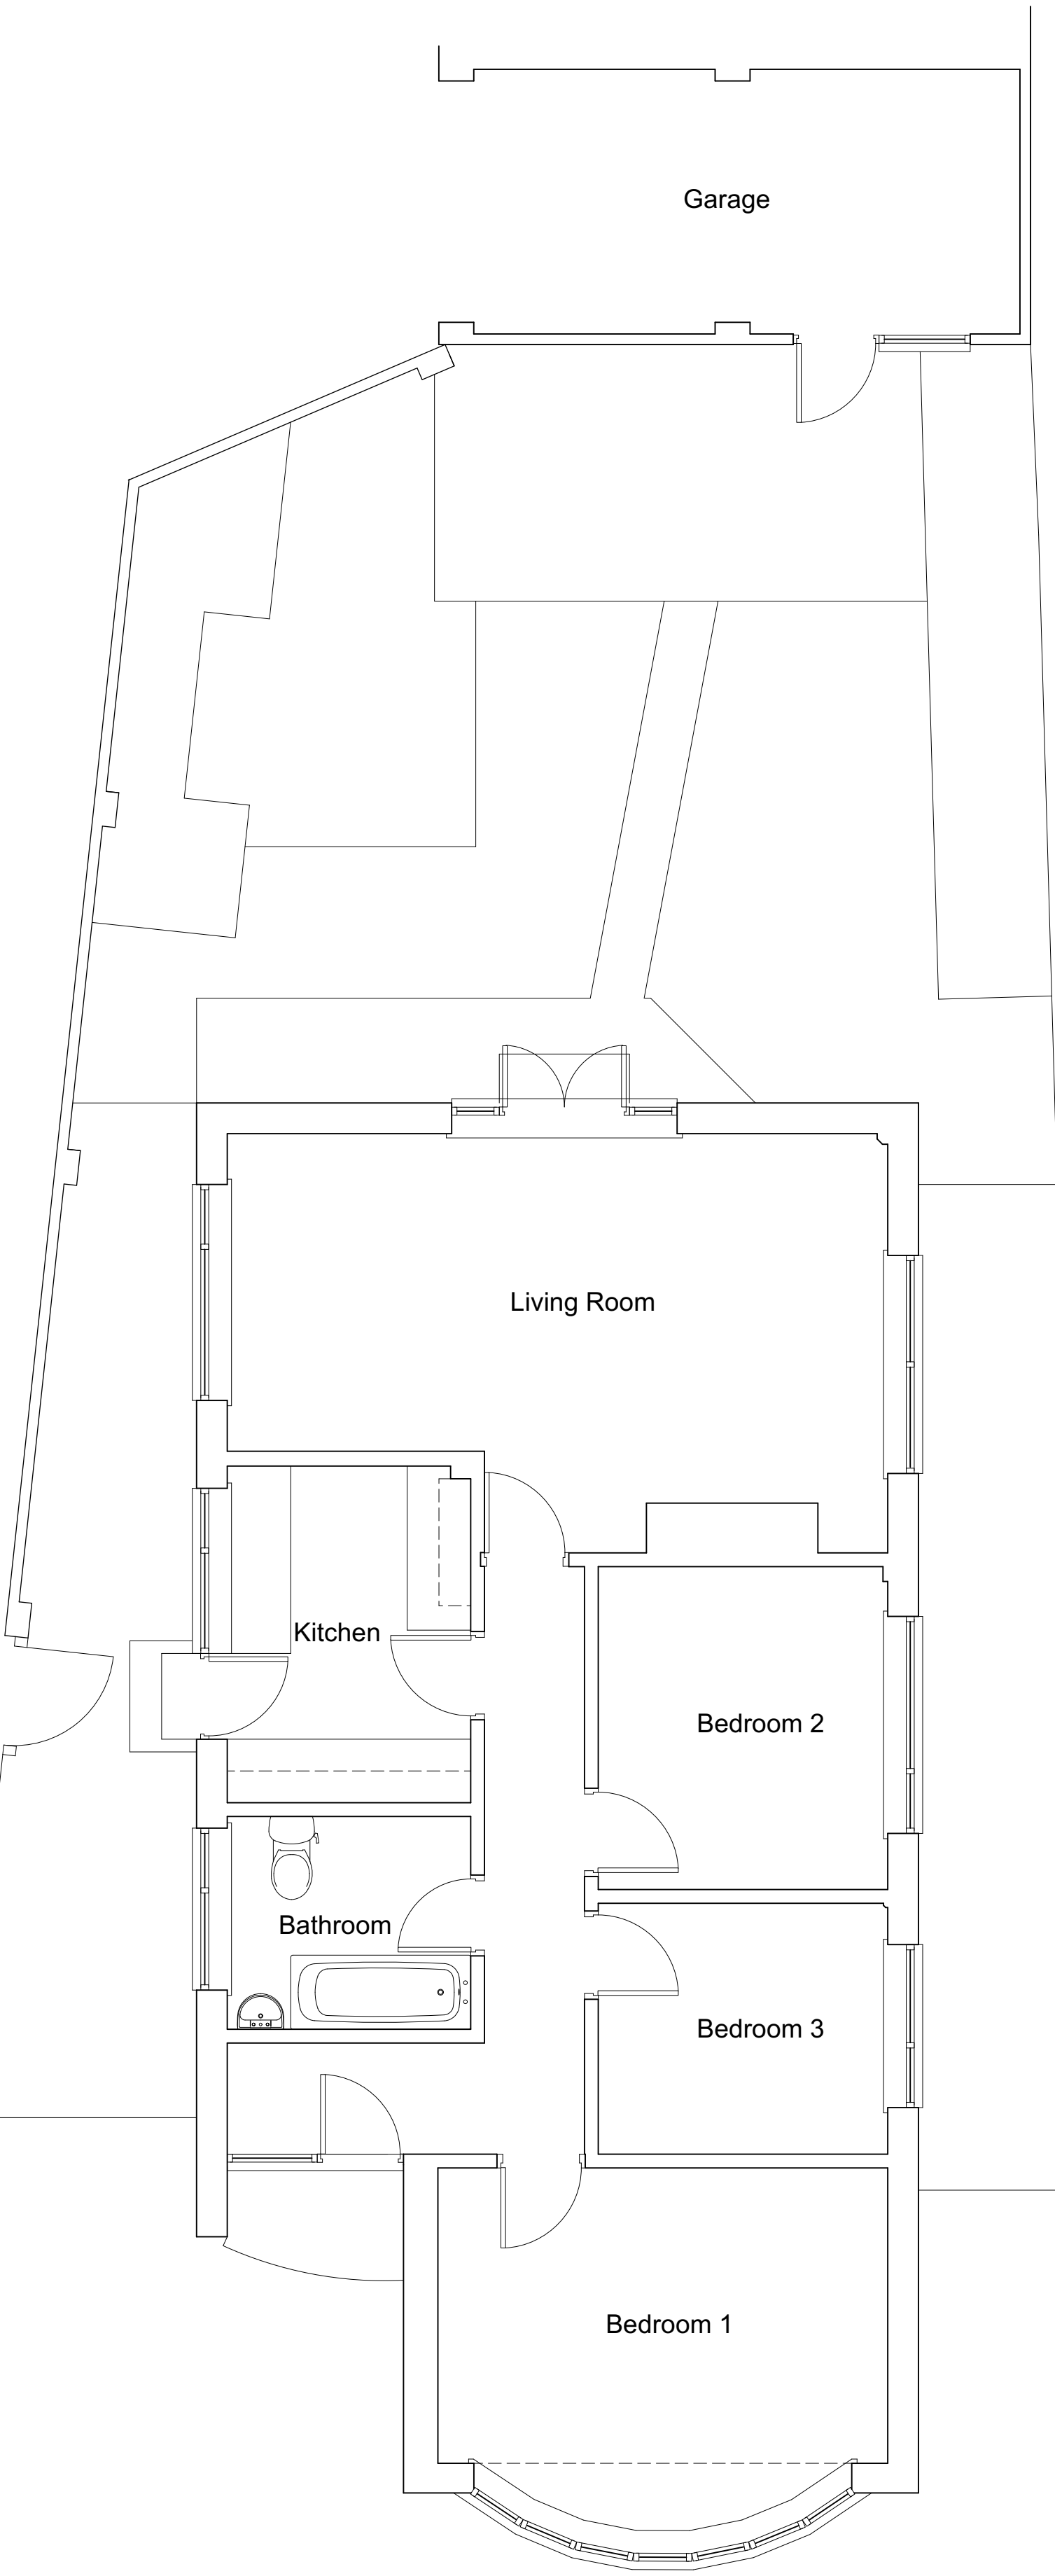


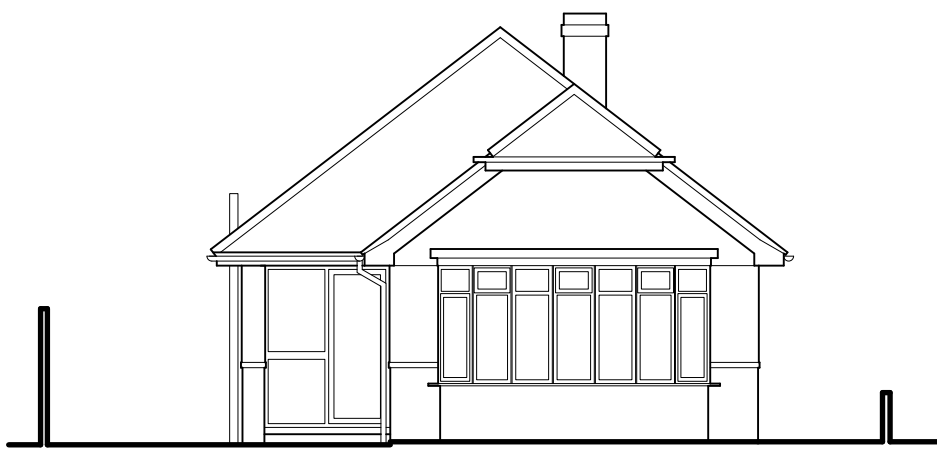


GROUND FLOOR PLAN: as existing
1:50

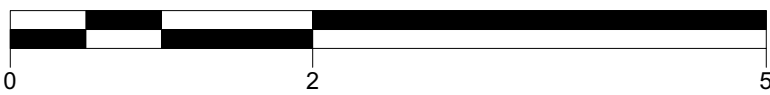


FRONT (South) ELEVATION: as existing
1:100

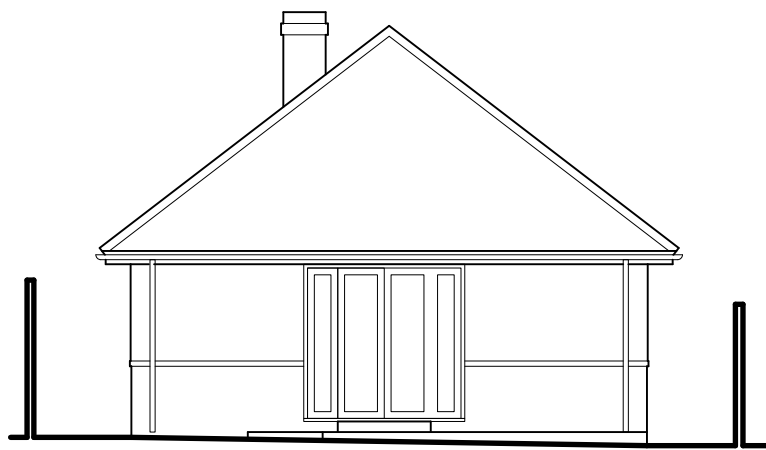

REAR (North) ELEVATION: as existing
1:100

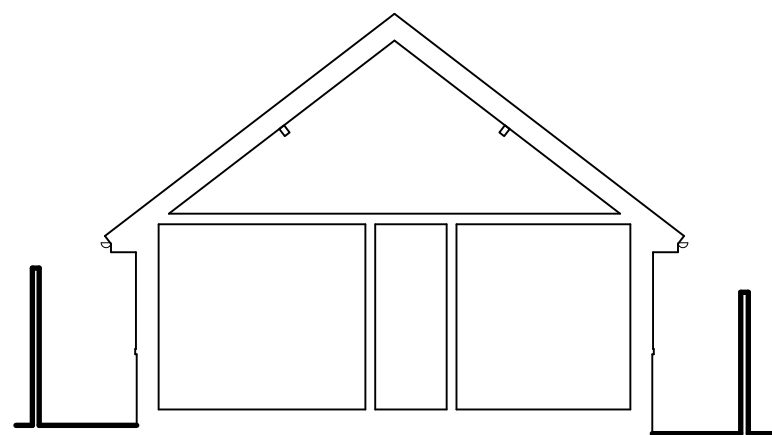


TYPICAL SECTION: as existing
1:100

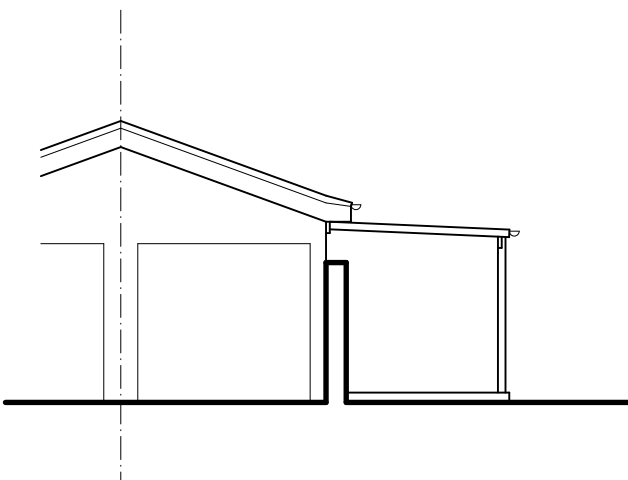


GARAGE (West) ELEVATION: as existing
1:100



SIDE (West) ELEVATION: as existing
1:100

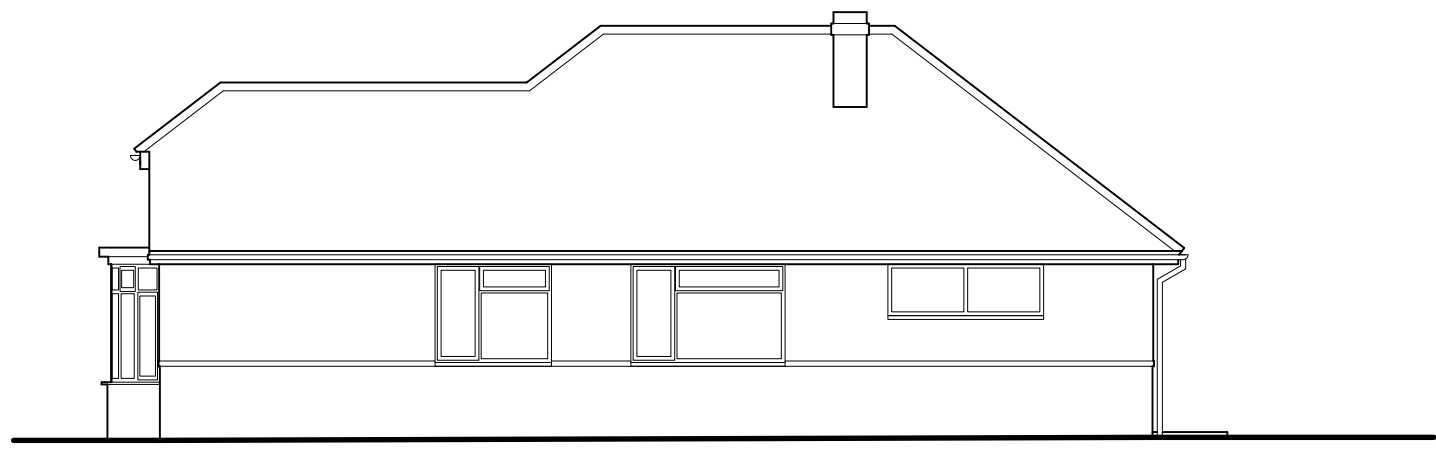


SIDE (East) ELEVATION: as existing
1:100

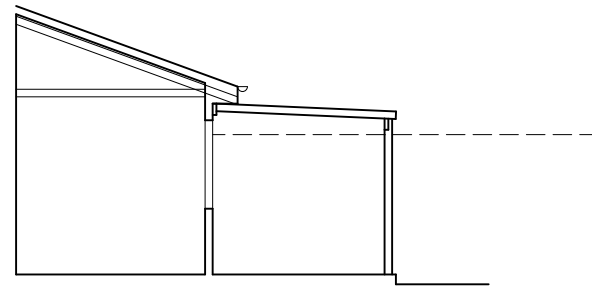

GARAGE SECTION: as existing
1:100



GARAGE (South) ELEVATION: as existing
1:100

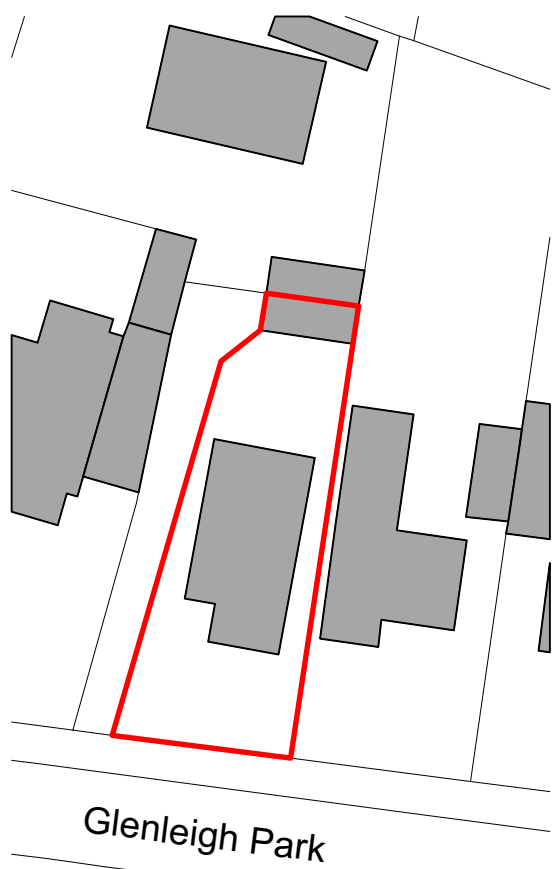

BLOCK PLAN:
1:500



SITE LOCATION PLAN
1:1250

