


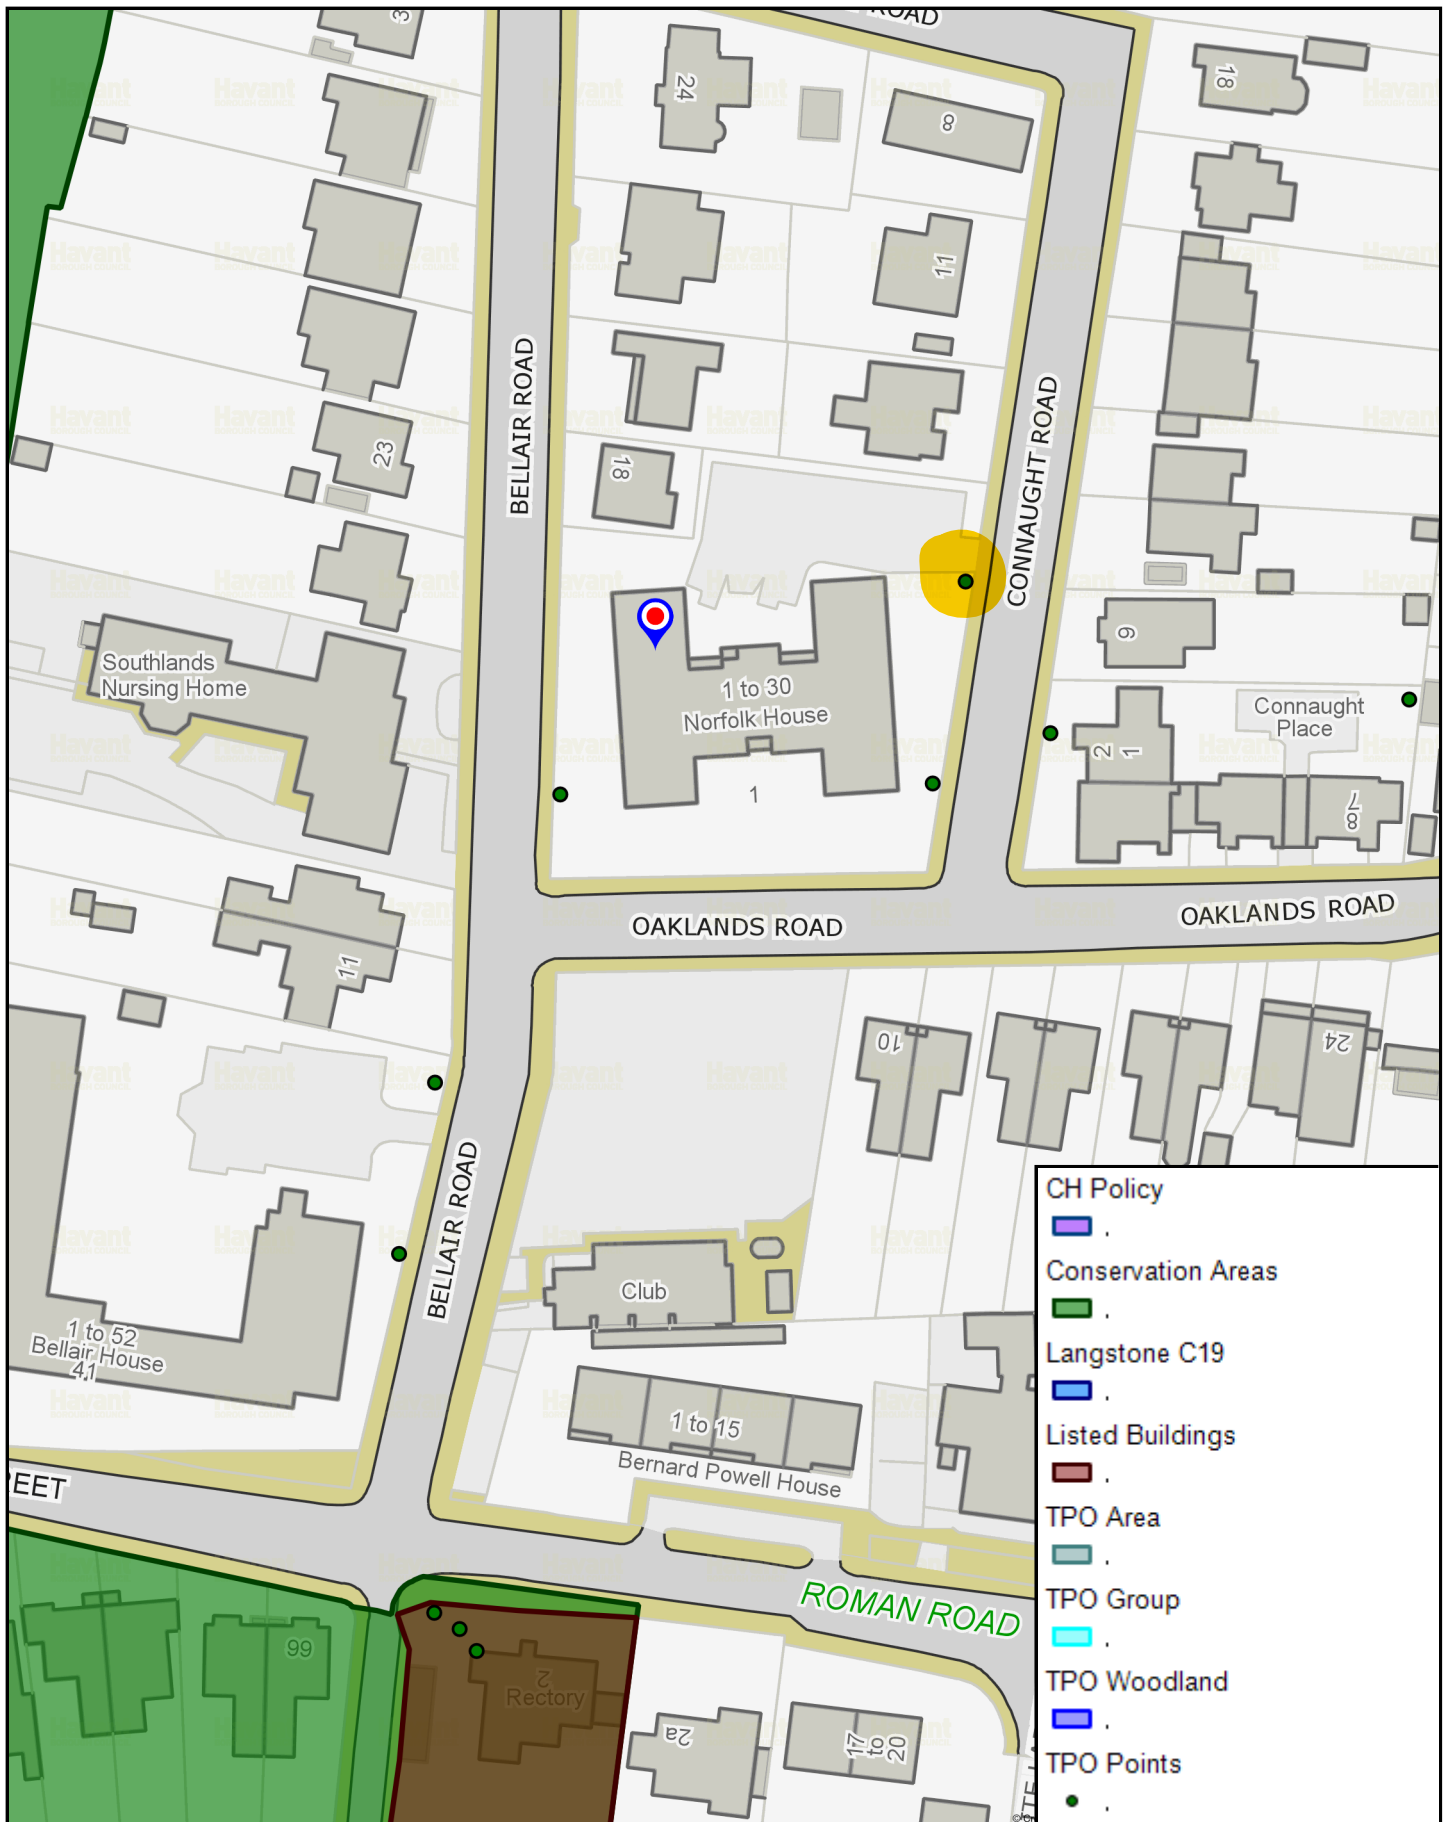

Flat 1, 1 Oaklands Road, Havant, PO9 2RD

Havant
BOROUGH COUNCIL

N Scale: 1:1000

Printed on: 2022-01-14 14:57:37

© Havant Borough Council - OS Licence 100019217