


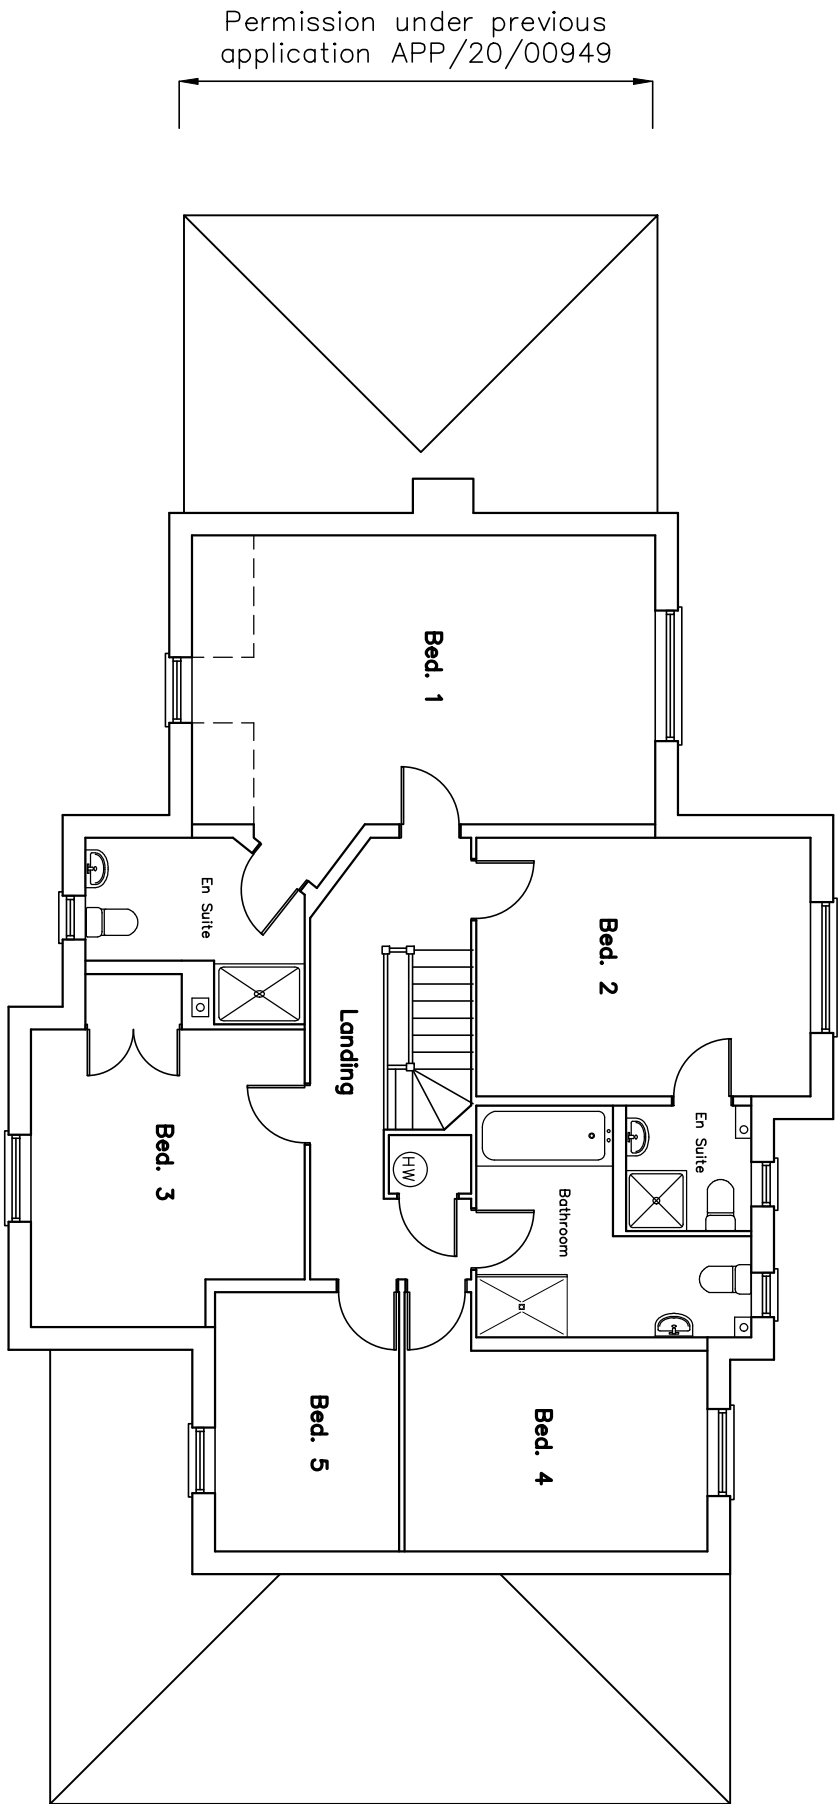

EXISTING FIRST FLOOR PLAN

Revisions

- a) Note/Date/Initial
- b)
- c)
- d)



22 Spinnaker Grange,
Hayling Island,
PO11 0SJ

Scale A1=1:50, A3=1:100
Drawn JGF
Date 02/09/2021

20068-2110