


Front Elevation
Facing South:



Side Elevation Facing
East

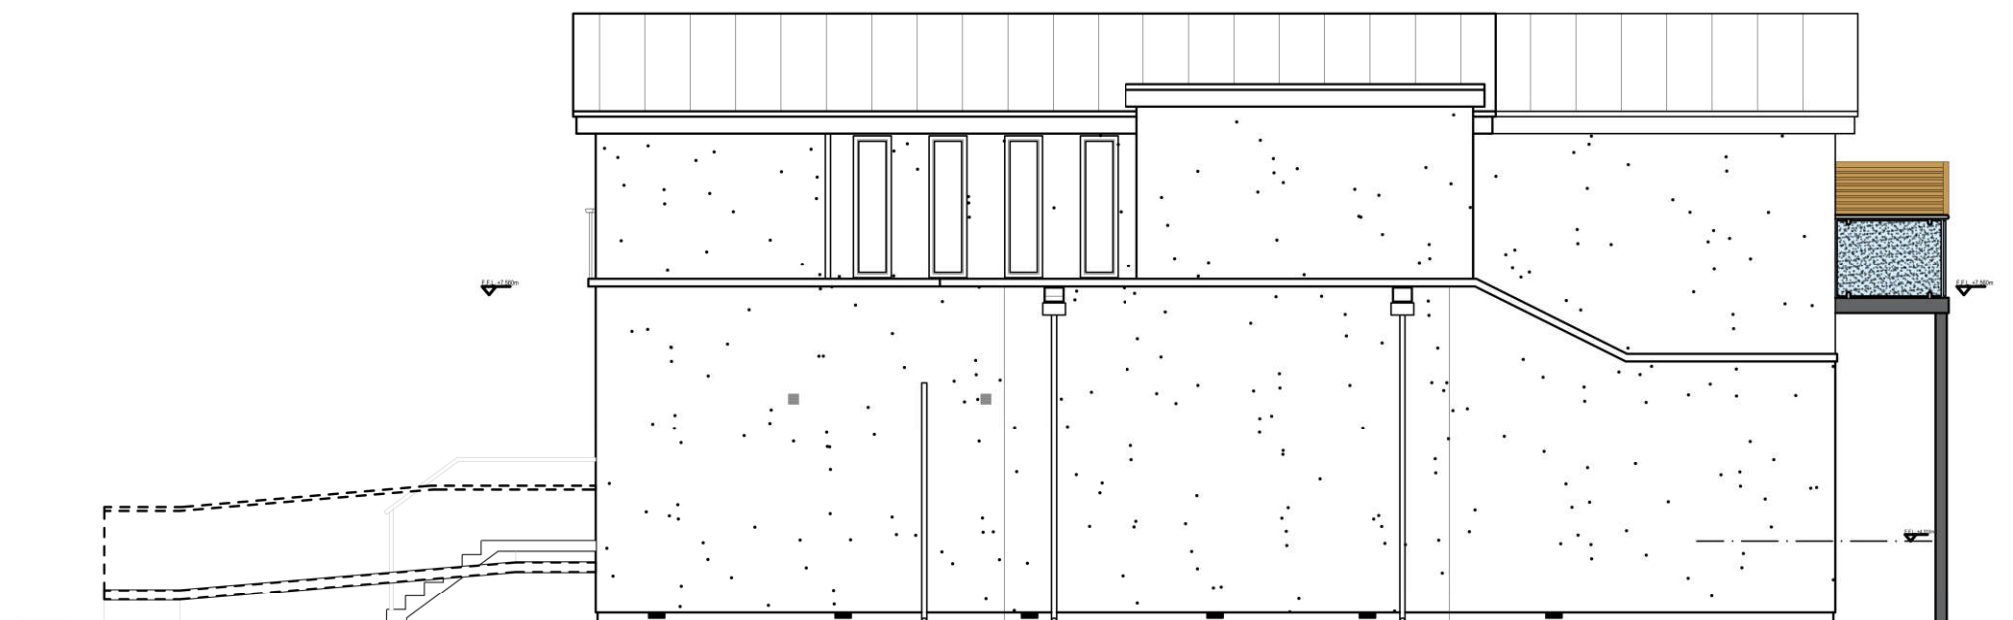

Rear Elevation Facing
North



EXISTING ELEVATIONS

Spindrift,
Ferry Road,
Hayling Island,
PO11 0DG

CAD

Critchley Architecture And Design Ltd.
Contact: 02392 474 919 | info@cad.online
The Old Brewery, 15E South Street, Havant, PO9 1BU


Revisions

- a)
- b)
- c)
- d)

Scale A1=1:25, A3=1:50
Drawn PWP/SAR/JGF
Date 12/05/2022

18105-310⁰

Side Elevation Facing
West

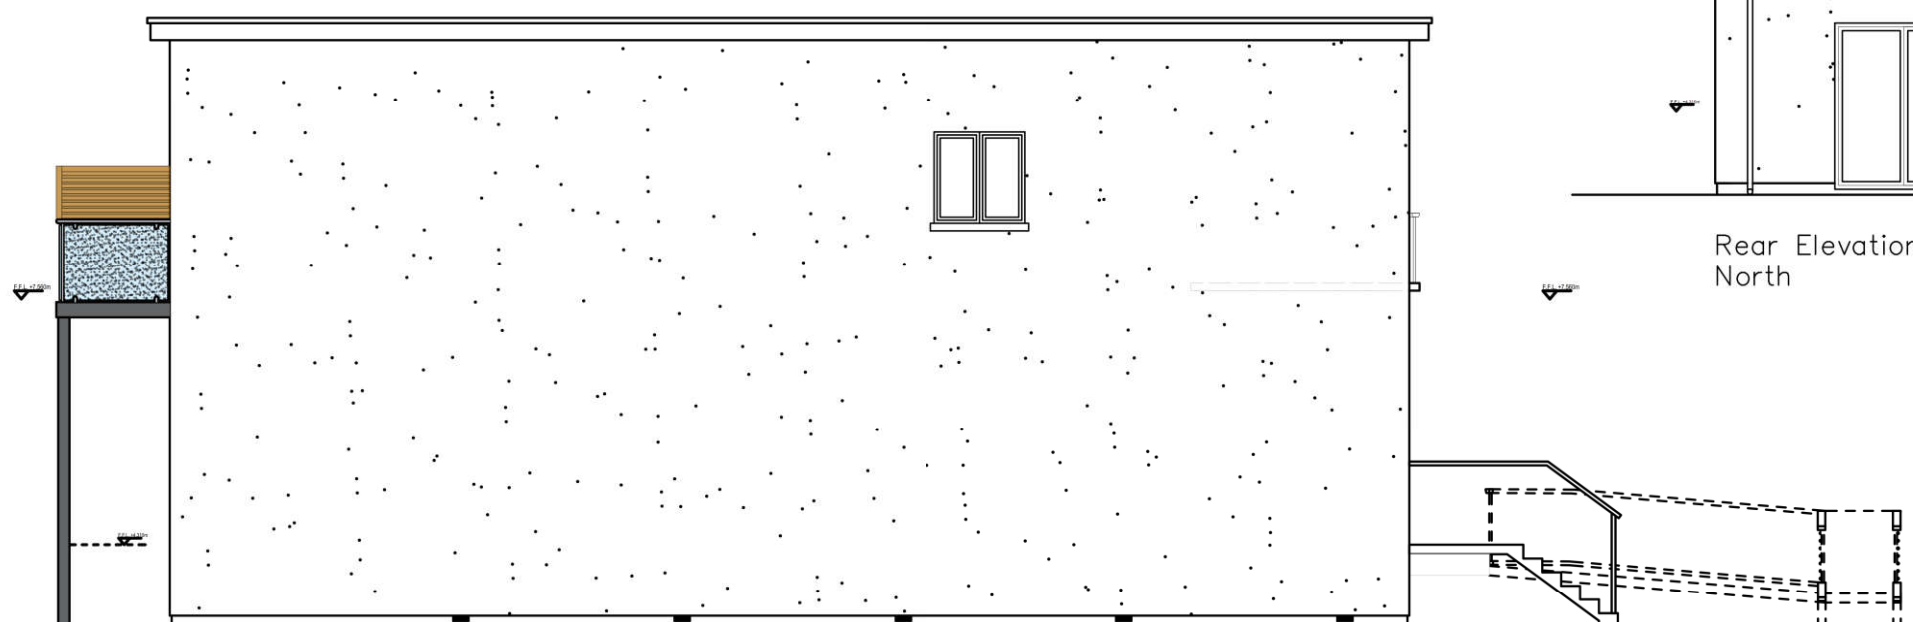

10m

20m

30m

40m