Site Boundary

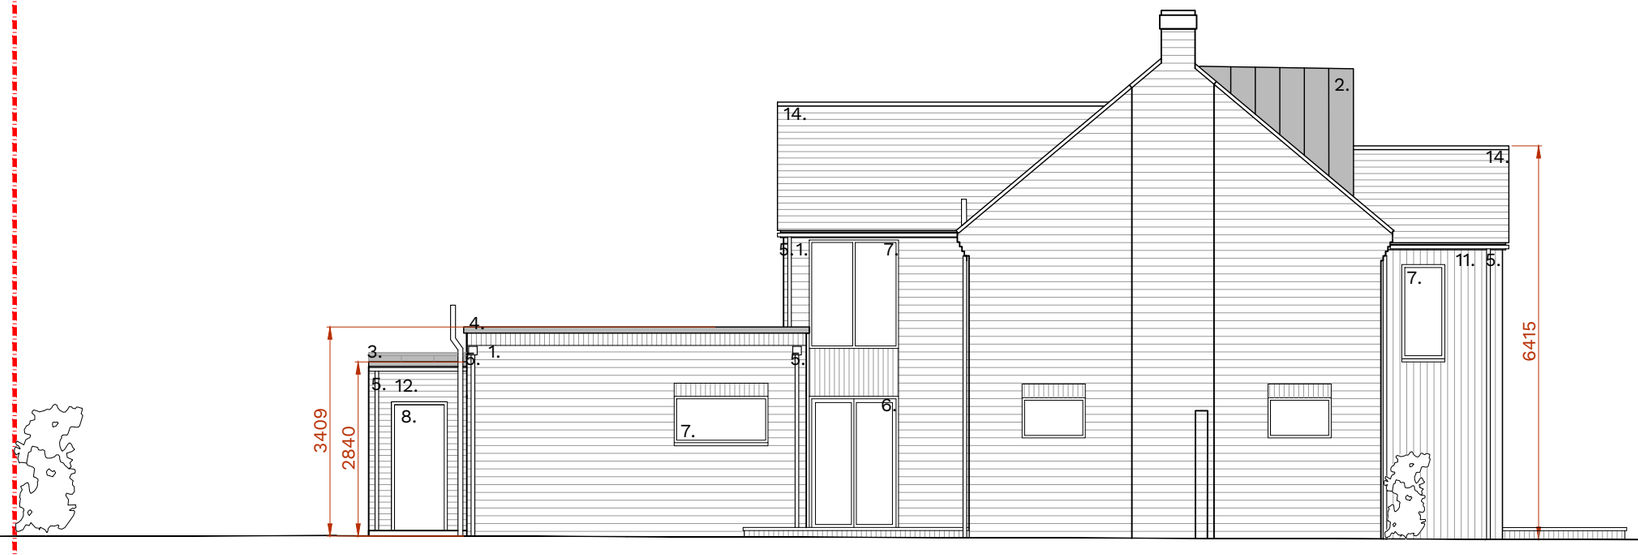


Material Specification:

1. Brick wall to match existing
2. Zinc cladding
3. Zinc standing seam roof
4. Zinc parapet coping
5. Dark grey rainwater goods
6. Dark grey powder coated aluminium framed double glazed doors
7. Dark grey powder coated aluminium framed double glazed windows
8. Dark grey powder coated aluminium door
9. Dark grey powder coated aluminium framed double glazed rooflights
10. Dark grey aluminium garage door
11. Vertical timber cladding
12. Horizontal grey cement board cladding
13. Zinc bargeboard
14. Clay roof tiles to match existing
15. Zinc canopy
16. Frameless glass juliet balcony

0 1 2 3 4 5m

Notes:

Print drawing at 100% when printing to A3 paper - do not print to fit.
Do not scale from this drawing.
All discrepancies must be reported to the Architect immediately.
All subcontractors must check dimensions on site before the production of shop drawings for the approval of the Architect.
All dimensions in millimetres.

| Rev | Date | Description |
|---|---|---|

Project Details

15 Beacon Square

Emsworth, PO10 7HU

Drawing Details

Proposed West Elevation

PLANNING ISSUE

| Drawing No. | Date |
|---|---|
| C0216-P212 | November 2021 |
| **Scale** | **Revision** |
| ISSUED 1:100 @ A3 | - |

50.8 ARCHITECTURE + INTERIORS

info@fiftypointeight.co.uk 07775786502