


PRODUCTS & MATERIALS

Dunsbury Park Elevation Materials

Document Prepared for:

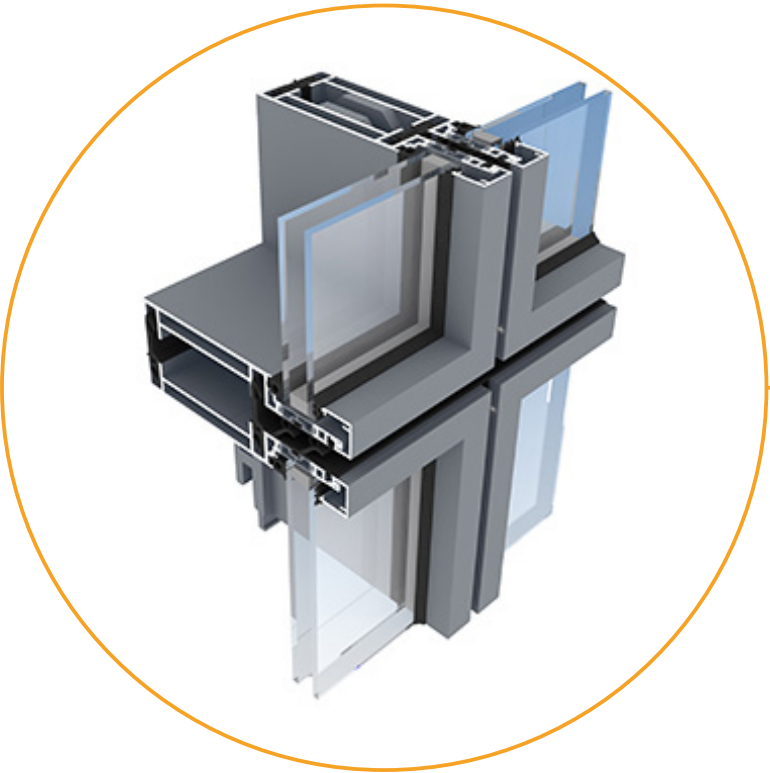

Office Anthracite Curtain Walling, Windows & Doors

Whilst the dark aluminum curtain walling, windows and doors will provide a contemporary appearance, these elements help to enable good amounts of natural lighting within the office.

Kawneer AA265 Unitised Curtain Wall

Thermally broken polyester powder coated aluminium windows

Finish: Polyester Powder Coating

Glazing: Grey Tinted

Frame Colour: Anthracite [RAL 7016]

Curtain Walling to be Kawneer AA265 or of an approved product of similar quality and specification designated by the contractor.

Assa Abloy Steel Personnel door

Finish: Polyester Powder Coated

Colour: White [RAL 7003]



Kawneer AA720 Series Glazing

Thermally broken polyester powder coated aluminium windows

Finish: Polyester Powder Coating

Glazing: Grey Tinted

Frame Colour: Anthracite [RAL 7016]

Glazing to be Kawneer AA720 or of an approved product of similar quality and specification designated by the contractor.

Bris Soleil

Aluminium fin system to be specified by window manufacturer



Bat Boxes

To be installed on the specified elevation at height of 5.0m or higher.



Quantity: Building Specific



Bird Boxes

House Sparrow terraced nest box to be installed on the specified elevation at a height of 3m or higher.

Quantity: Building Specific

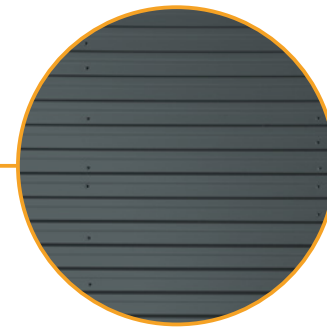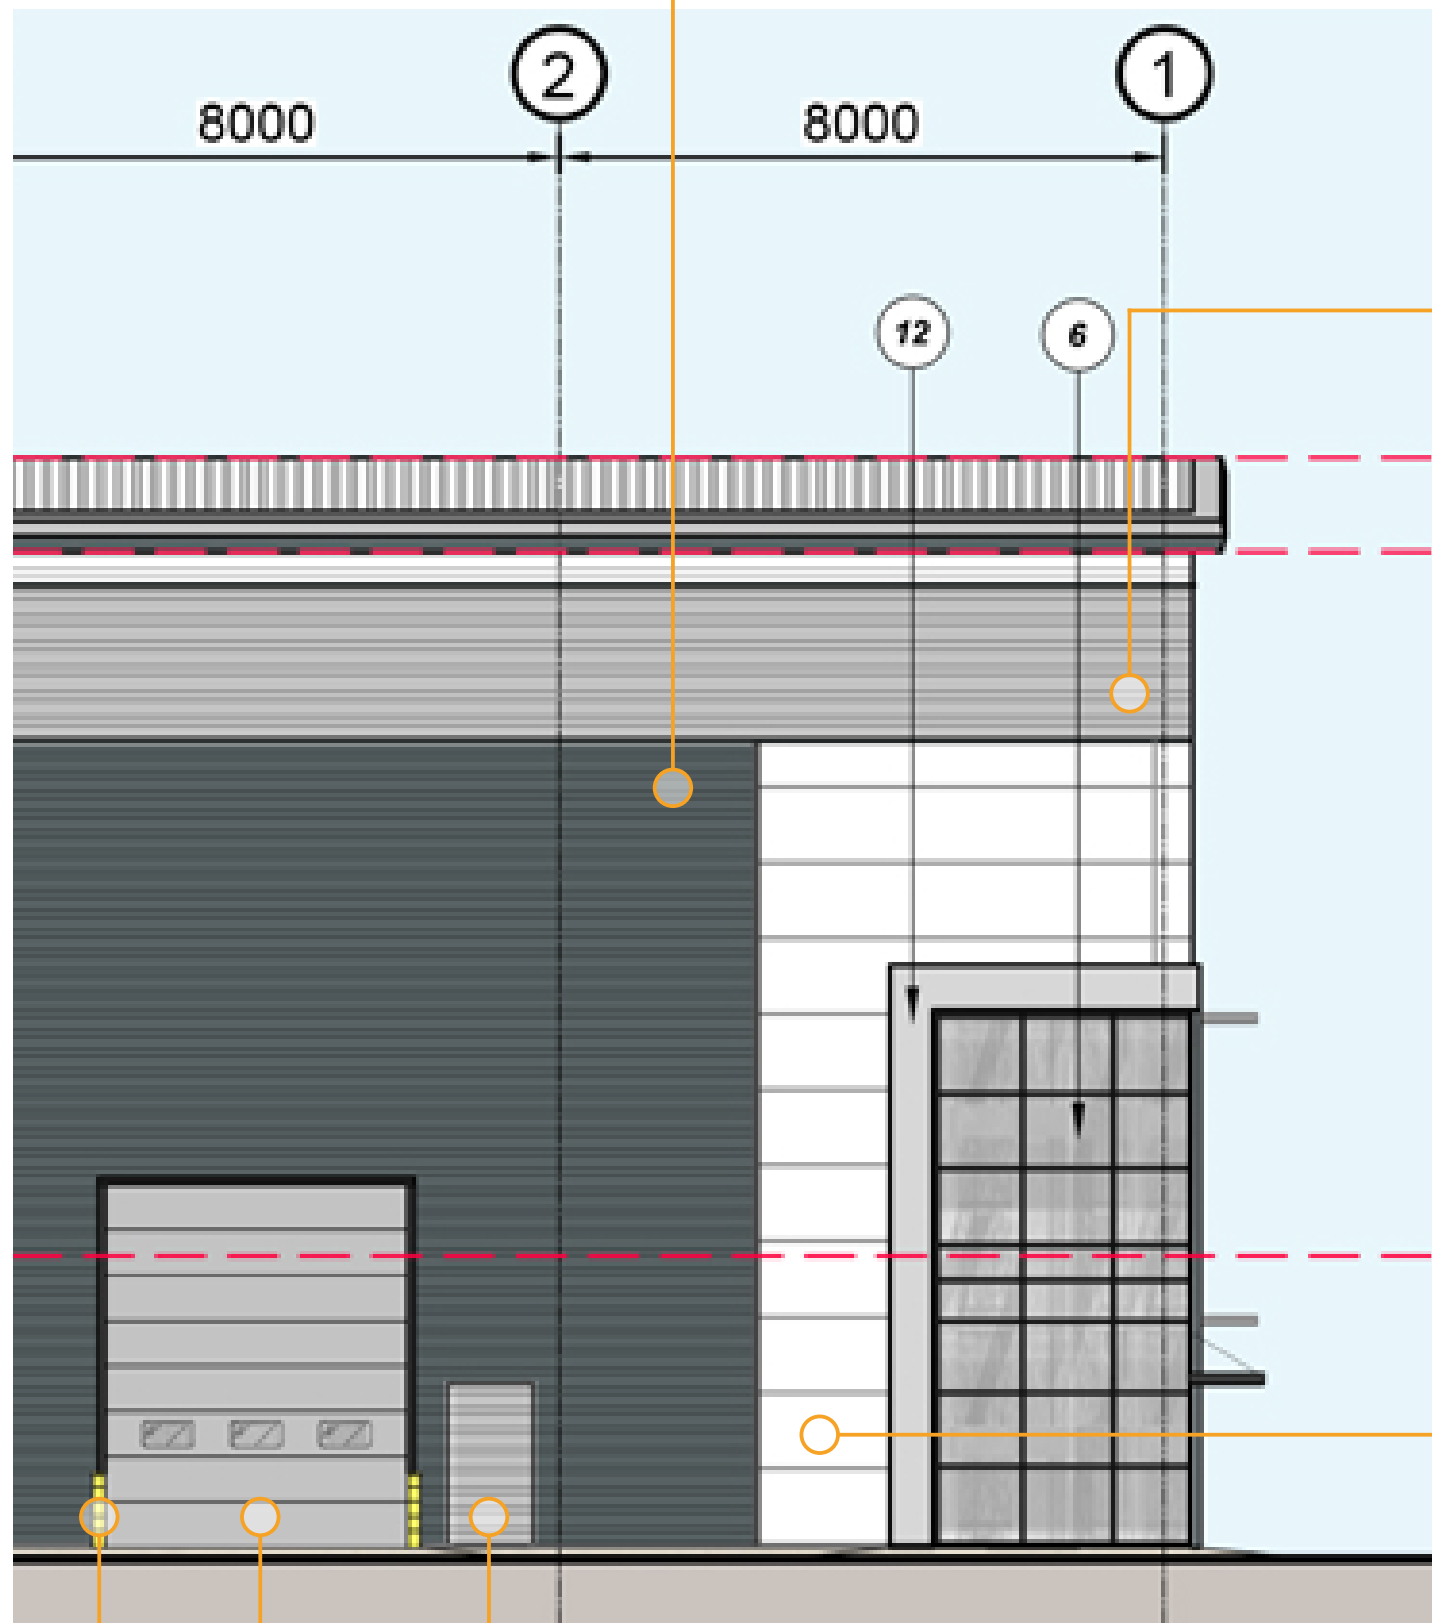


Horizontally Laid Profiled Cladding

Horizontally laid trapezoidal profile metal wall cladding system

Finish: TATA Colourcoat Prisma

Colour: Slate Grey [RAL 7012]

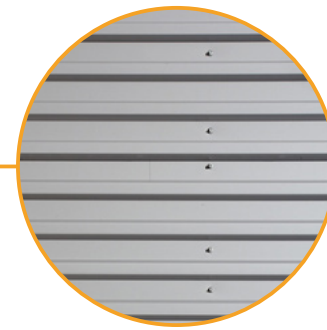



Horizontally Laid Profiled Cladding

Horizontally laid trapezoidal profile metal wall cladding system

Finish: TATA Colourcoat Prisma

Colour: Goosewing Grey [RAL 080 70 05]

Trapezoidal wall profile to be Euroclad aluminium/steel system or of an approved product of similar quality and specification designated by the contractor.

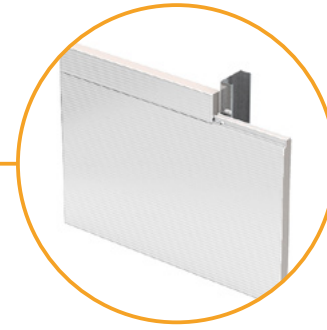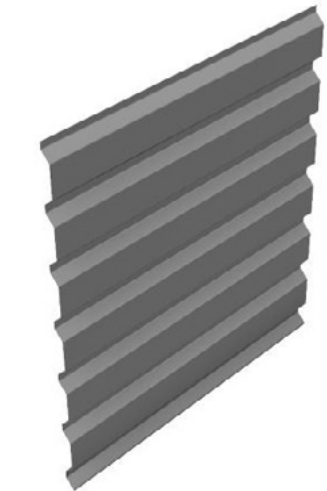


Microrib Composite Cladding Panel

Finish: TATA Colourcoat HPS200 Ultra

(1000/900/600 Module)

Colour: White [RAL 9003] Signature Colours

Composite cladding wall profile to be Kingspan KS Series Microrib panel or of an approved product of similar quality and specification designated by the contractor.

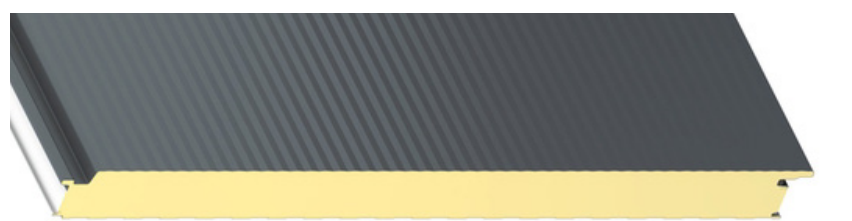

Assa Abloy Steel Personnel door

Finish: Polyester Powder Coated

Colour: Goosewing Grey [RAL 080 70 05]



Stertil Stokvis Thermadoor 640c

Finish: Polyester Powder Coated

Colour: Goosewing Grey [RAL 080 70 05]



Safety Bollard

Finish: Plastic

Colour: 307 Yellow

Safety Bollard to be McCue Flexcore Safety Bollard or of an approved product of similar quality and specification designated by the contractor.

Revision A 17.05.2022

UMC Architects, Newark Beacon Innovation Centre,

Cafferata Way, Newark, Nottinghamshire NG24 2TN

t. +44 (0)1636 653027

f. +44 (0)1636 653010

e. info@umcarchitects.com

www.umcarchitects.com