

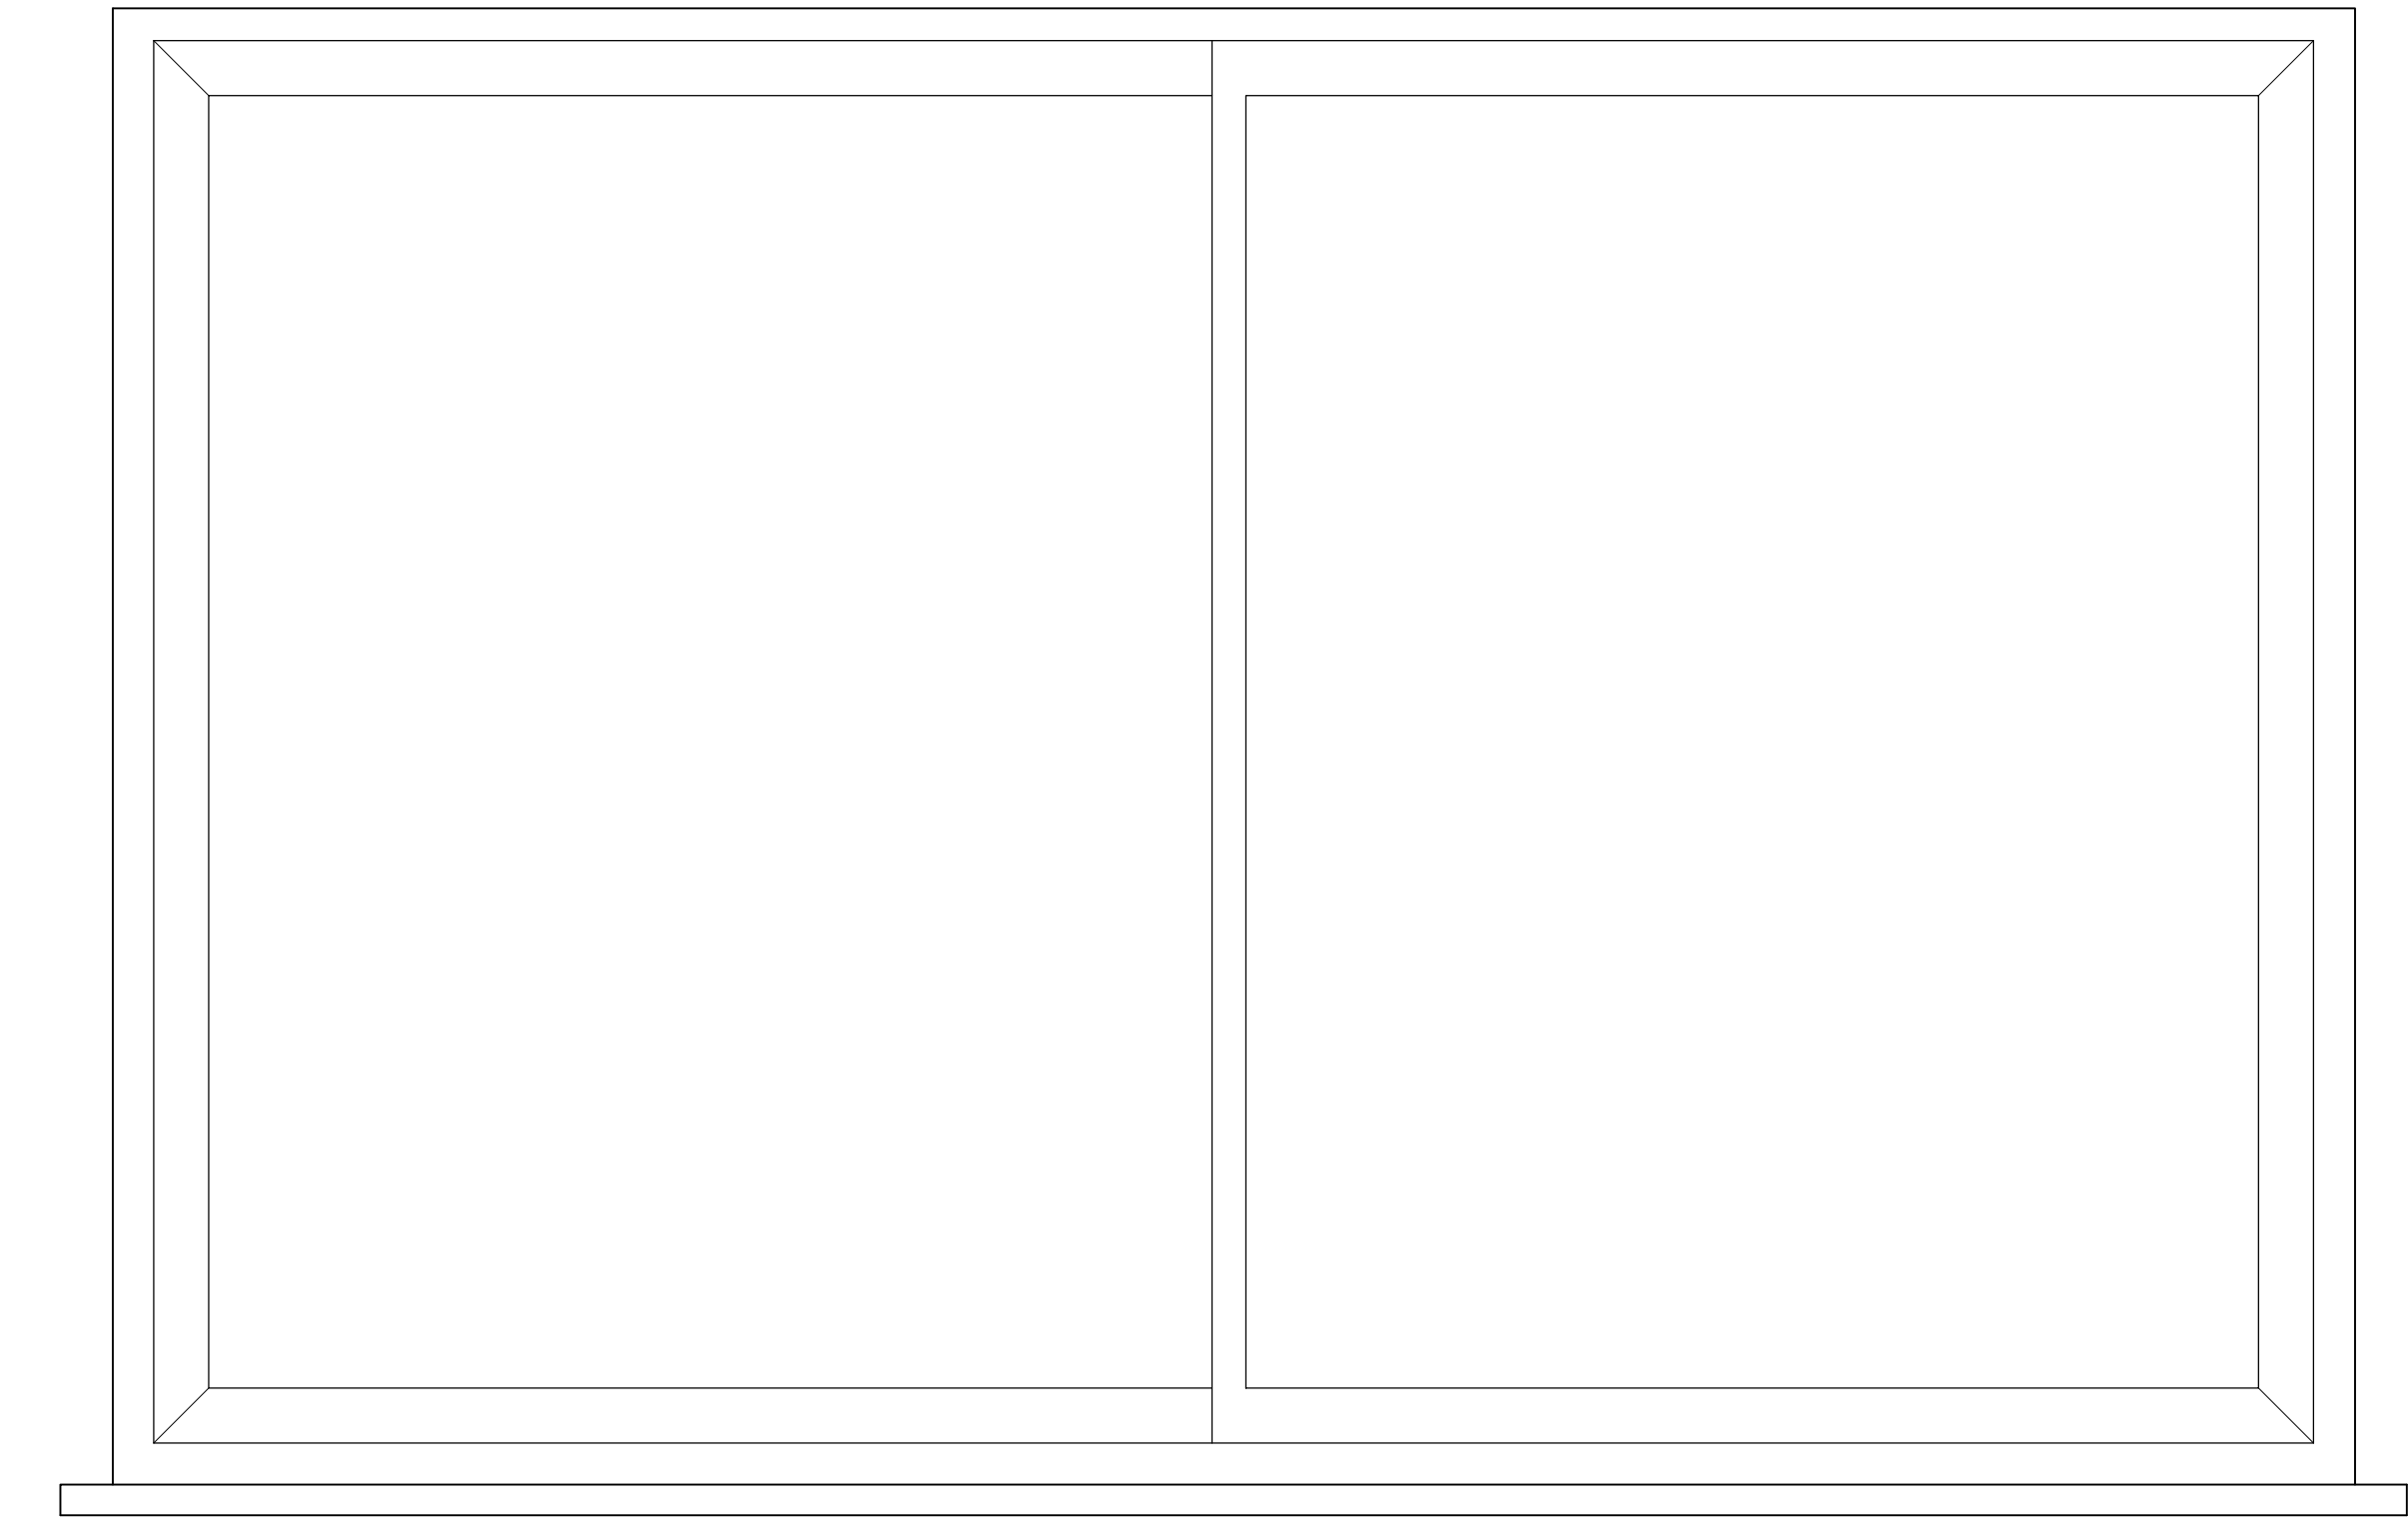
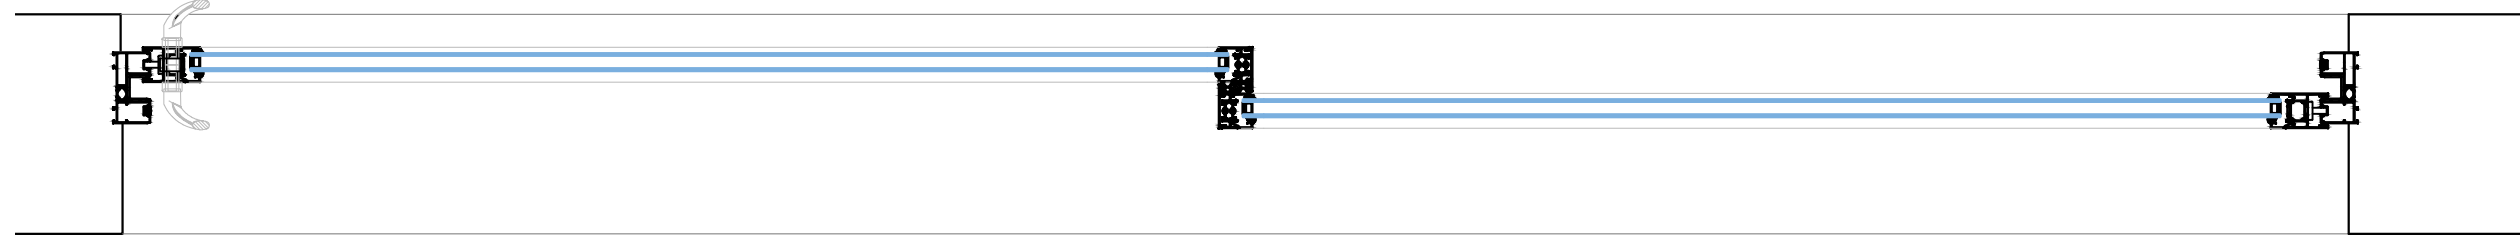



DOLPHIN COTTAGE
PROPOSED

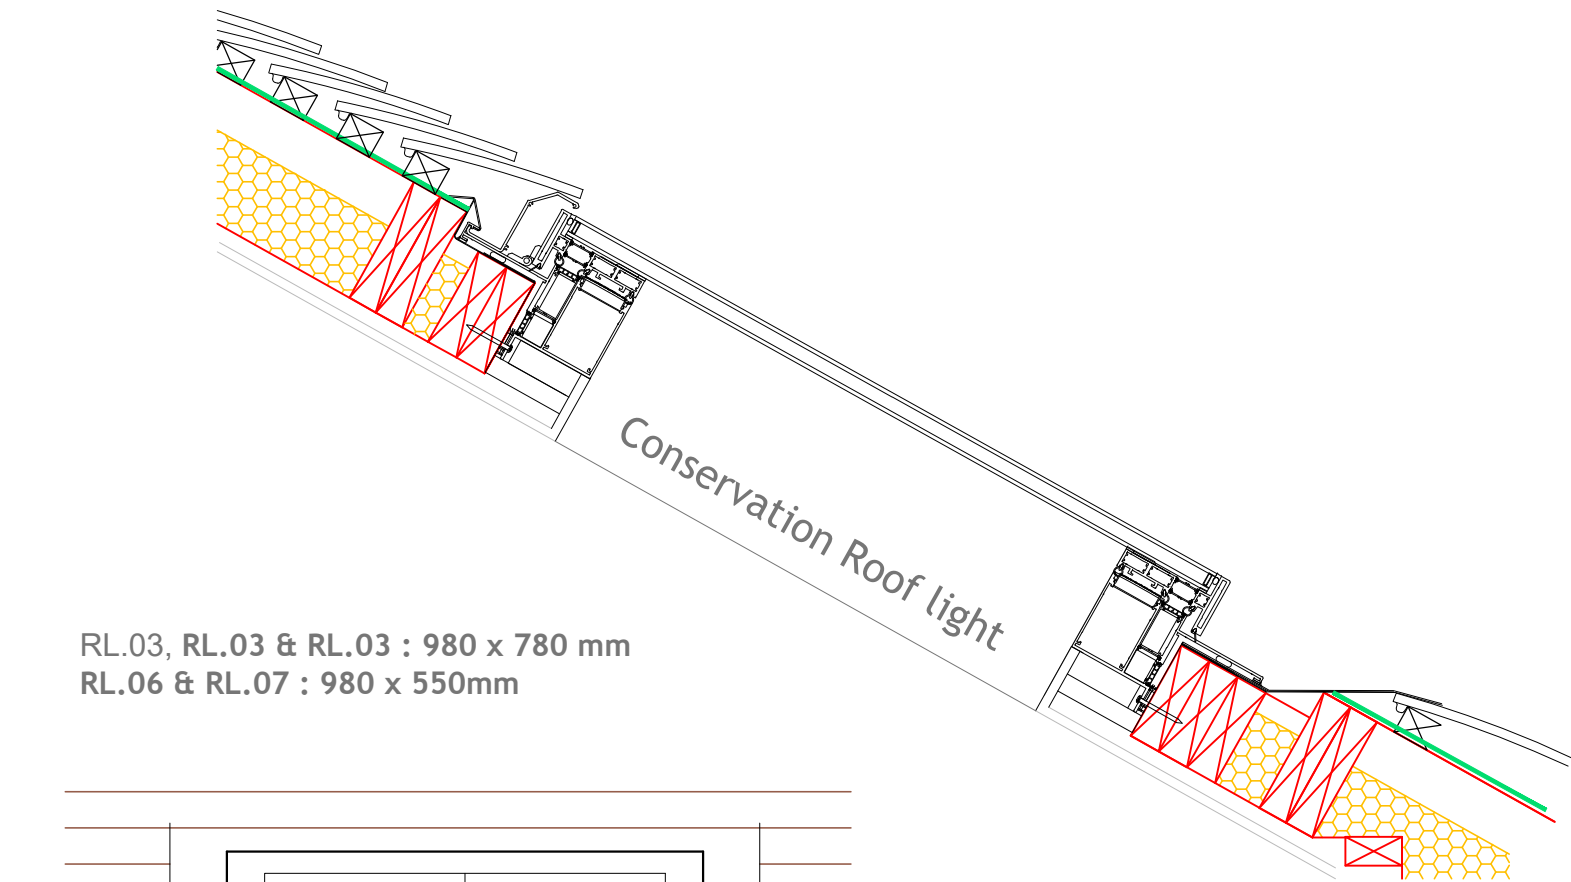


DOOR DETAILS D.09 & D.10
@1:10

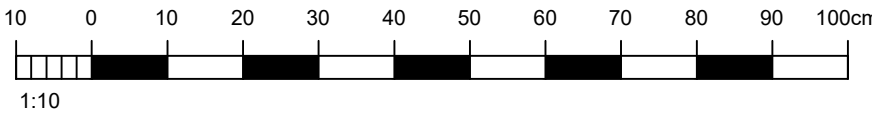




RL.03, RL.03 & RL.03 : 980 x 780 mm
RL.06 & RL.07 : 980 x 550mm

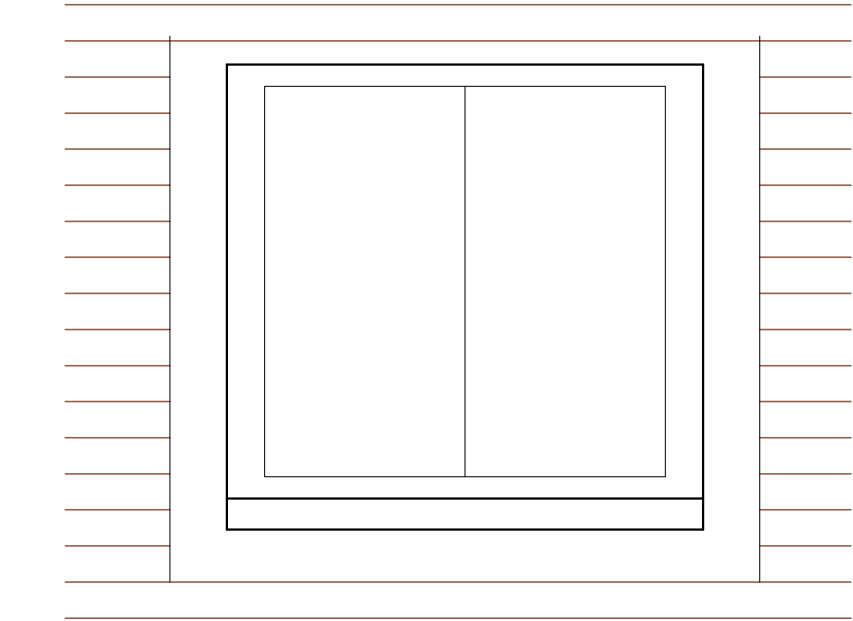


ROOF LIGHT DETAILS RL.03,
RL.04, RL.05, RL.06 & RL.07
@1:10

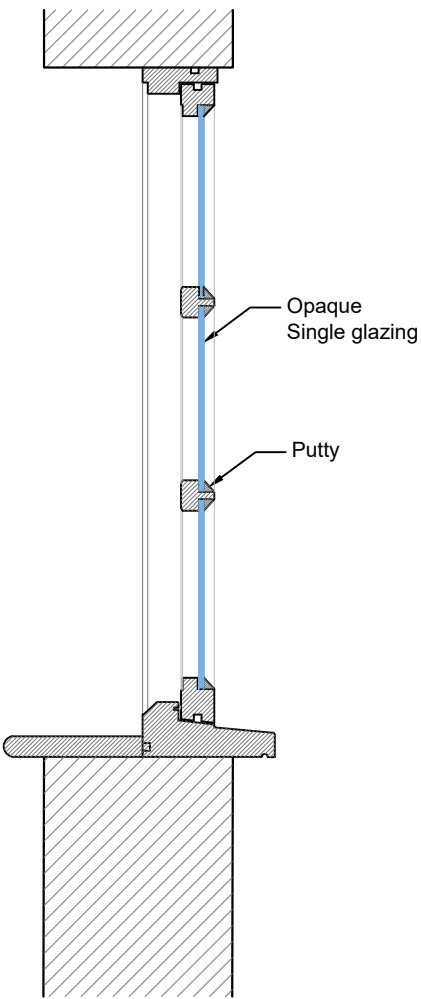




WINDOW DETAILS W.09
@1:10

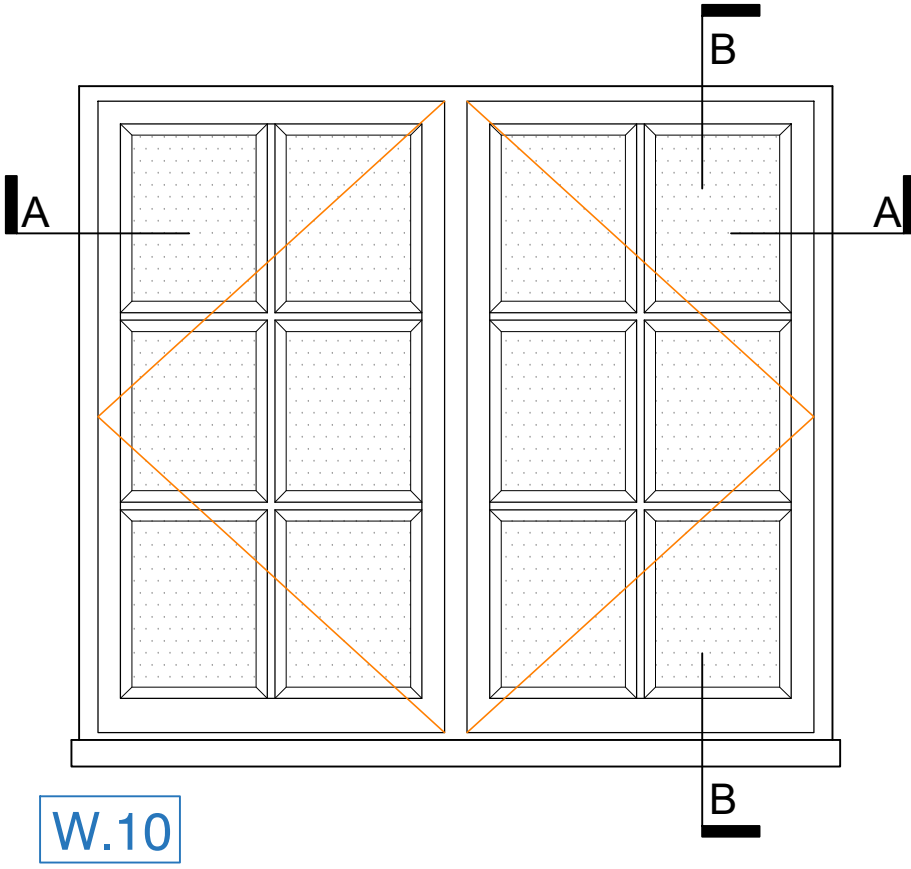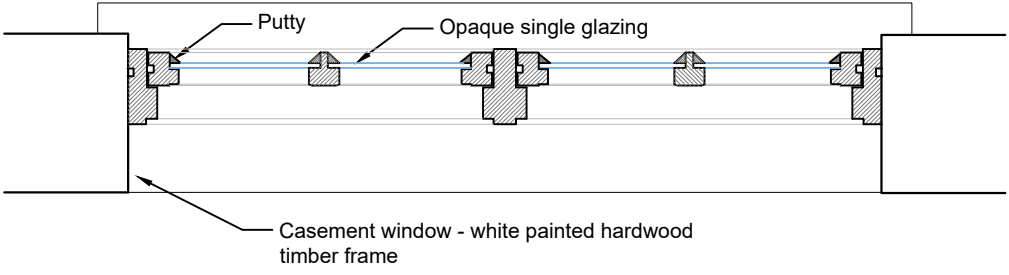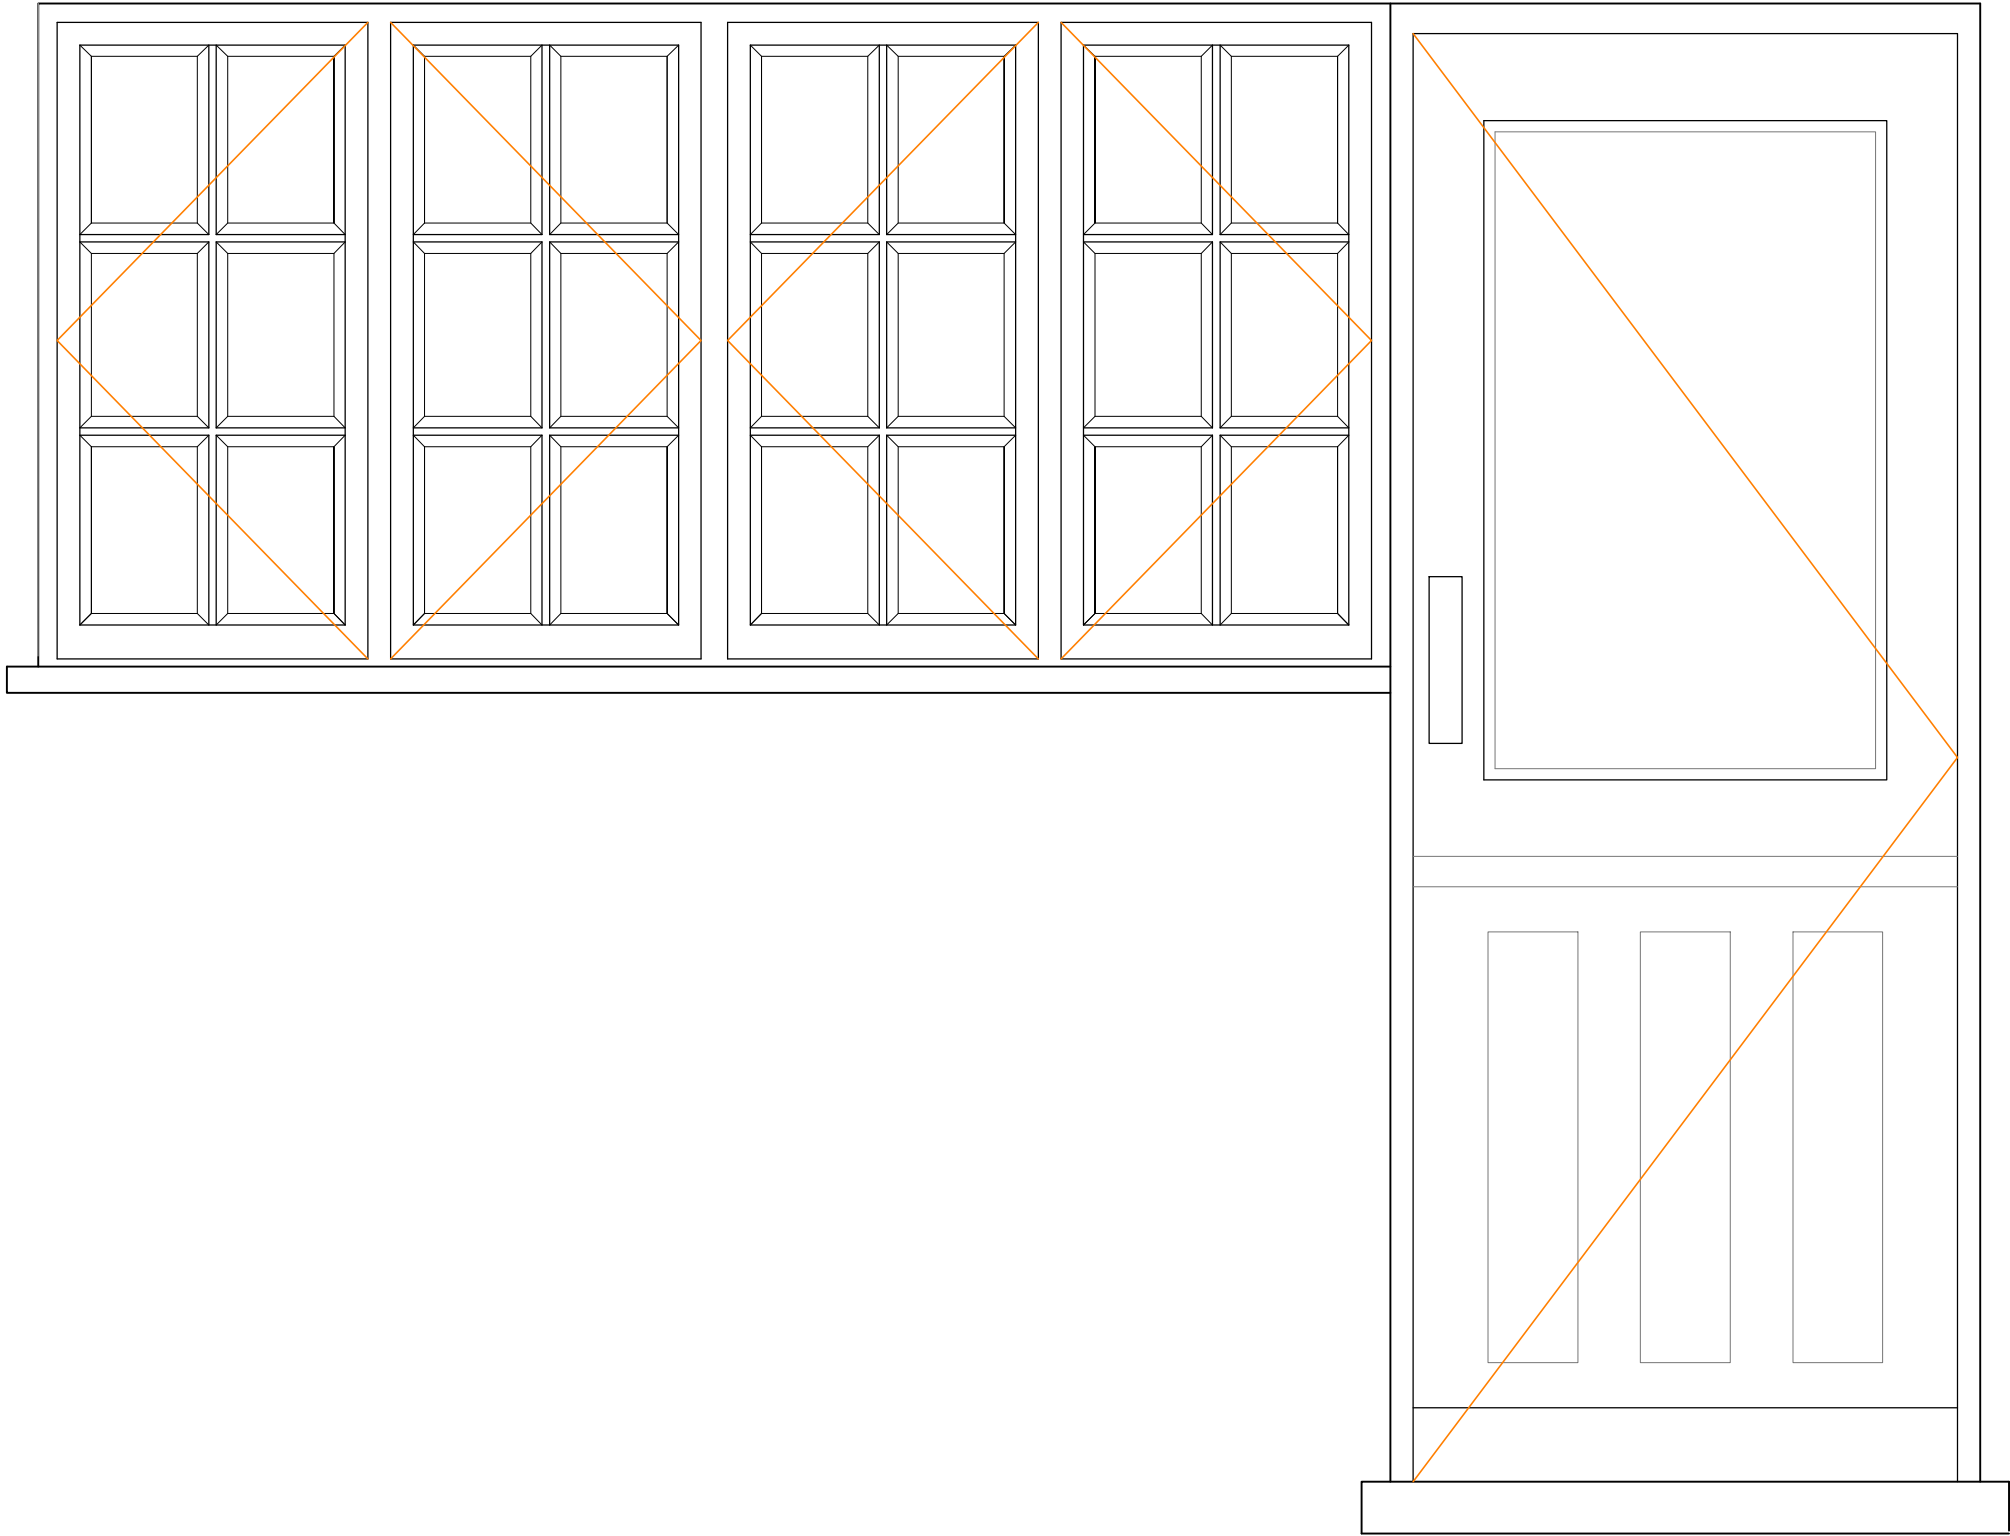

WINDOW DETAILS W.10
@1:10

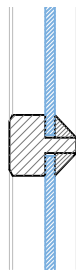

GLAZING BAR
@1:5

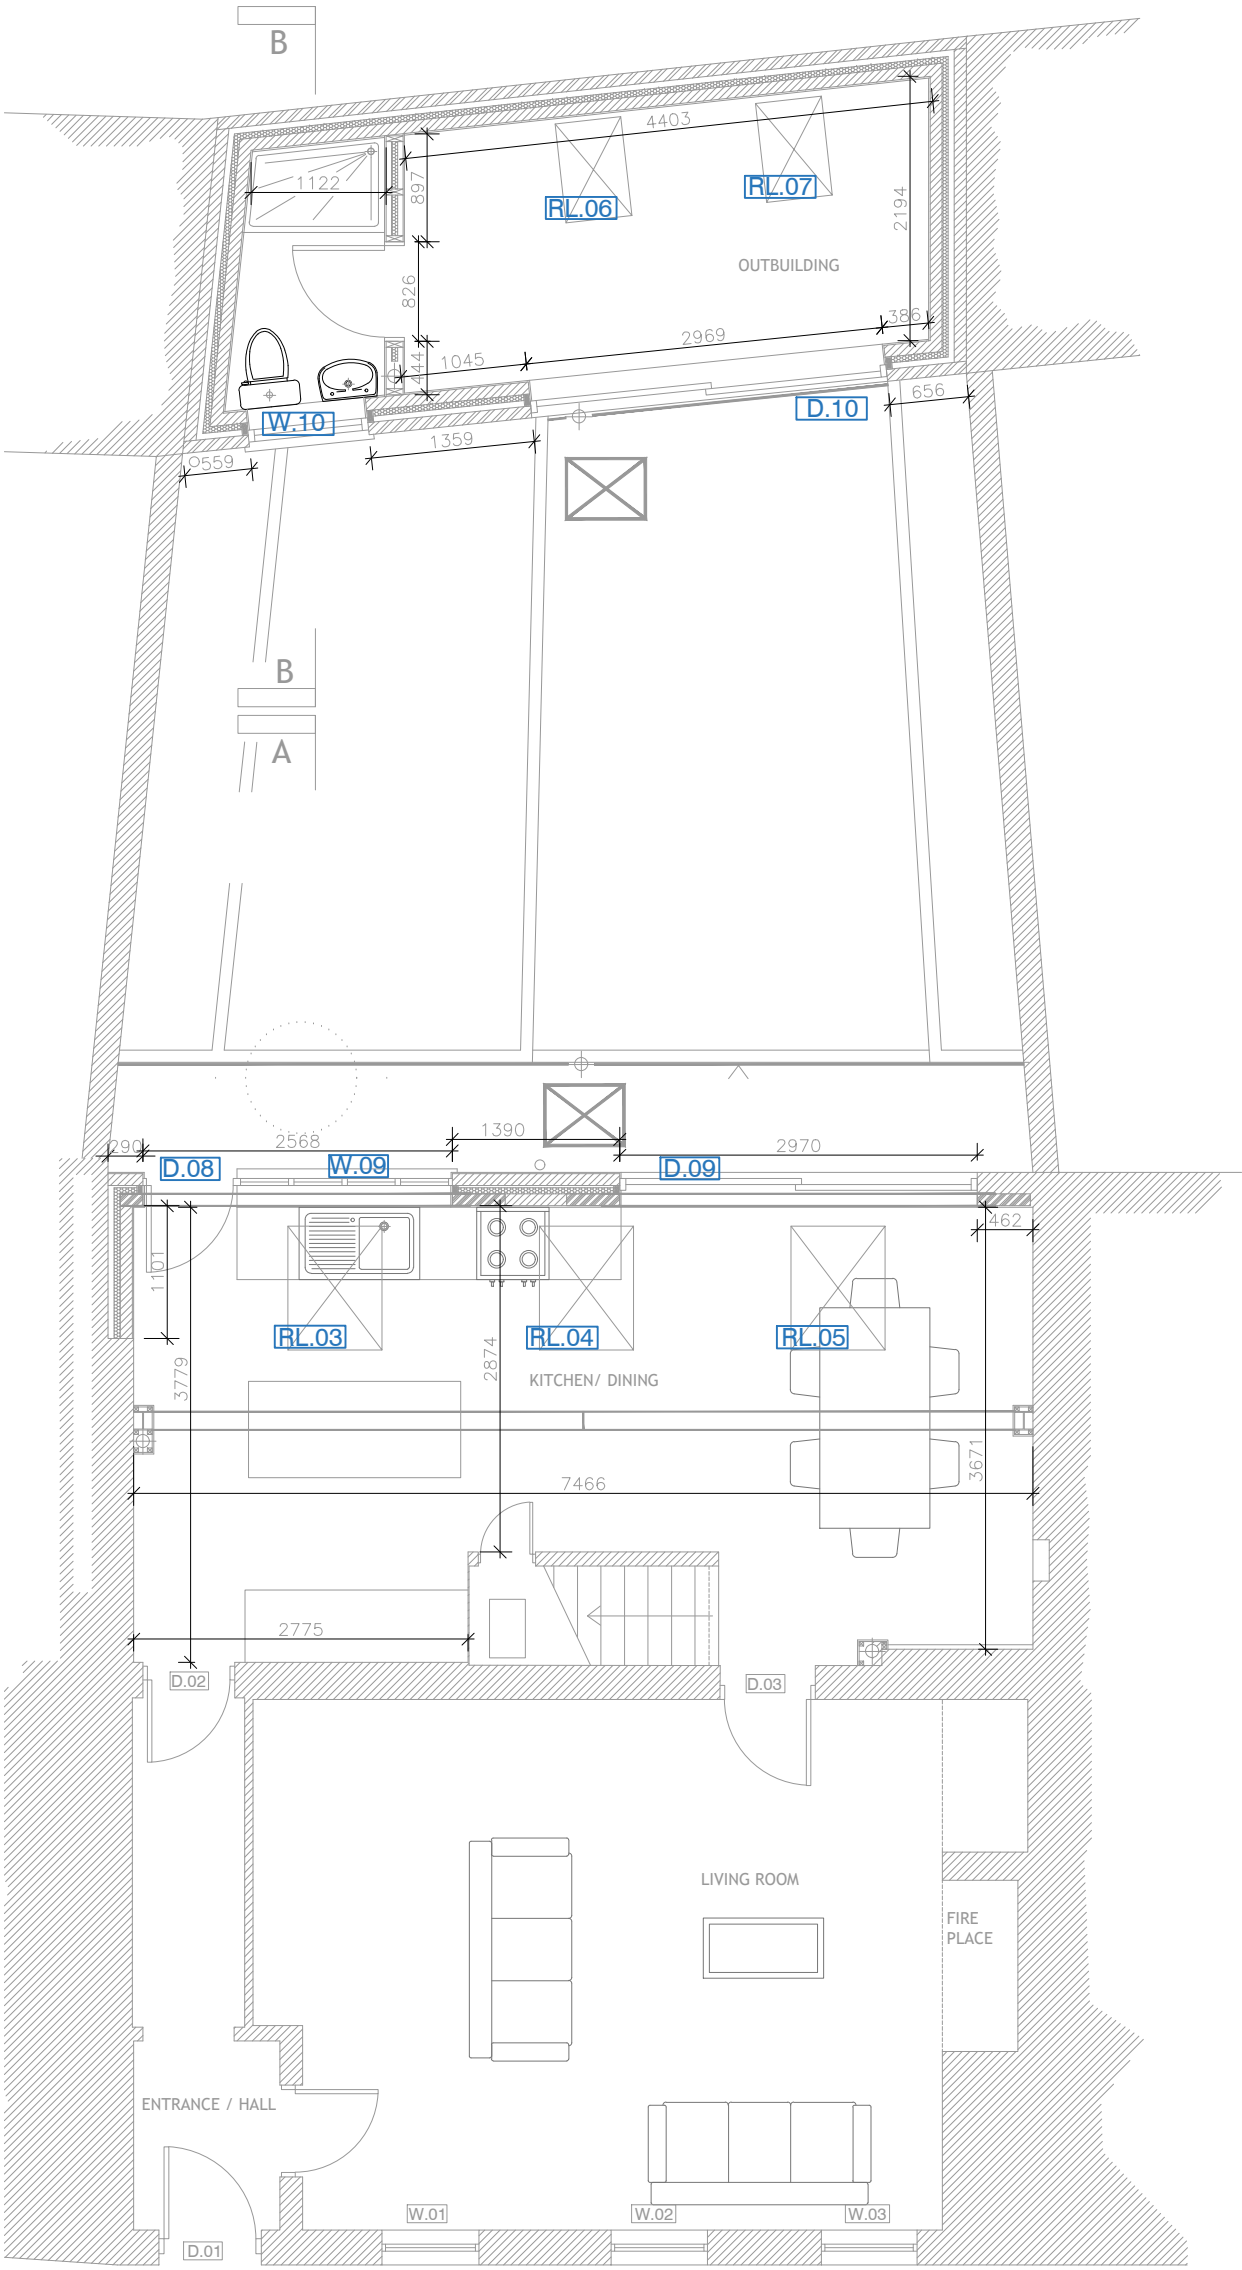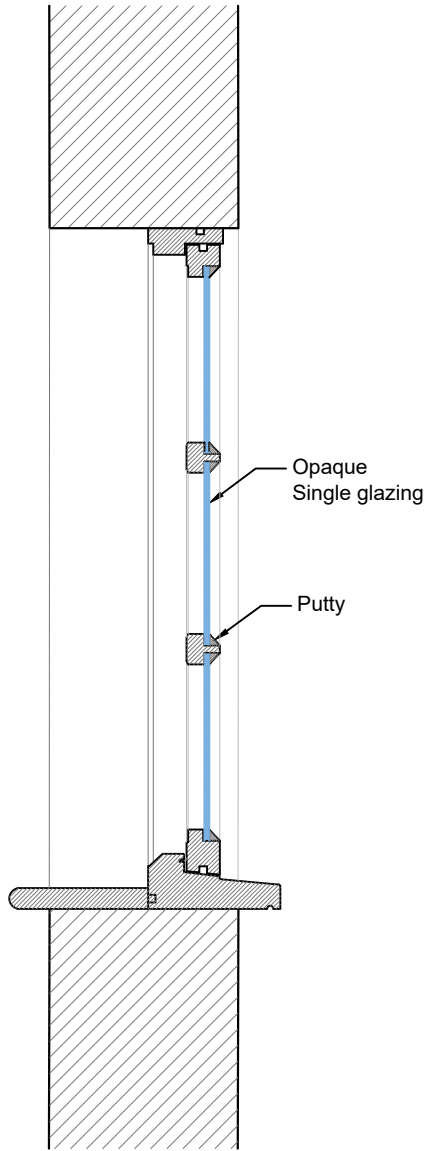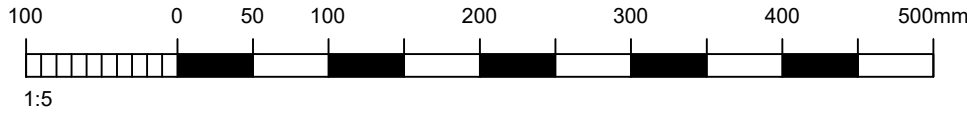

GROUND FLOOR REFERENCE PLAN

NOTES:
Dimensions to be checked on site before commencing work.
Any discrepancies shall be reported to the architect immediately.
Do not scale from these drawings except for planning purposes.
Use figured dimensions only.
Where applicable this drawing is to be read in conjunction with other consultants' drawings.
All drawings to be read in conjunction with specification and all other drawings including structural engineer and mechanical and electrical drawings / specification

REV	DATE	AMENDMENT	DRAWN
hd			
architects			
www.hdarchitects.co.uk			
mail@hdarchitects.co.uk			
PROJECT	DOLPHIN COTTAGE SOUTH STREET ENSWORTH		
DRAWING	PROPOSED Window details		
SCALE	as noted @ A1		
DATE	DEC 2020	DRAWN	TP
DRAWING NUMBER	20189-001	REVISION	