




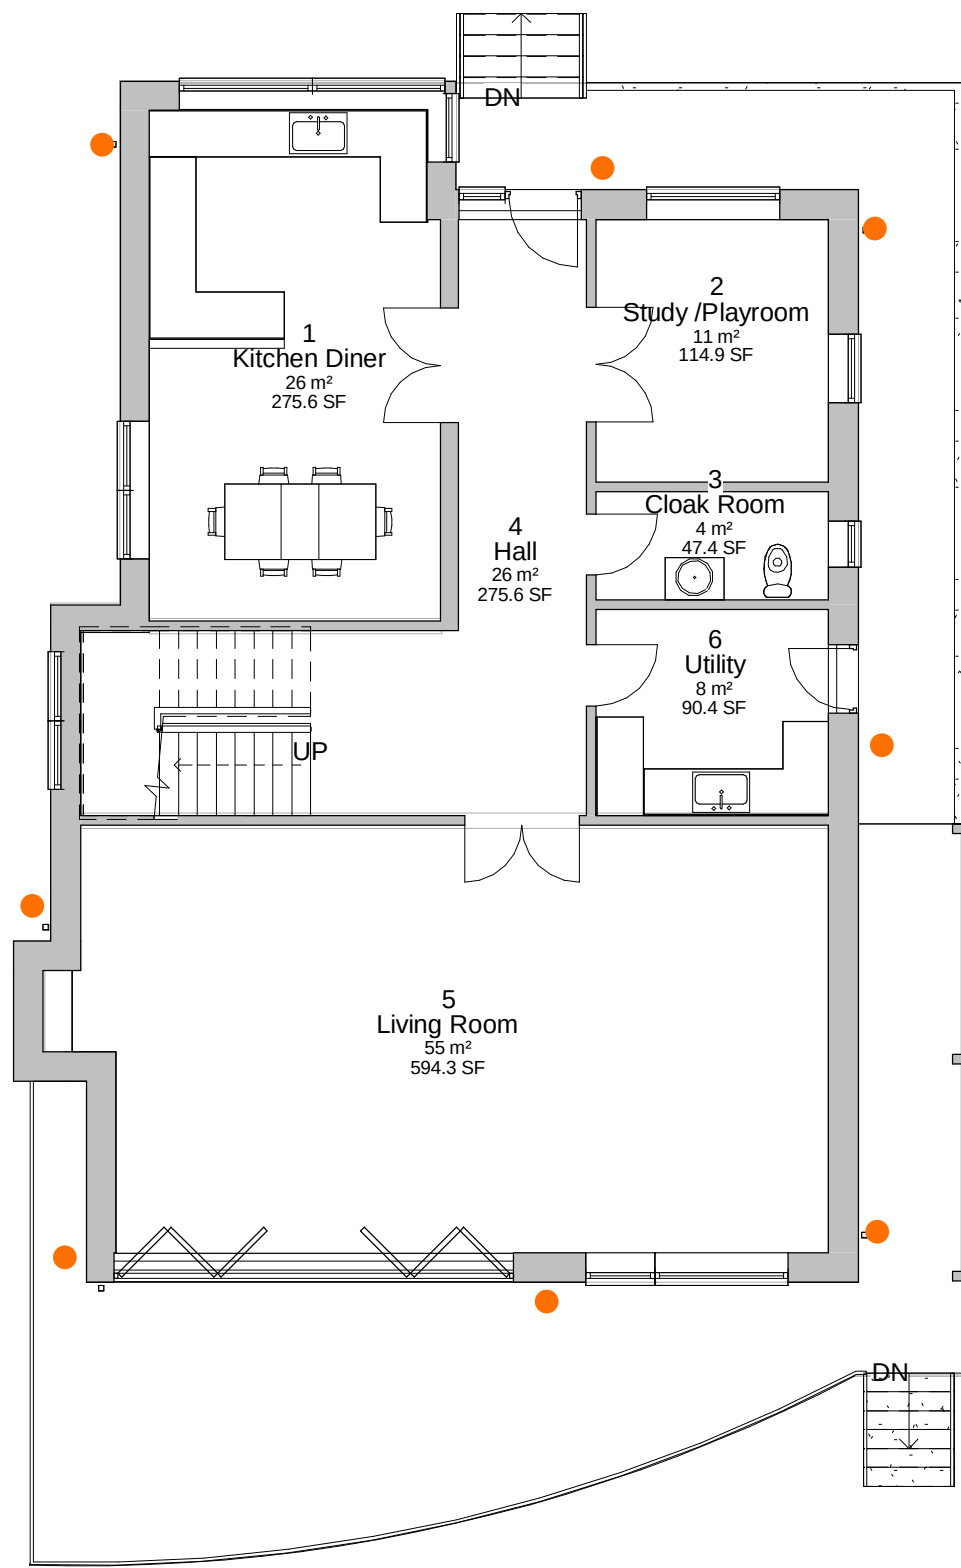

3 Level 0 HT A
1 : 100

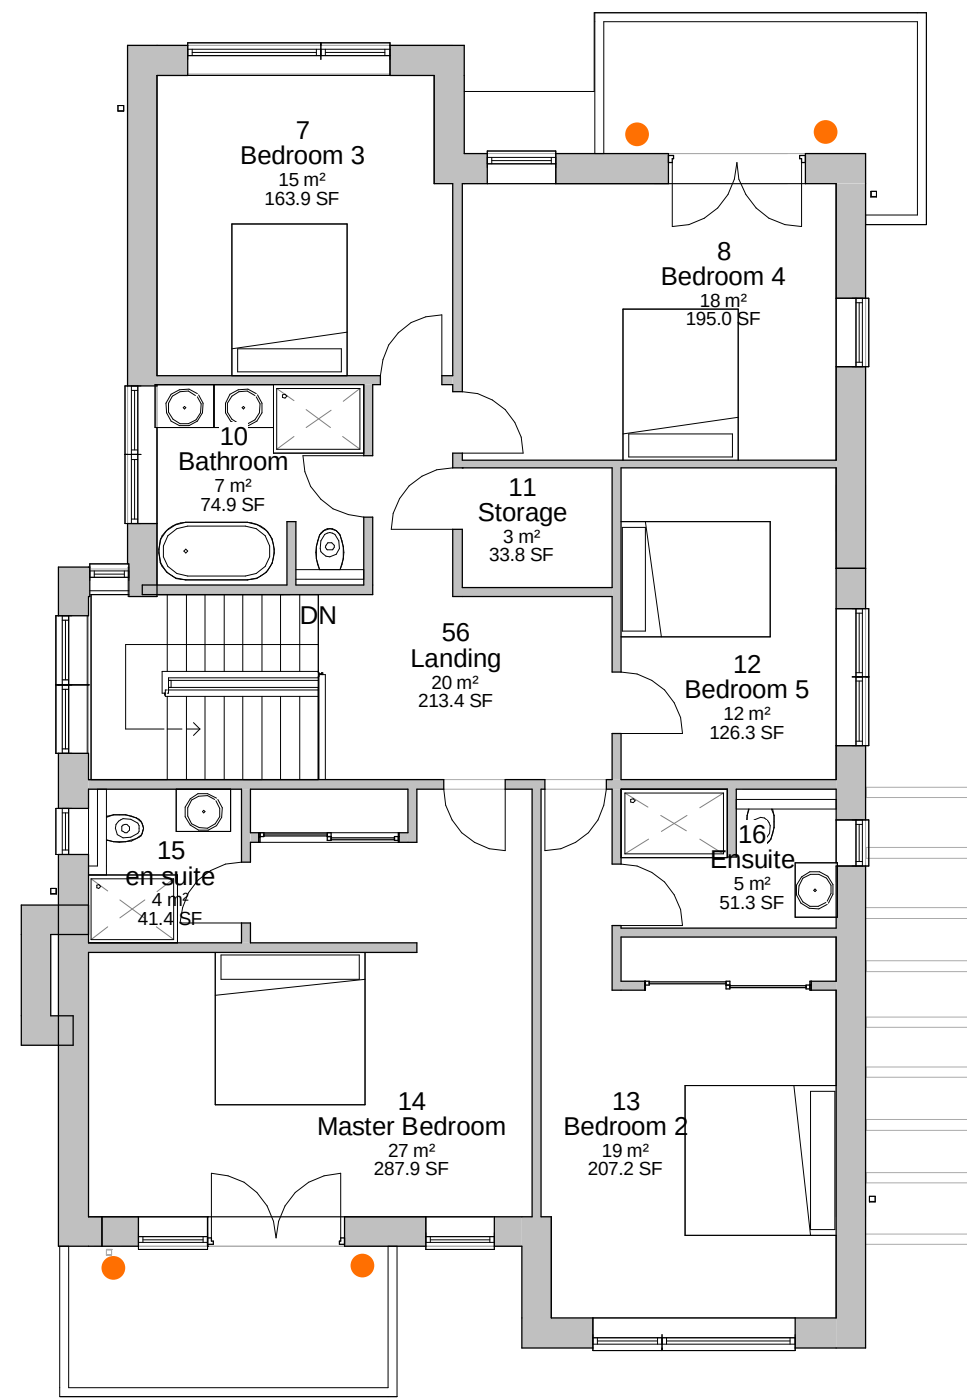

4 Level 1 HT A
1 : 100

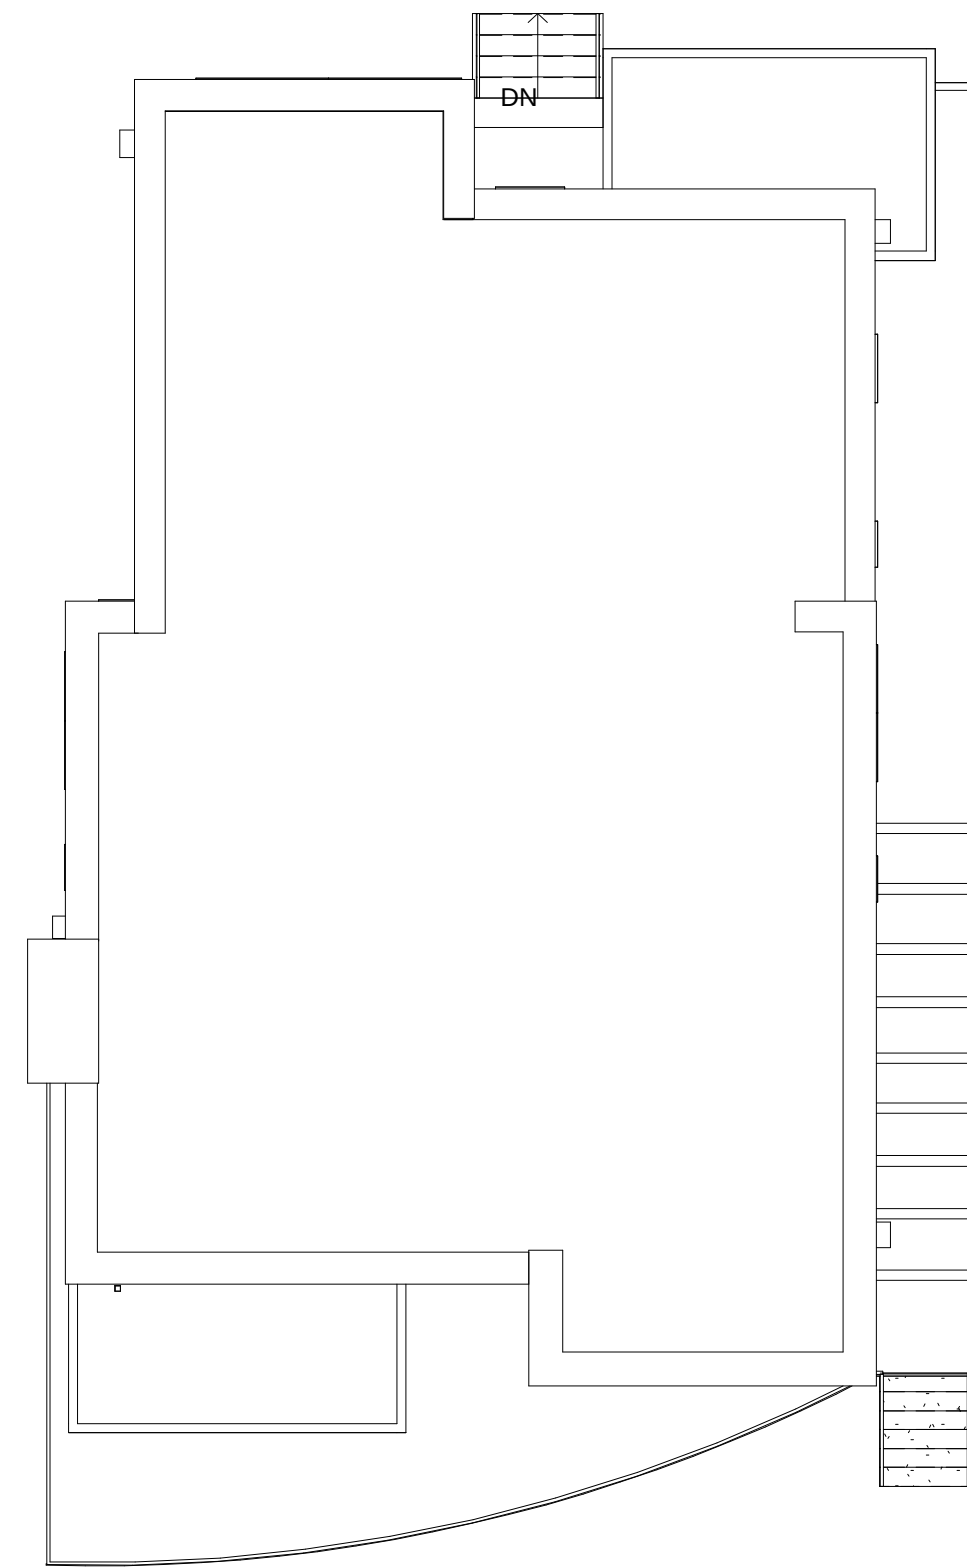

5 Roof Plan HT A
1 : 100



1 East Elevation HT A
1 : 100



8 HT A Nth Sth Section
1 : 100



2 North Elevation HT A
1 : 100



6 South Elevation HT A
1 : 100



7 West Elevation HT A
1 : 100

Key

- Edit Charlton External Wall Light

Alpine Homes

Yacht Haven

Plot 3