

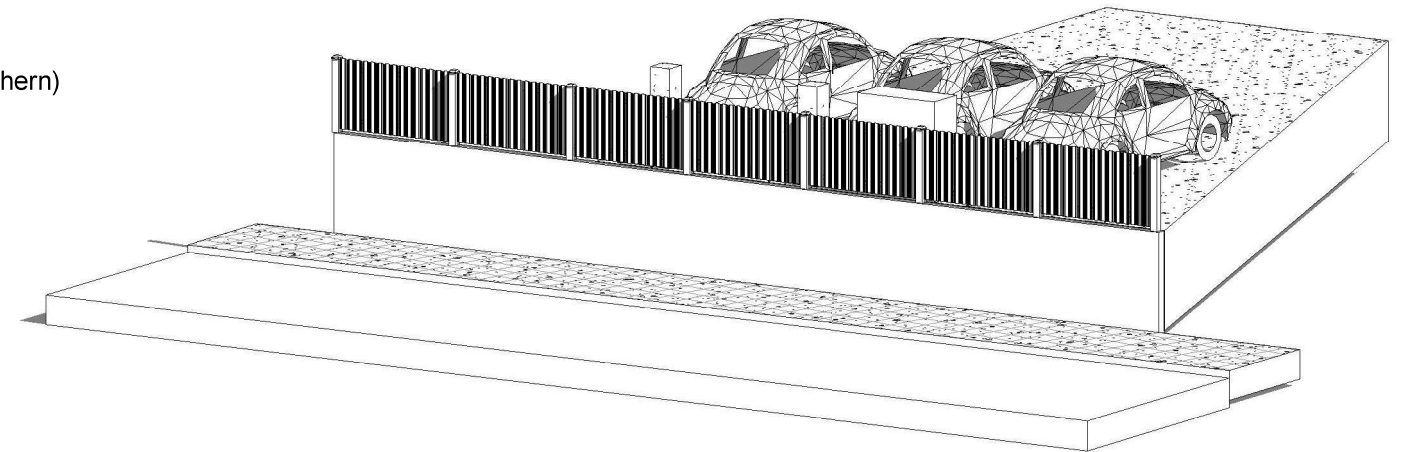
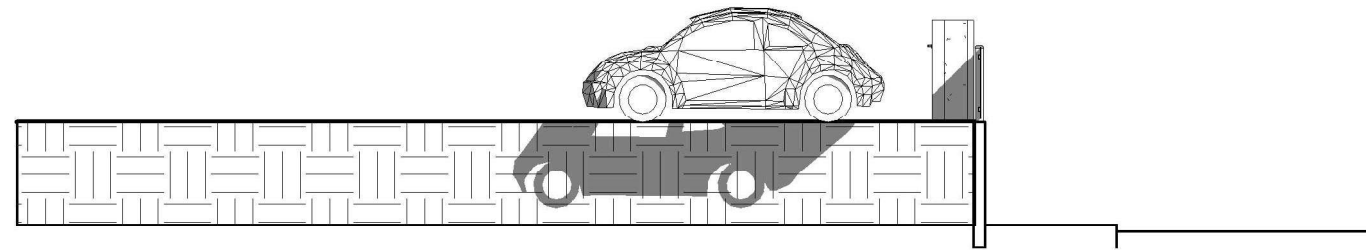


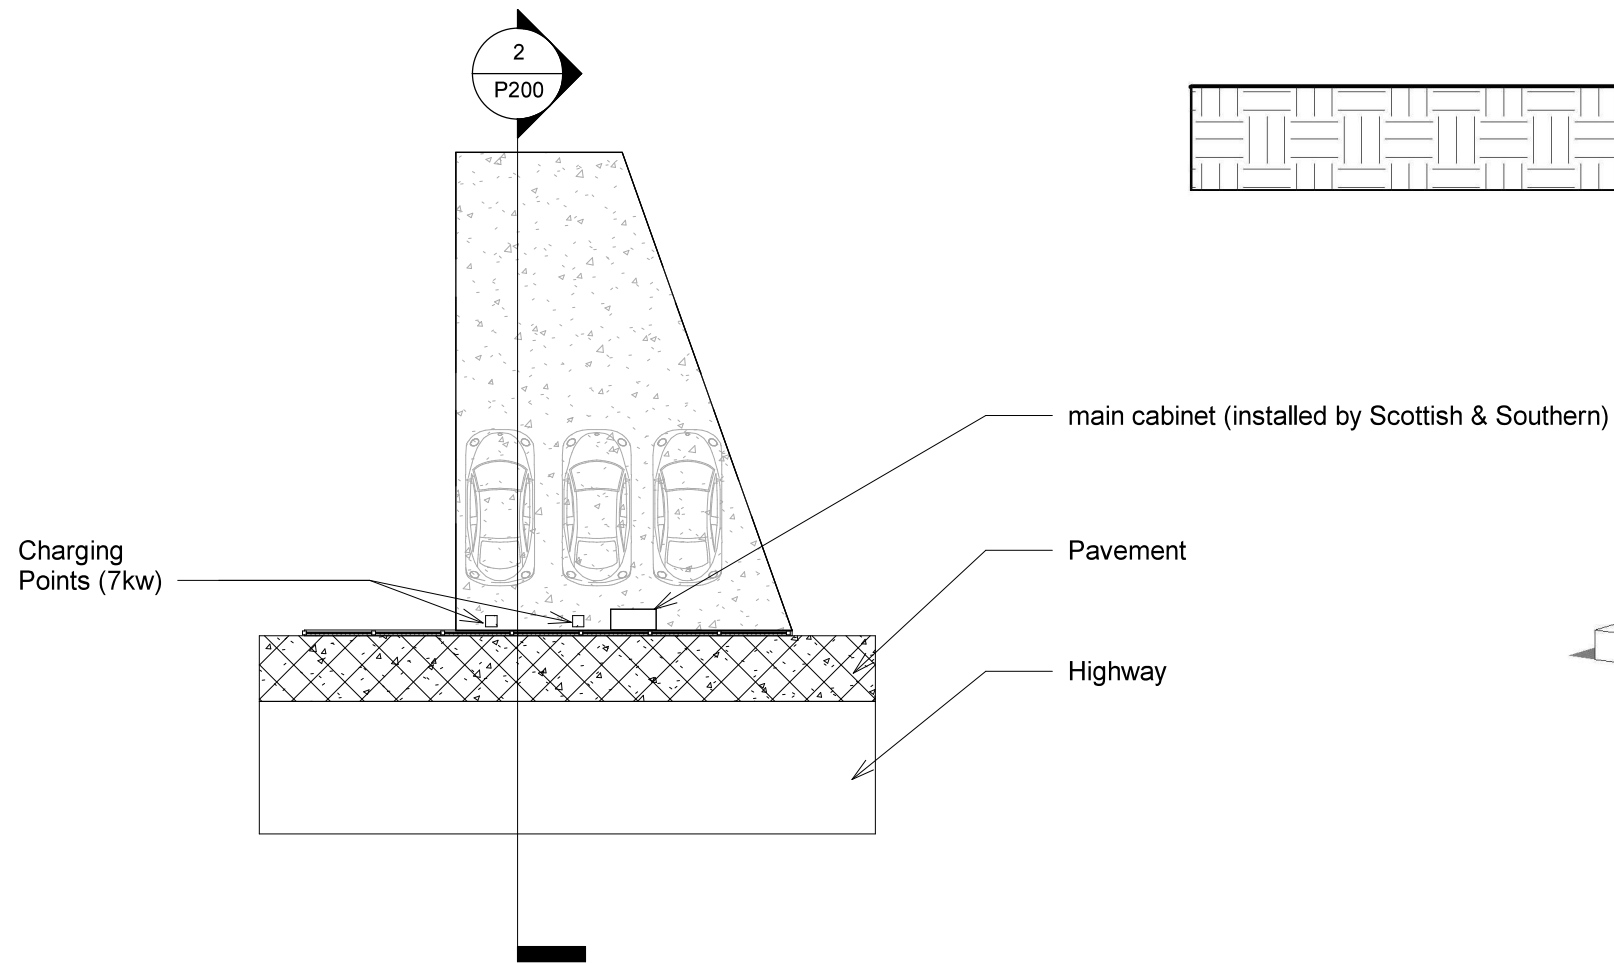

1 Site
1 : 200

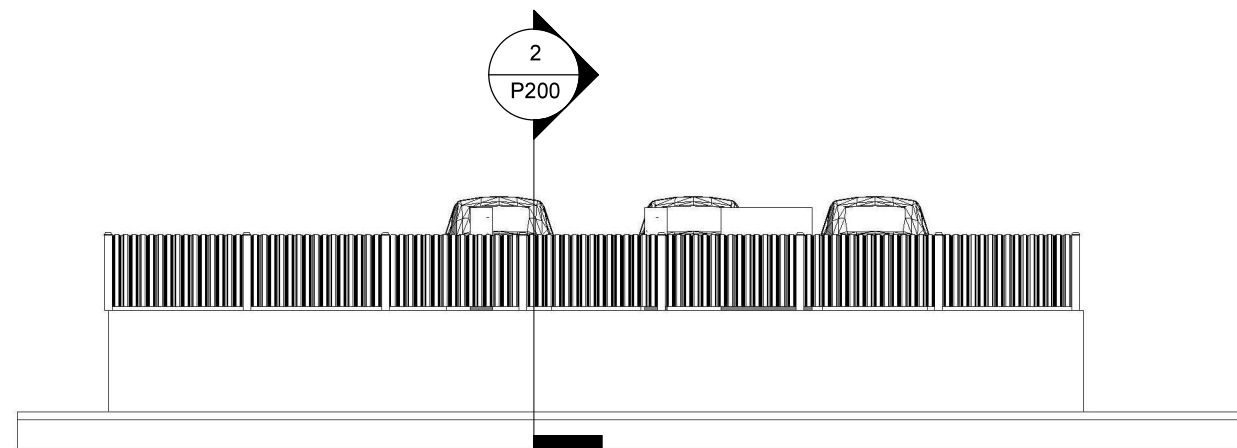

Scale @ A3 unless otherwise stated

1:500		50
1:200		20
1:100		10
1:50		5



All measurement to be checked on site prior to any commenent
(C) Copyright of Parkers Design (Southern) Limited. Any reproduction of these drawings will require written authority from the copyright owner.

Parkers Design Limited - The Studio @ 90, PO9 2PR

www.pexd.co.uk - info@pexd.co.uk - 07776 008822

PROJECT

8 Bedhampton Road PO9 3EY

SHEET

retro plan

CLIENT

Booth

Date

Issue Date

Scale (@ A3)

As
indicated

Drawn by

SW

DRAWING NUMBER

REV

Checked by

SR

P200