
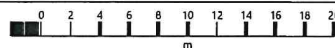


20 Greville Green, PO10 7TH

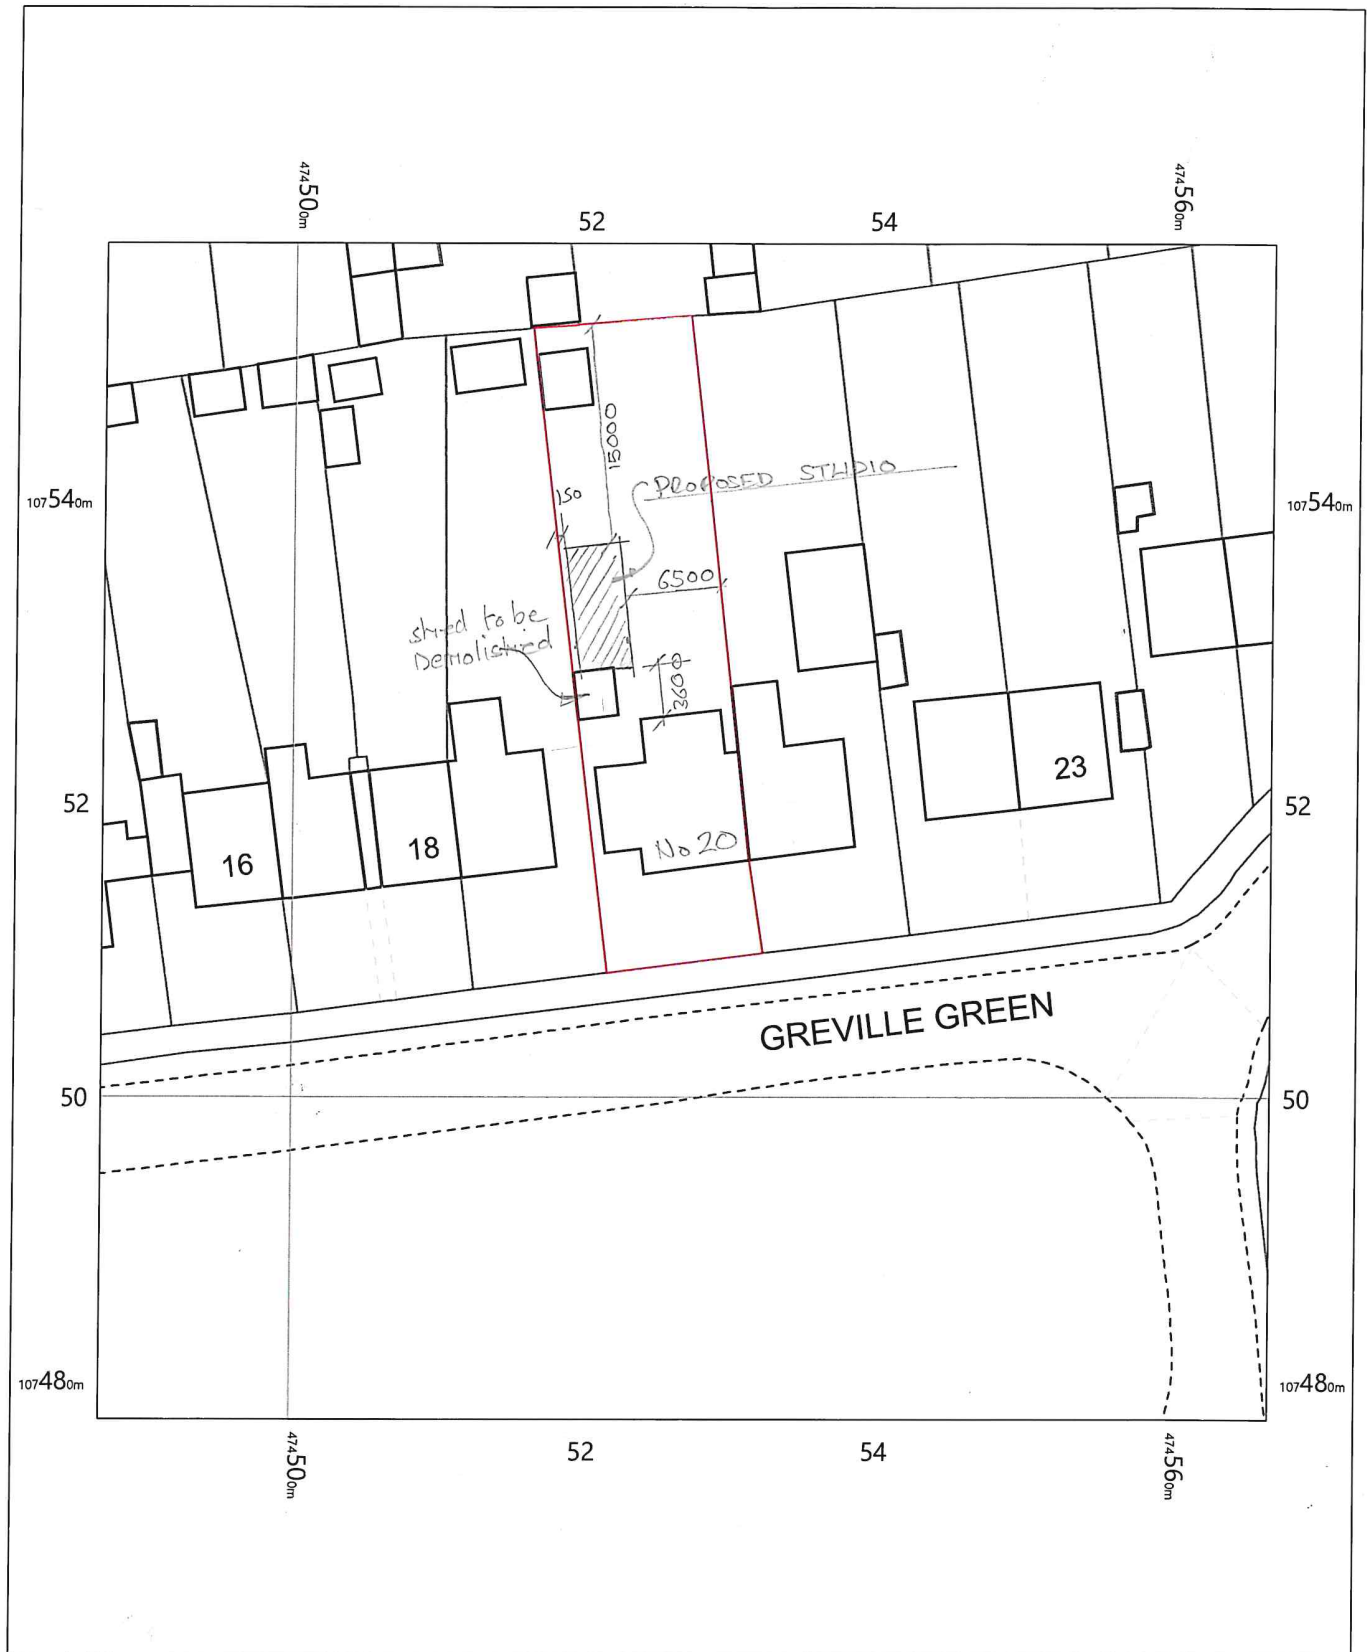

20 Greville Green,
Emsworth,
Hampshire
PO10 7TH

OS MasterMap 1250/2500/10000 scale
Friday, July 9, 2021, ID: MPMBL-00975846
www.planningapplicationmaps.co.uk

1:500 scale print at A4, Centre: 474527 E, 107518 N

©Crown Copyright Ordnance Survey. Licence no. 100051661

