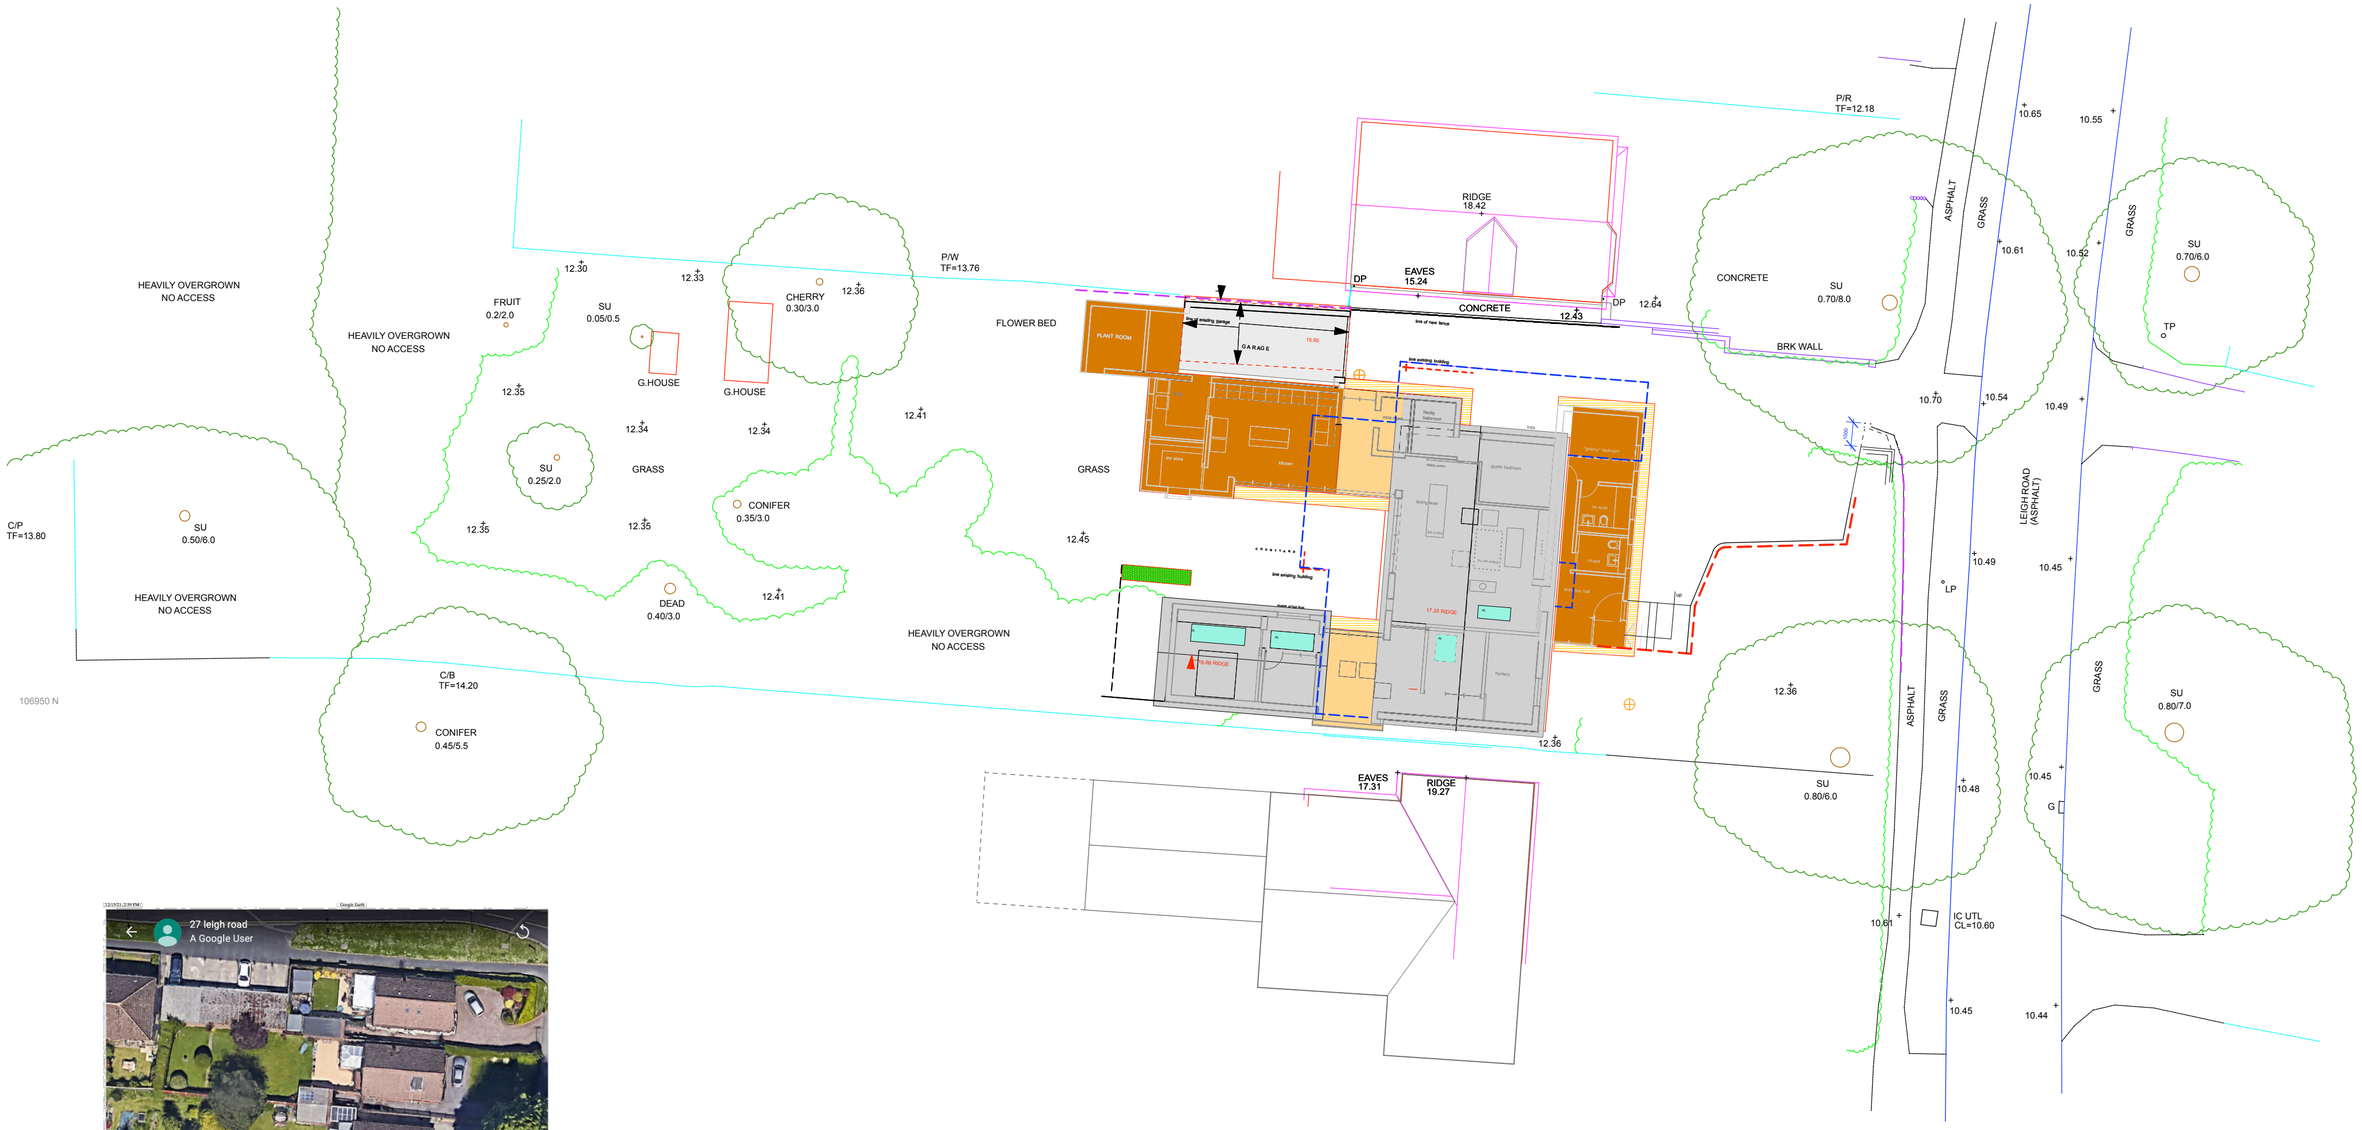

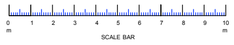

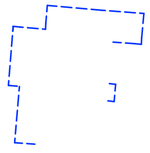

indicates the foot print of the EXISTING building

revision	date	description

LOCKE

client: E + K GRANT

project: 27 LEIGH ROAD

drawing title: proposed building in context

1: 200 @ A2

job	dwg	scale	rev	date
	10			3/22