

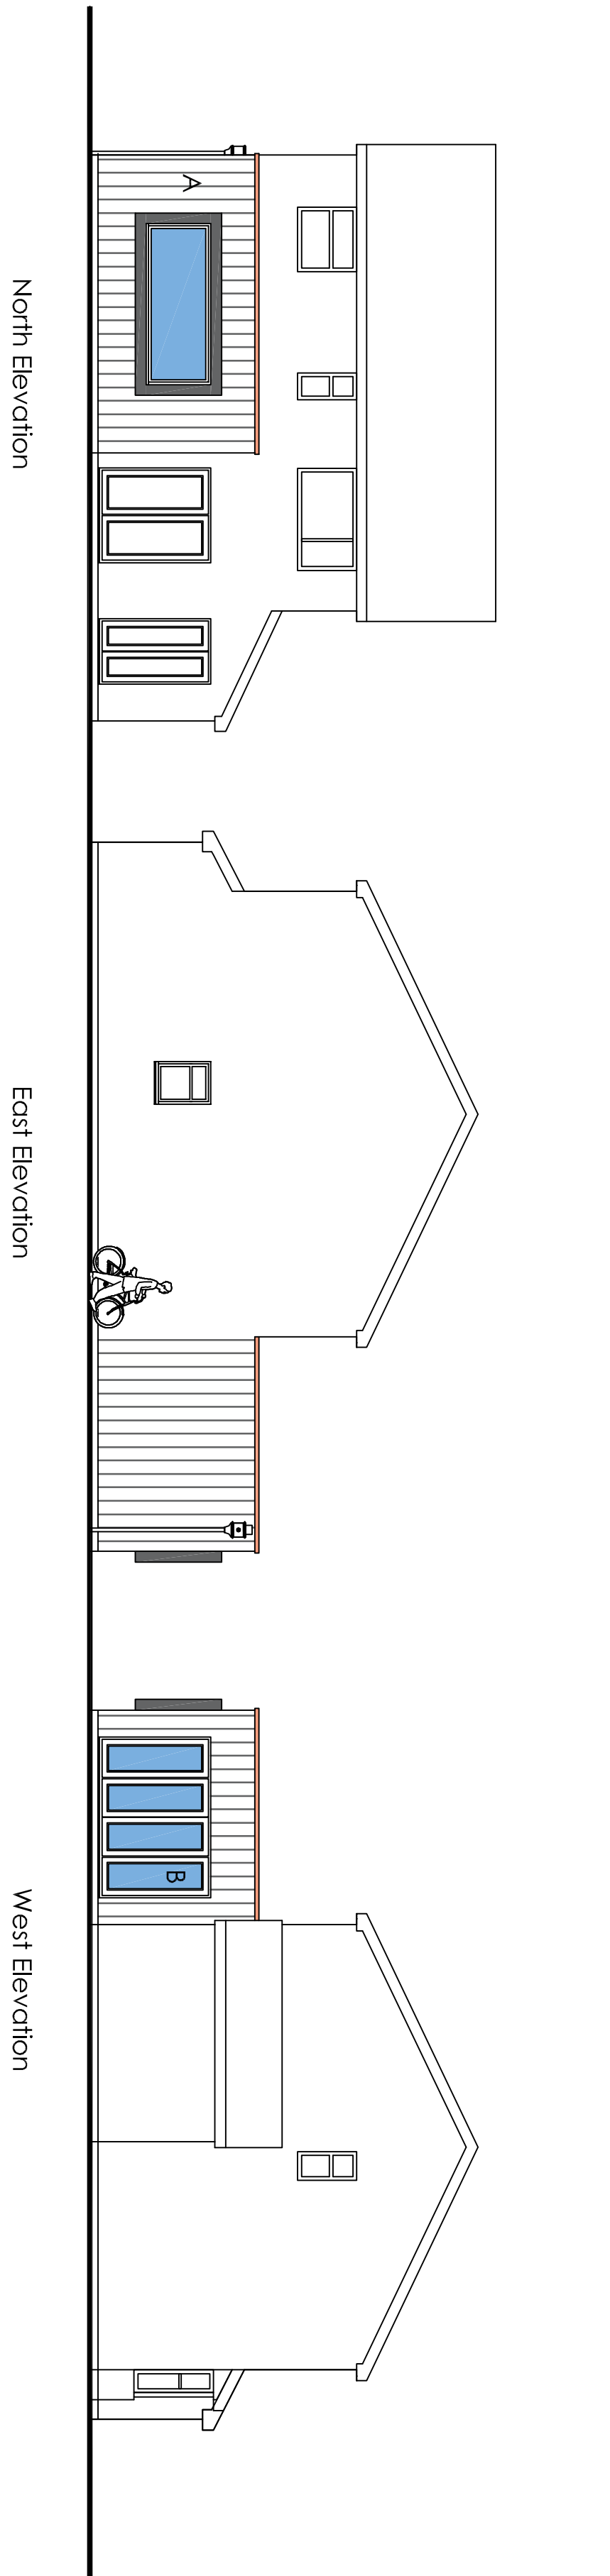
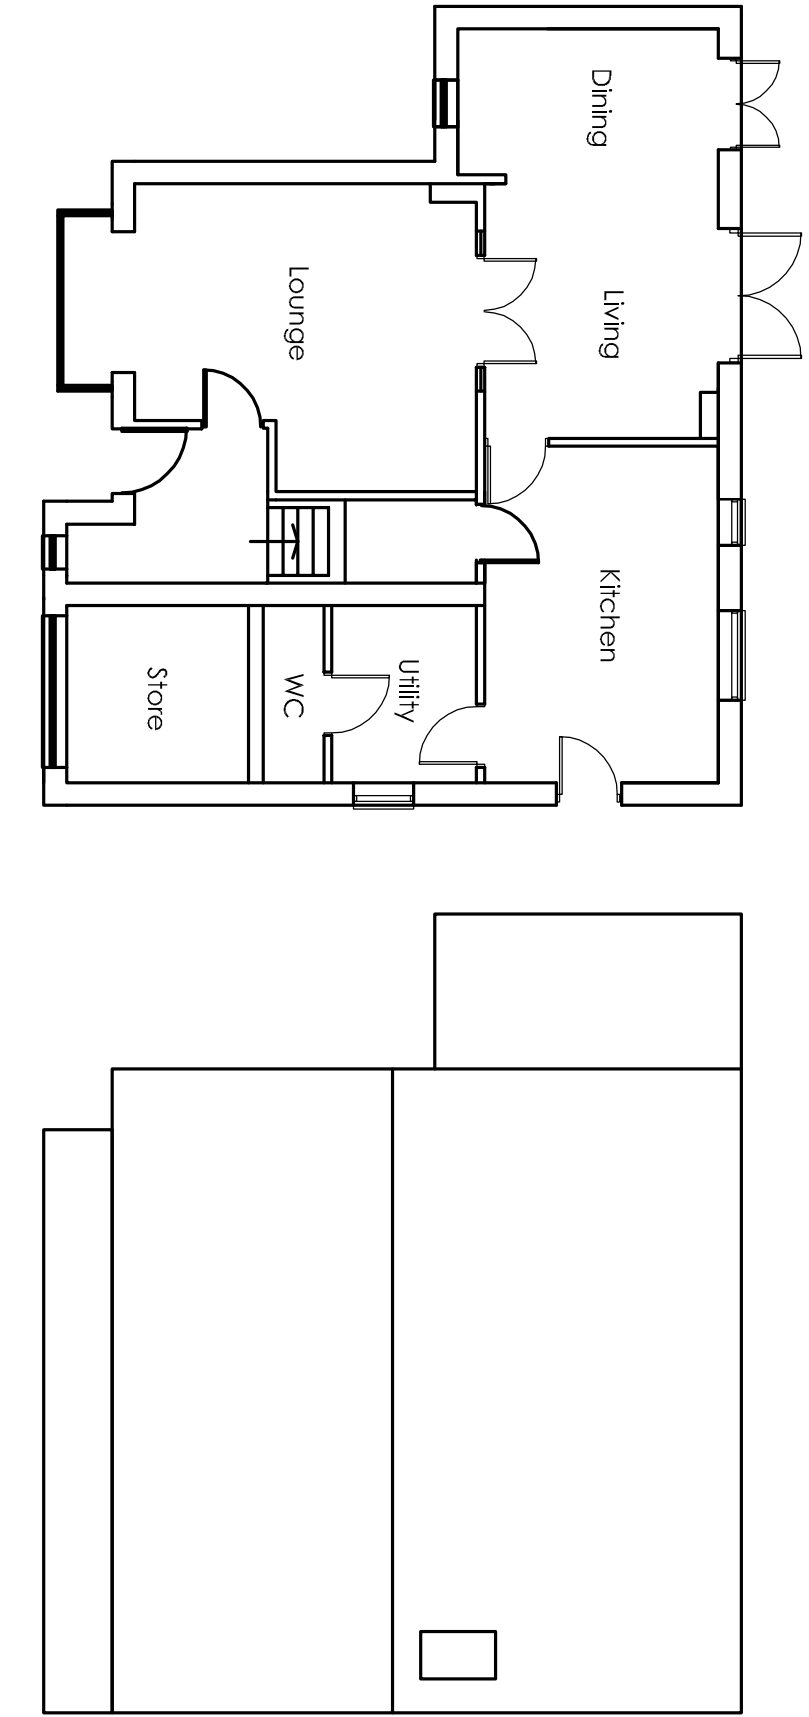
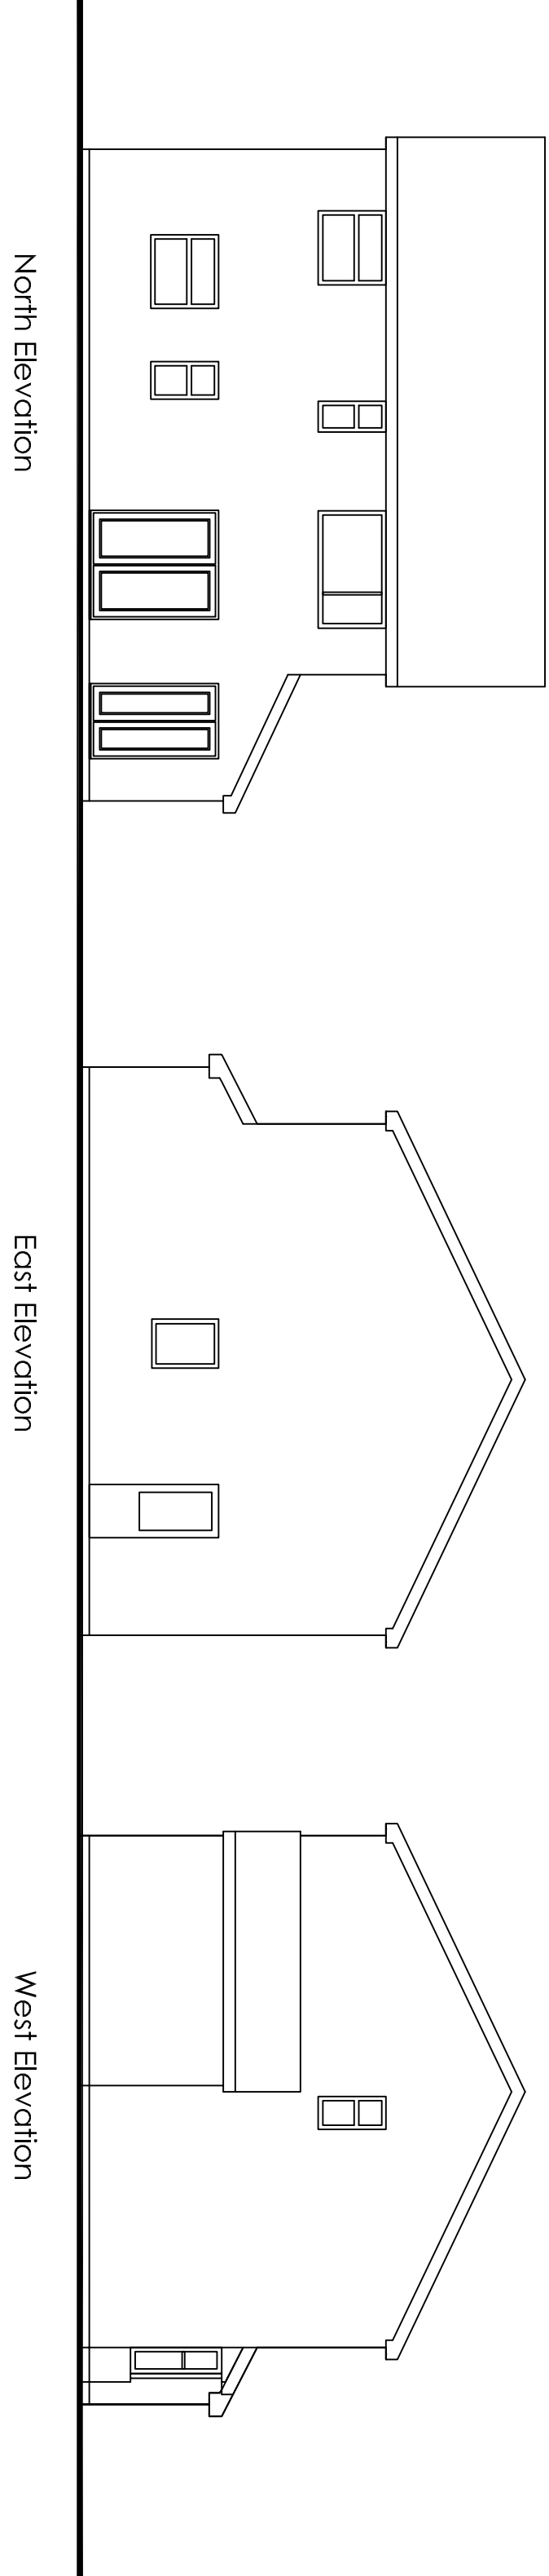


Proposed Elevations

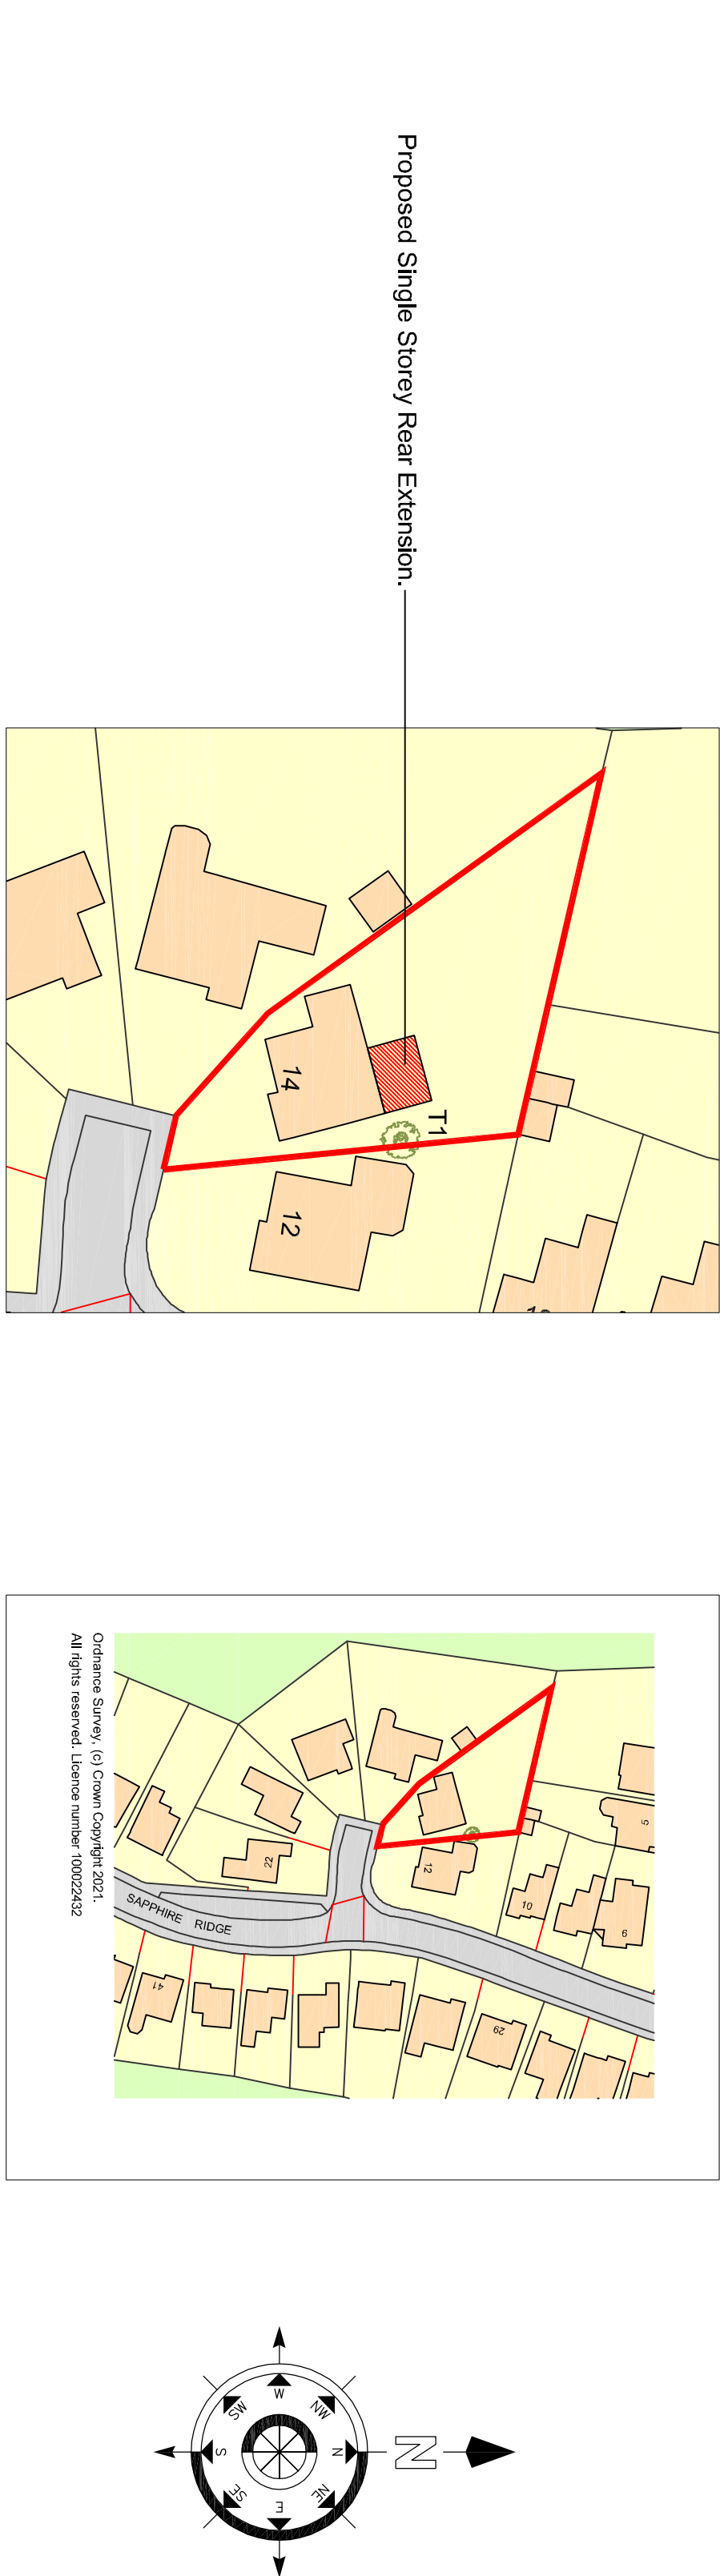

Proposed Floor Plans

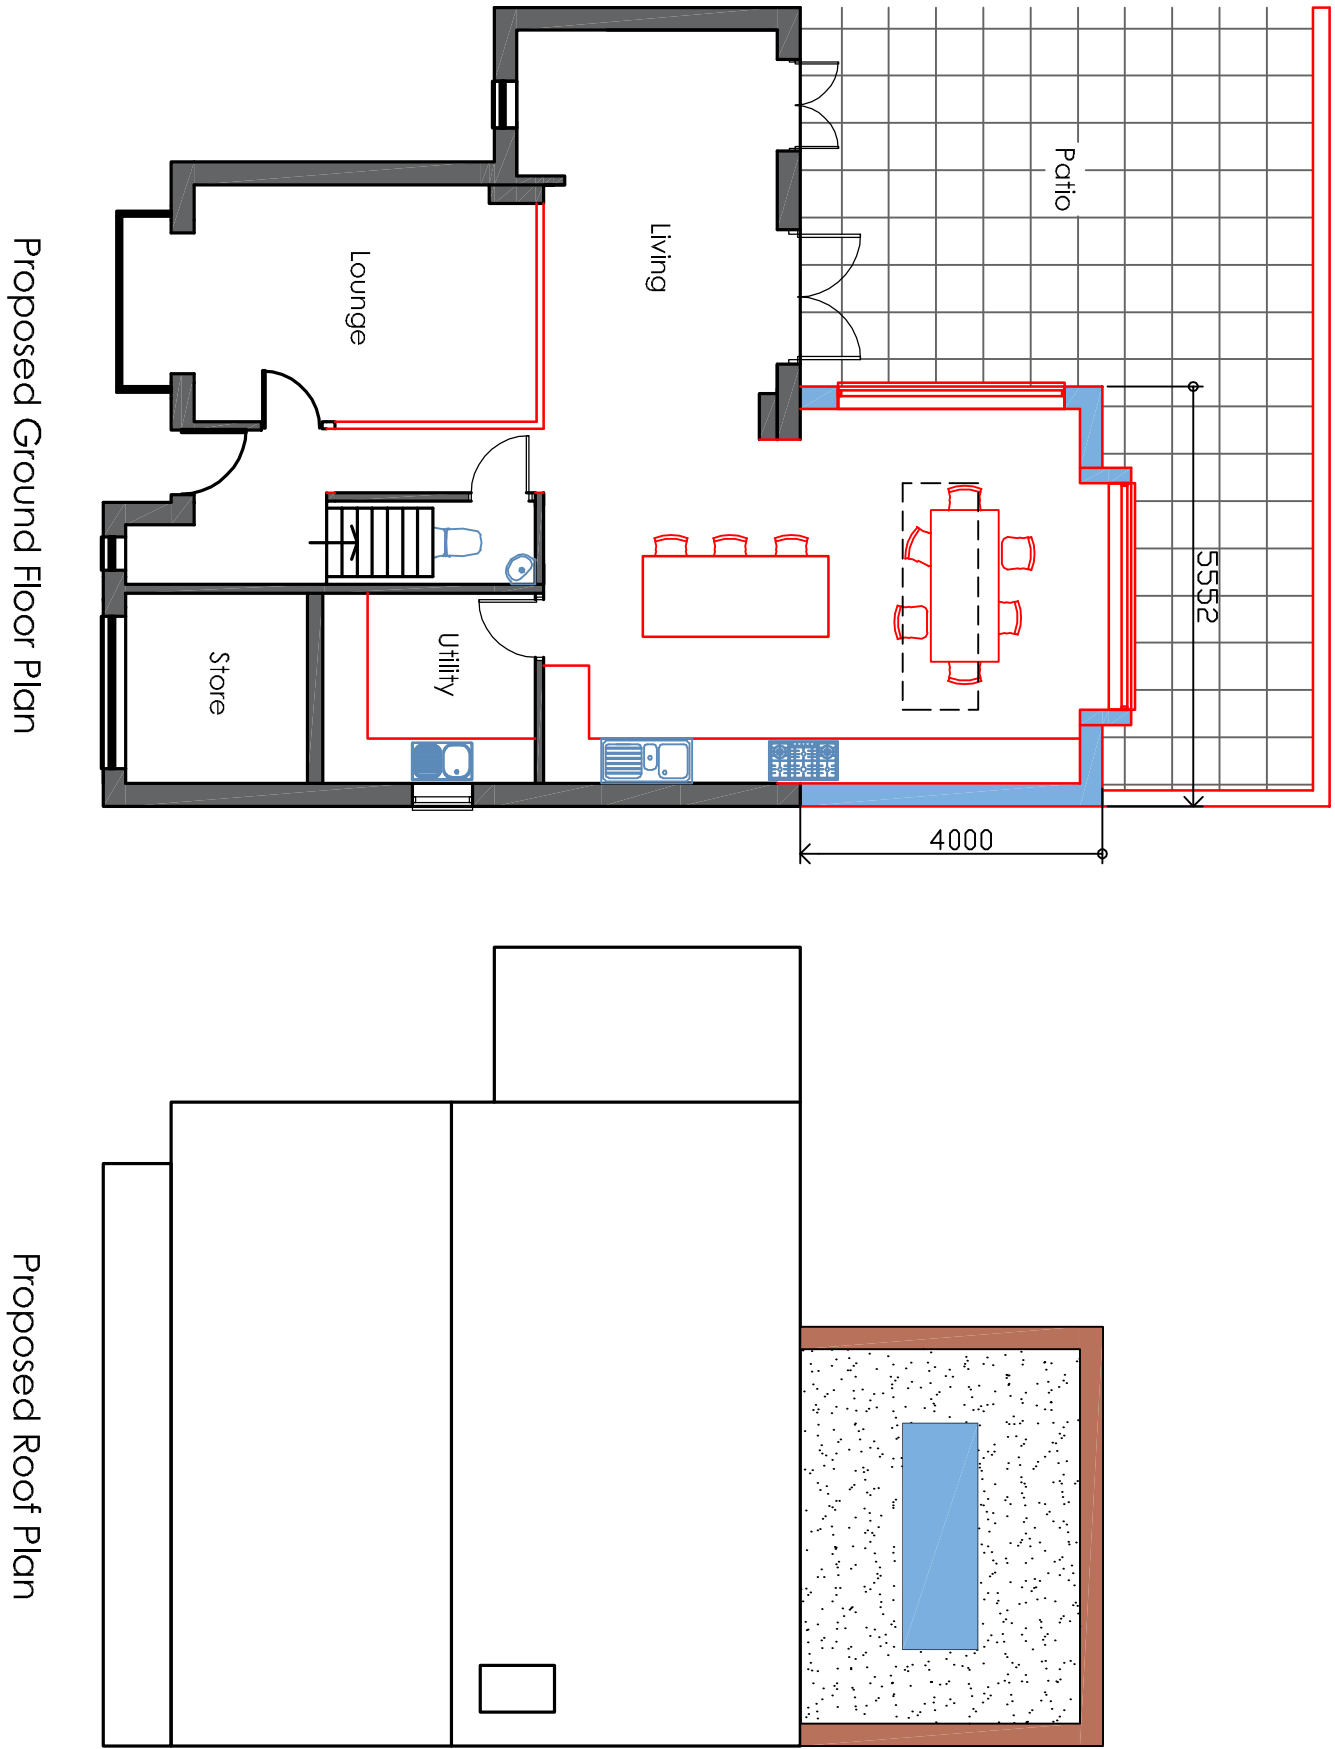

Existing Elevations

Existing Floor Plans