


BLOCK PLAN - as existing

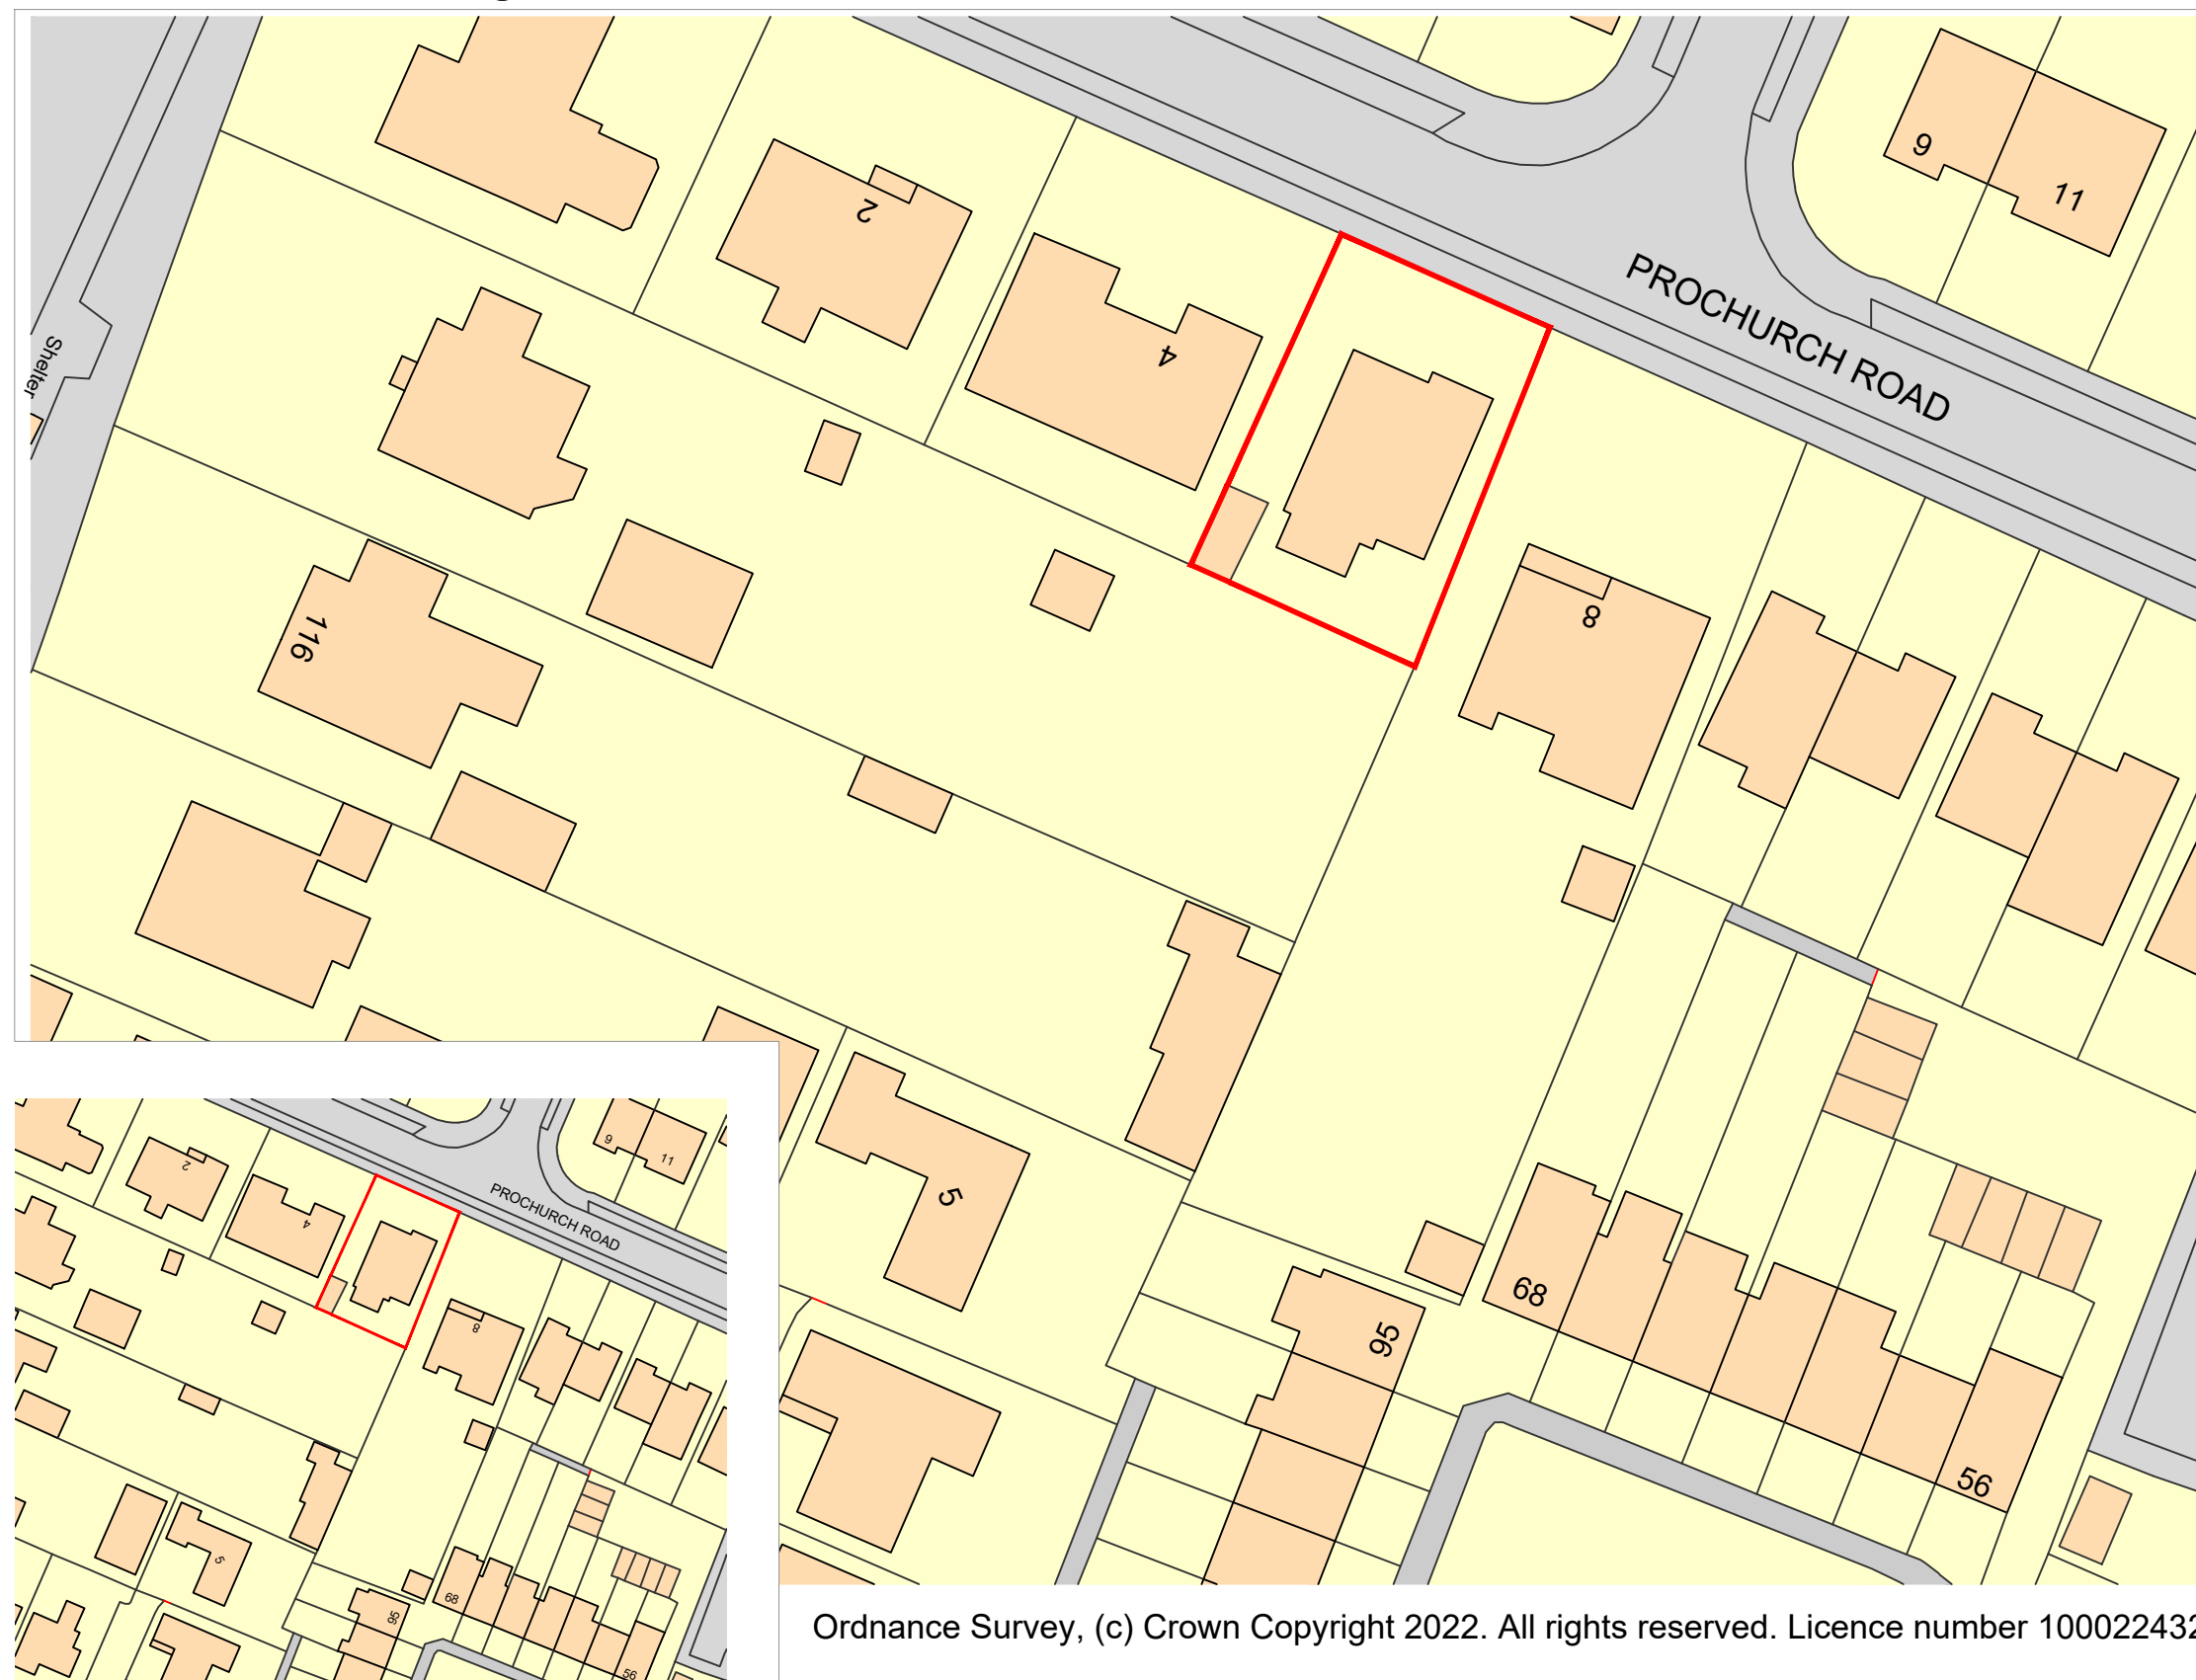

LOCATION PLAN - as existing 1:1250

6 PROCHURCH ROAD

NOTES:

This drawing has been prepared for the purposes of concept and design development and is not to be used for any other purpose. Dimensions are indicative and should be referenced against measured surveys only.

This drawing is the property of LUNDI ARCHITECTS and must not be reproduced, in part or whole, or deviated from, without their permission.

AMENDMENTS	DATE
A	Location plan added
	22.03.22

CLIENT

6 PROCHURCH ROAD
WATERLOOVILLE
HAMPSHIRE

PROJECT

PROPOSED ALTERATIONS
AND EXTENSION TO
6 PROCHURCH ROAD

DRAWING TITLE

BLOCK AND LOCATION PLANS
AS EXISTING

DATE

FEBRUARY 2022

SCALE

1:500 1:1250 @ A3

DRAWING No.

LA2204 02

REVISION

A

LUNDI
ARCHITECTS

RIBA 

Lundi Architects Ltd
THE STUDIO
12A FIVE HEADS ROAD
HORDEAN
HANTS, PO8 9NW

www.lundi-architects.co.uk
Julia 07889 515860

studio@lundi-architects.co.uk
Olaf 07801 279046