



DRIFTWOOD, 44 HIGH STREET, EMSWORTH
PROPOSED EXTENSION OF STORE AND NEW STORAGE SHED TO REAR

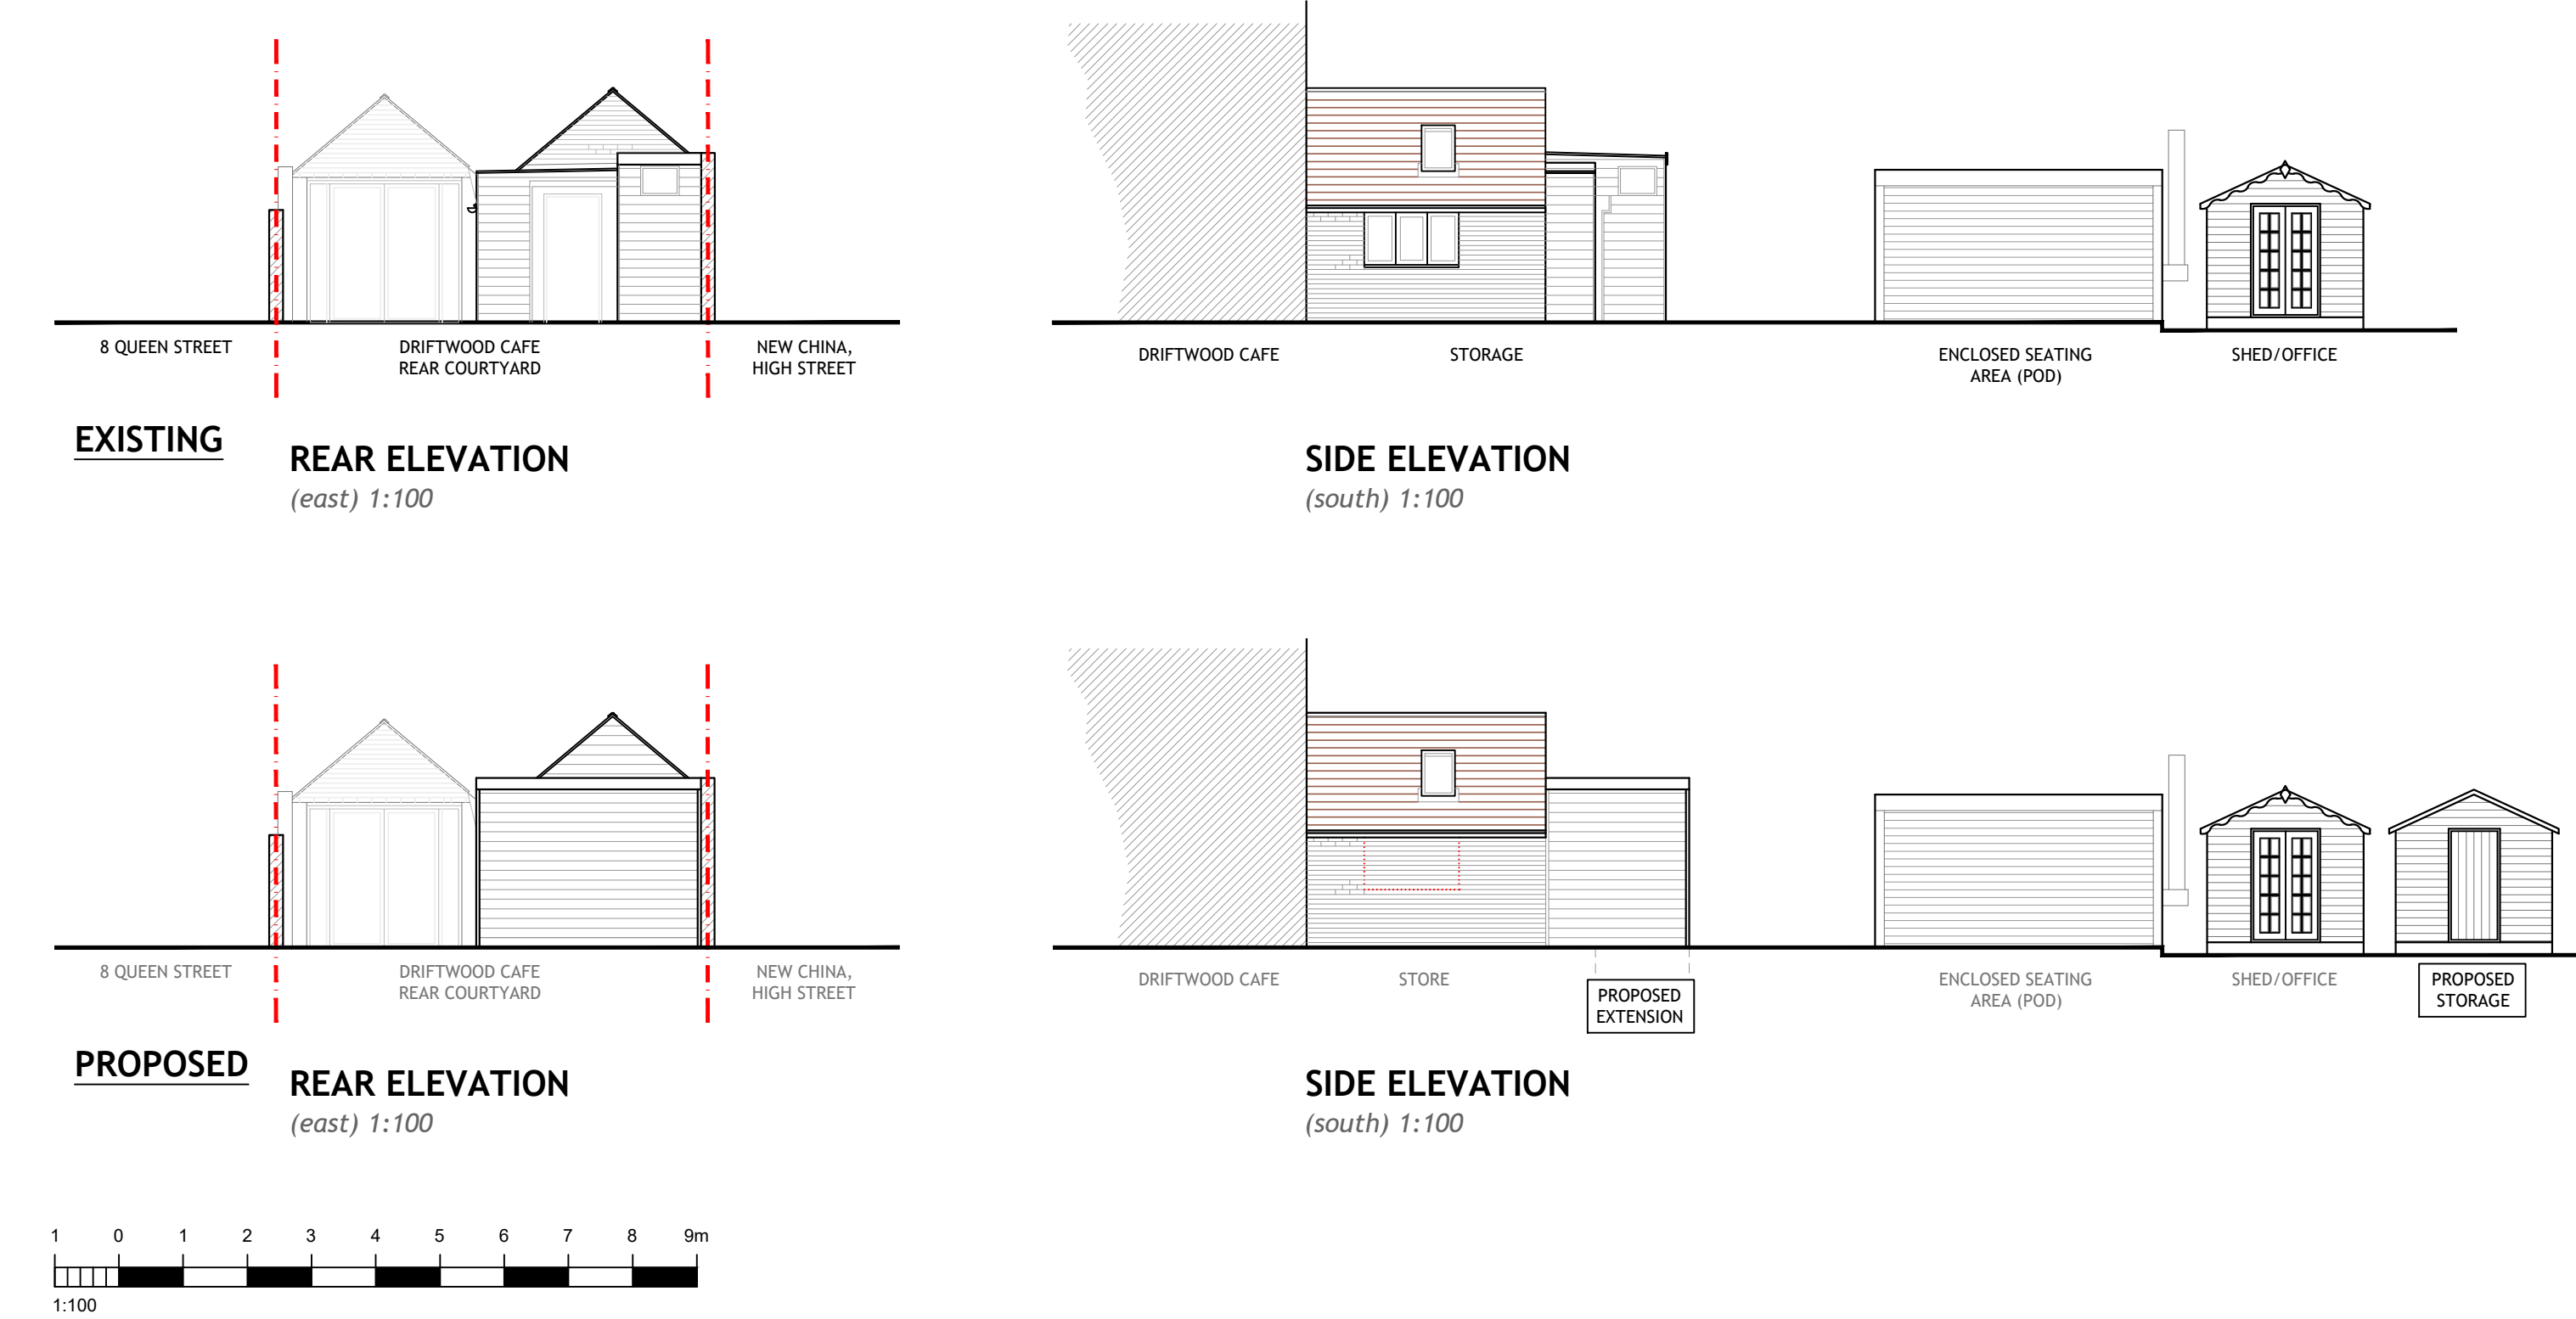

EXISTING BLOCK PLAN


1:500
Ordnance Survey (c) Crown Copyright 2021.
All rights reserved. Licence number
100022432

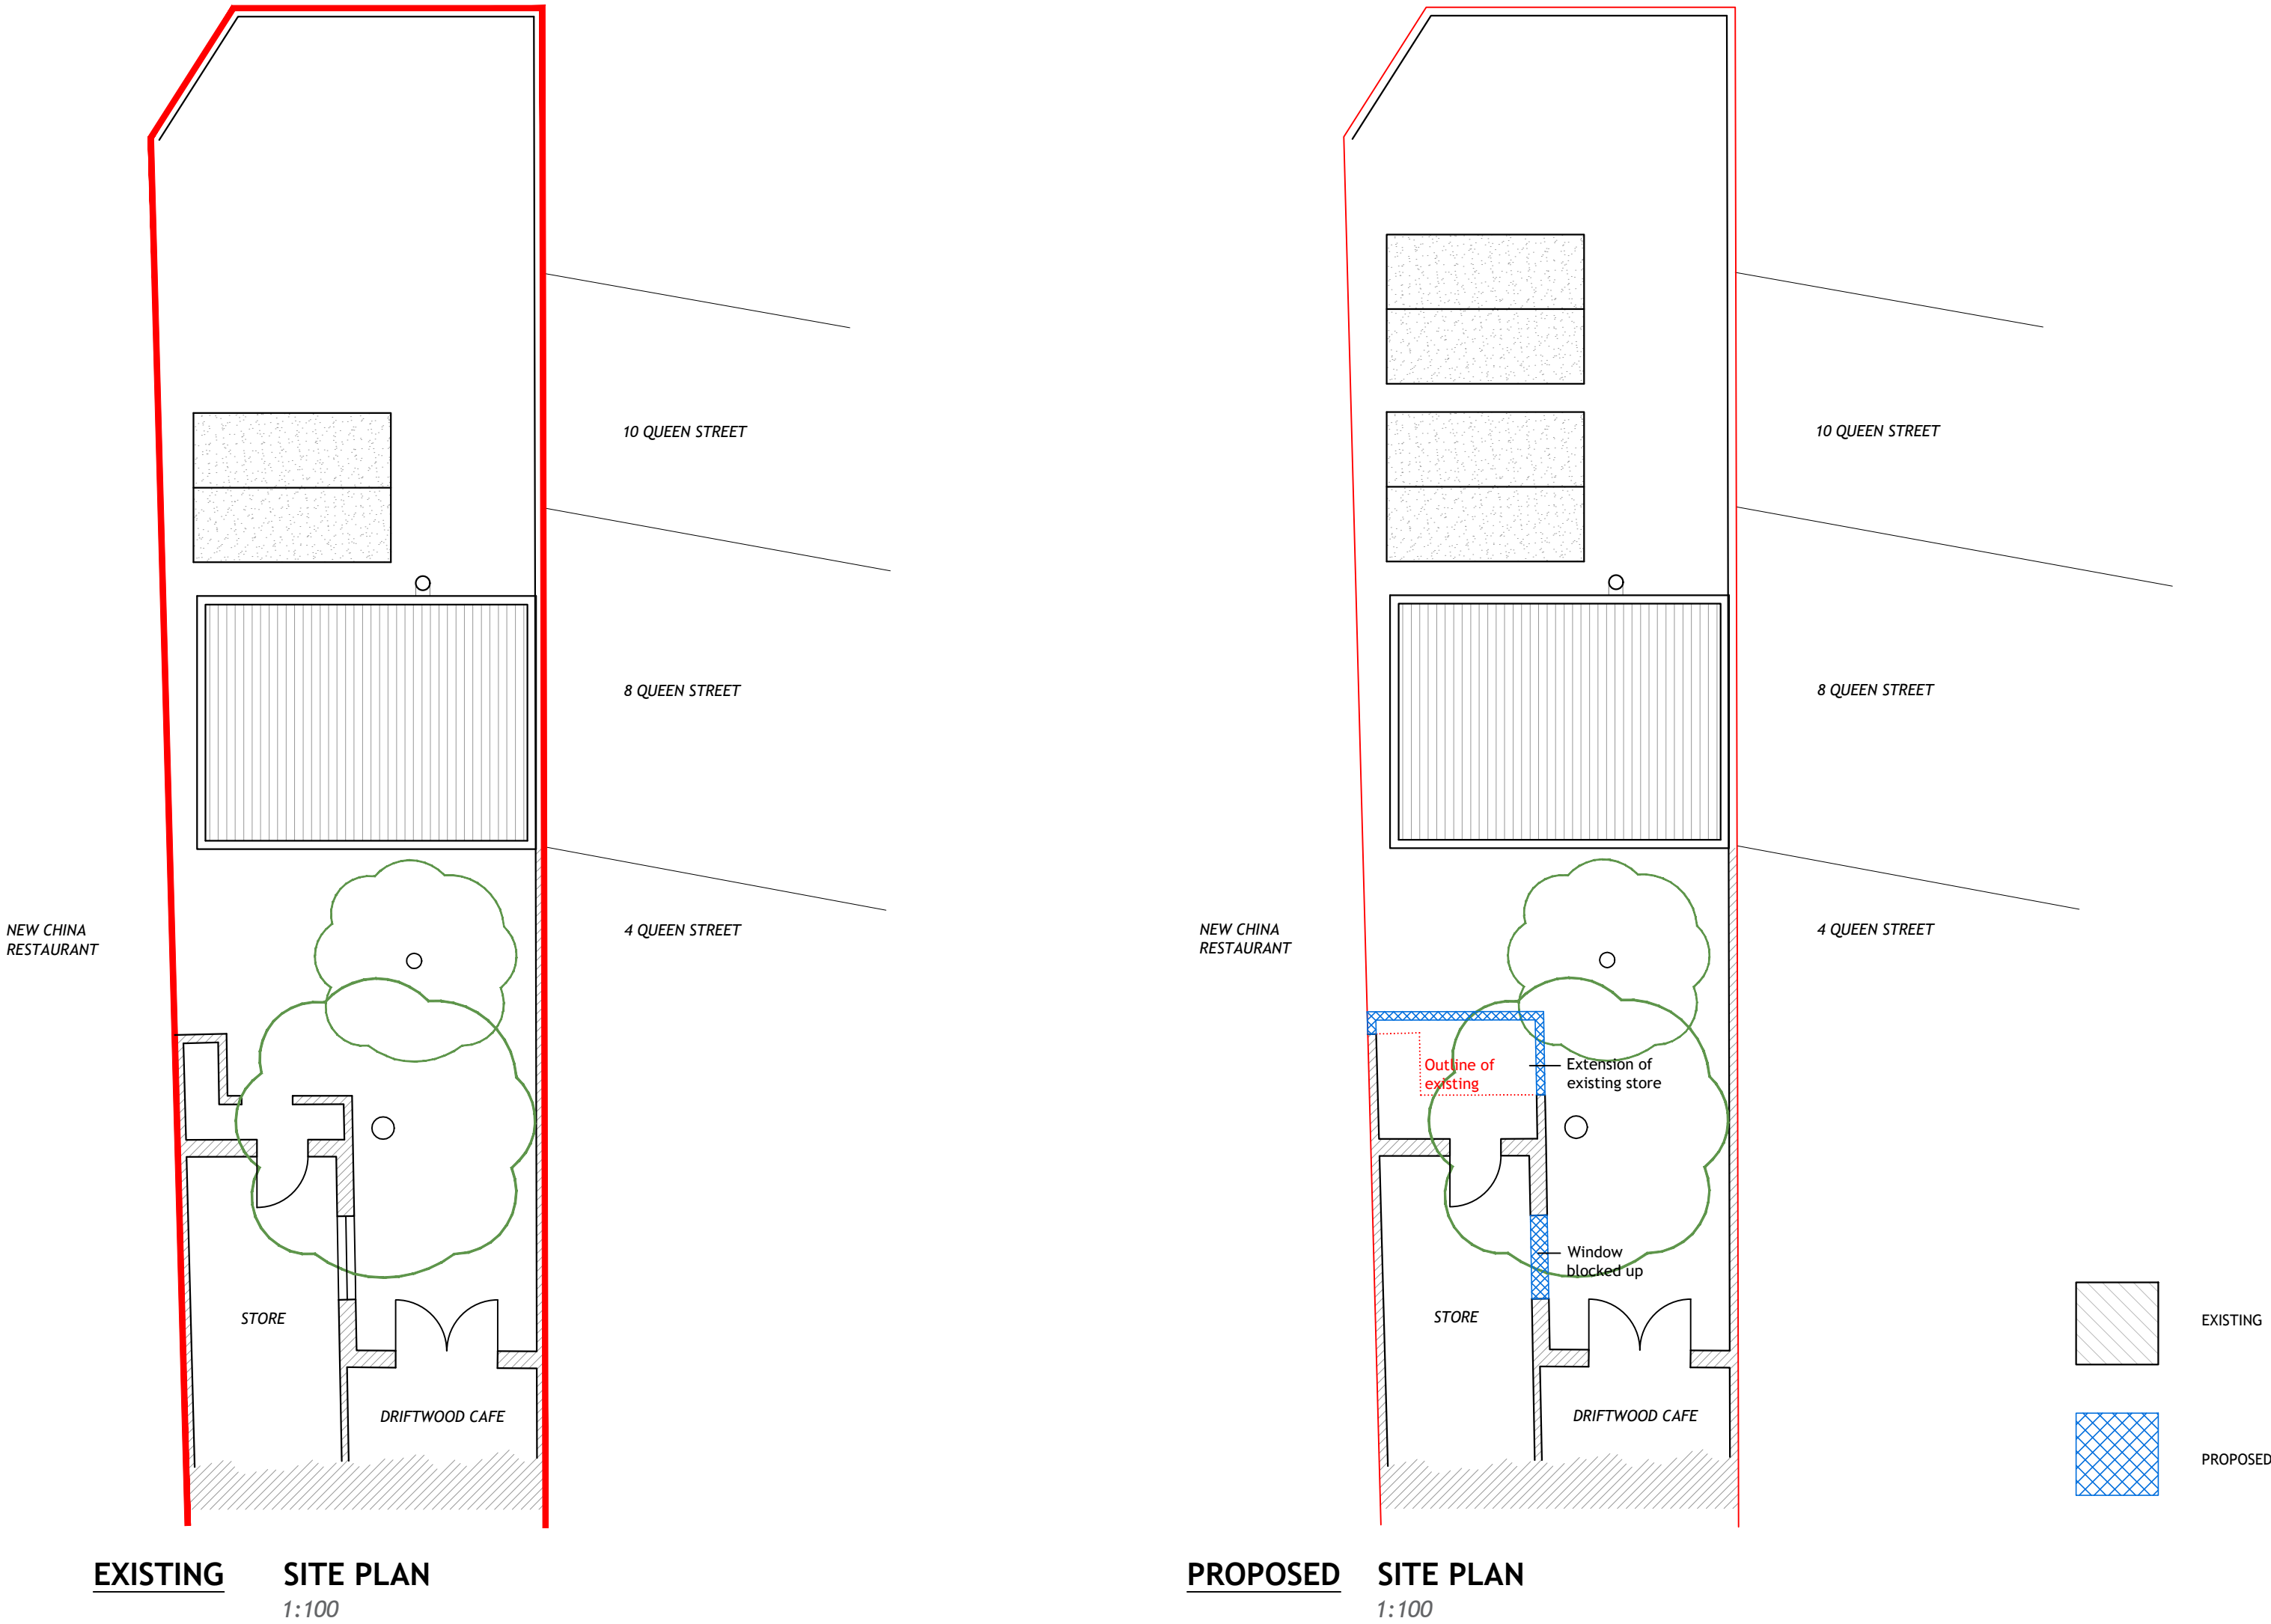


PROPOSED BLOCK PLAN

1:500
Ordnance Survey (c) Crown Copyright 2021.
All rights reserved. Licence number
100022432

SHED

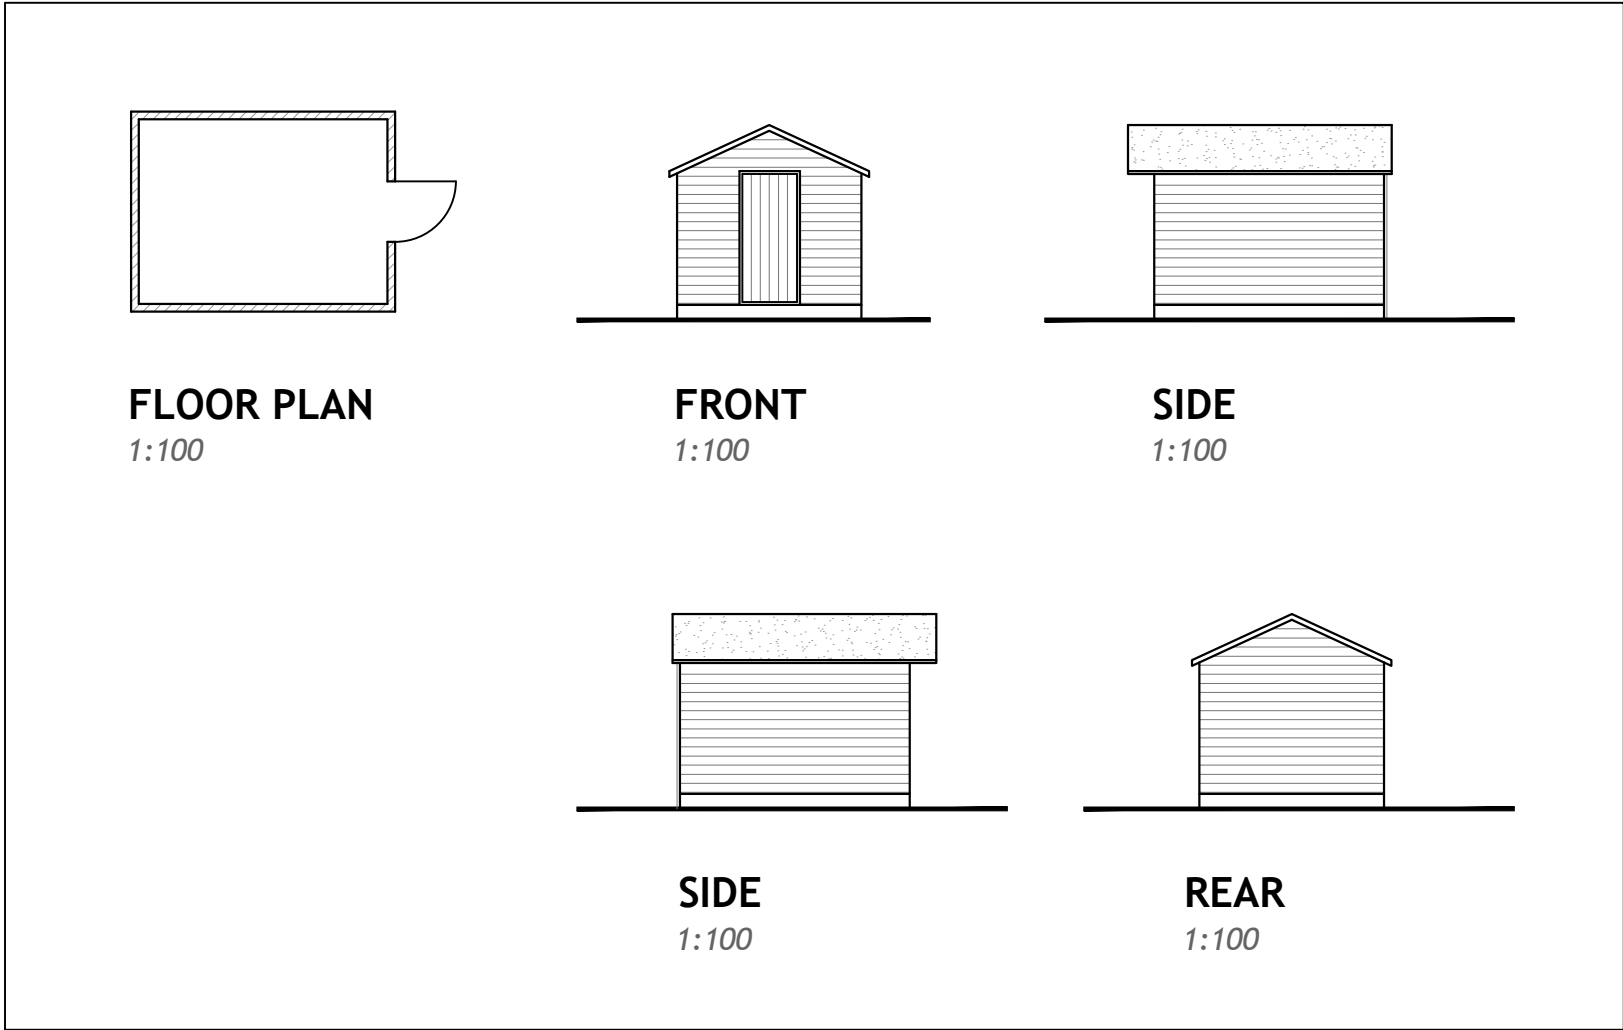

NOTES:
Dimensions to be checked on site before commencing work.
Any discrepancies shall be reported to the architect immediately.
Do not scale from these drawings except for planning purposes.
Use figured dimensions only.
Where applicable this drawing is to be read in conjunction with other consultants' drawings.
All drawings to be read in conjunction with specification and all other drawings including structural engineer and mechanical and electrical drawings / specification

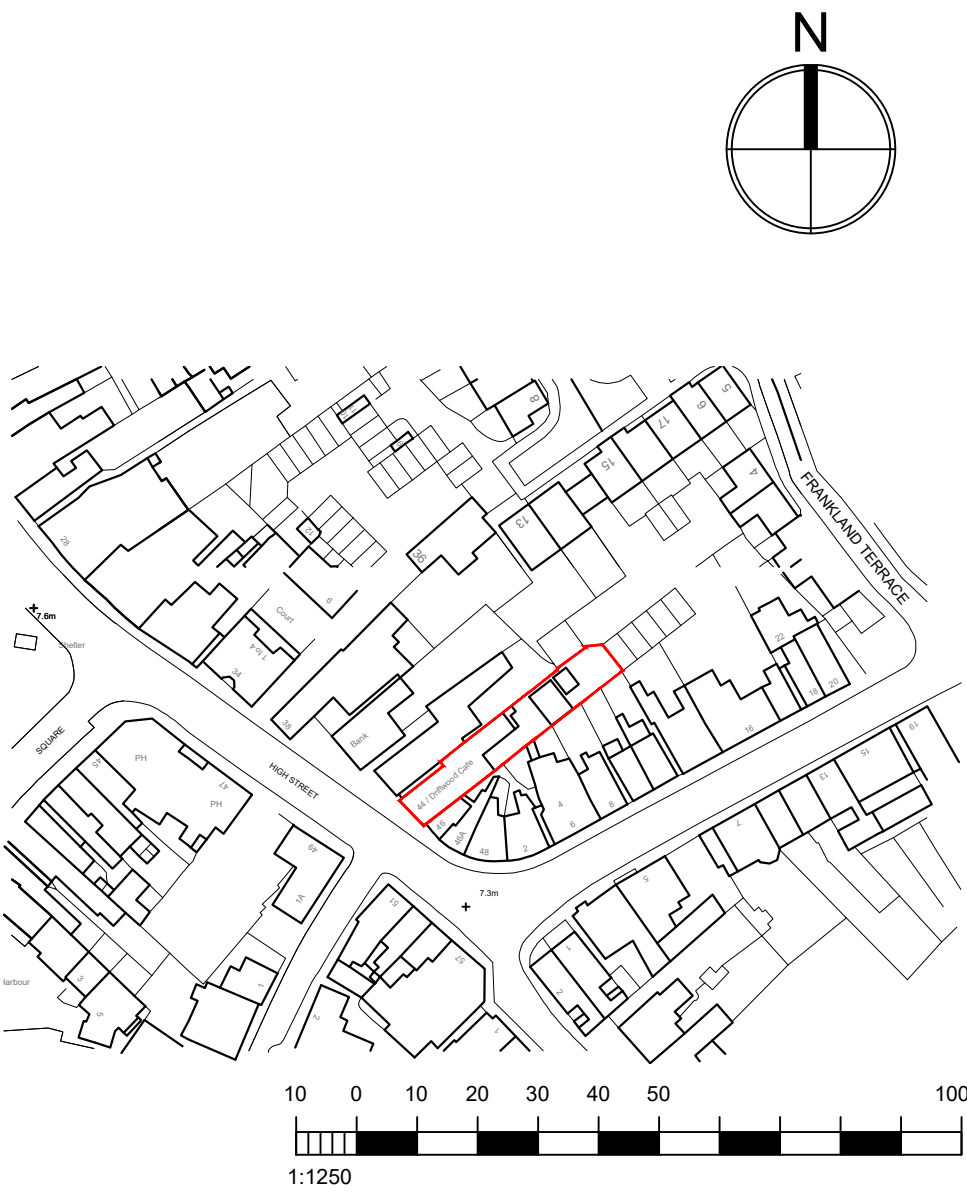

SITE LOCATION PLAN

1:1250
Ordnance Survey (c) Crown Copyright 2021. All rights reserved.
Licence number 100022432

PROPOSED

B	09/08/21	REMOVAL OF DOOR TO PROPOSED STORE	TW
A	17/08/21	REVISED DRAWINGS	TW
REV	DATE	AMENDMENT	DRAWN

hd architects
Helyer Davies Architects Ltd
1 The Old Flour Mill,
Emsworth, PO10 7BT
01243 370 715
www.hdarchitects.co.uk mail@hdarchitects.co.uk

PROJECT
Driftwood Cafe
44 High Street
Emsworth
PO10 7AW

DRAWING
Proposed Extension and Shed

SCALE
as noted @ A2

DATE	April 2021	DRAWN	EK
DRAWING NUMBER	21065-01	REVISION	B